



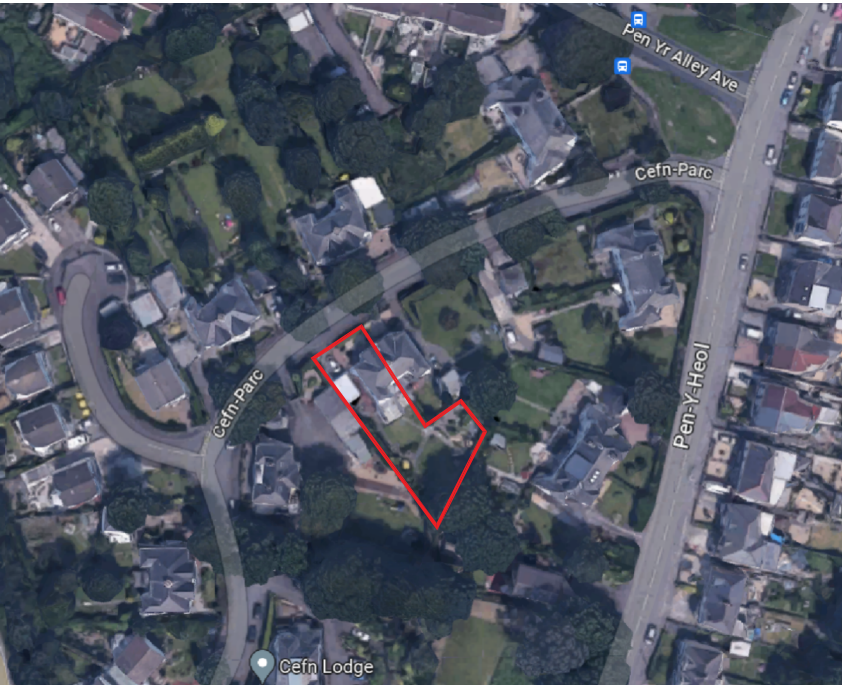

SATELLITE IMAGE

Not to scale or direction

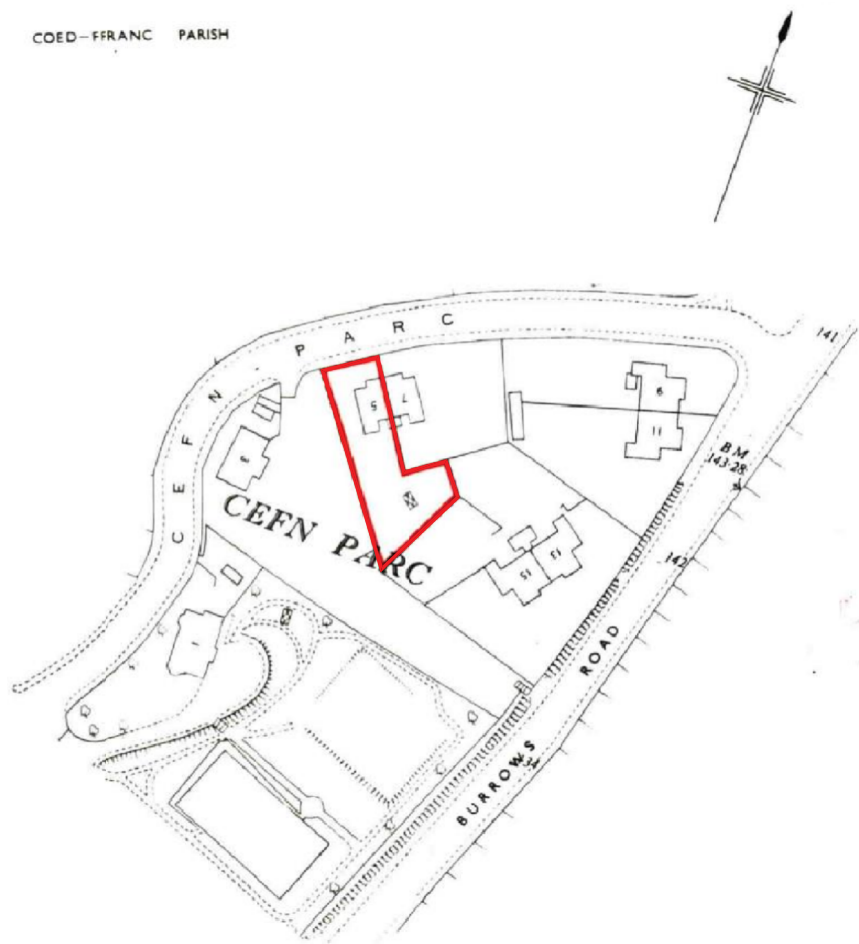

SITE LOCATION PLAN

Scale: 1:1250

No.	Date	Description	By	Chkd
REVISION:				
CLIENT: Kevin & Jayne Lewis No. 12 Cefn-Parc Skewen, Neath SA106YR				
PROJECT: GROUND FLOOR REAR EXTENSION to No. 12 Cefn-Parc, Skewen				
DRAWING: Site Location Plan & Roof Plan				
Date: April 2023		Drawn by: D. Gravell		
Scale: 1:1250		Approved:		
Project Ref: SDE25		CAD File:		
Drawing Number:			Revision:	
SDE25 - 01				