



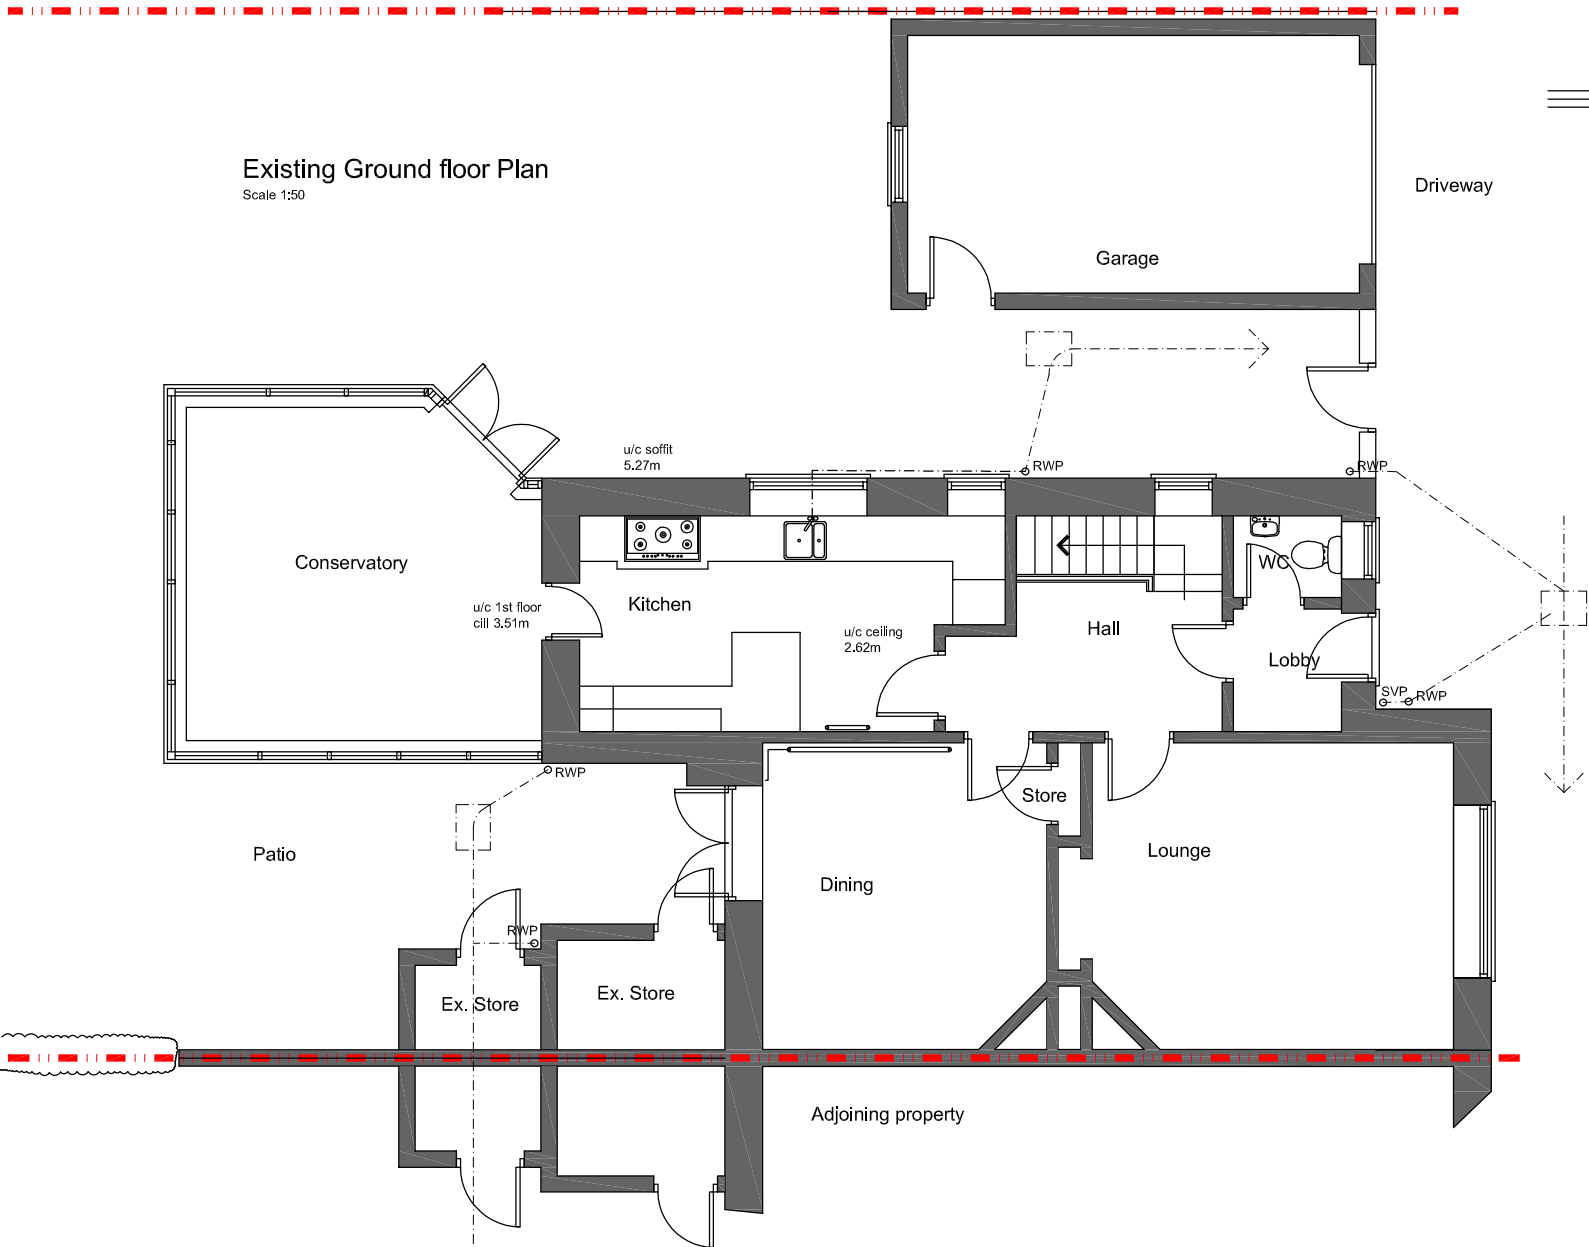

EXISTING GROUND FLOOR PLAN
Scale: 1:100

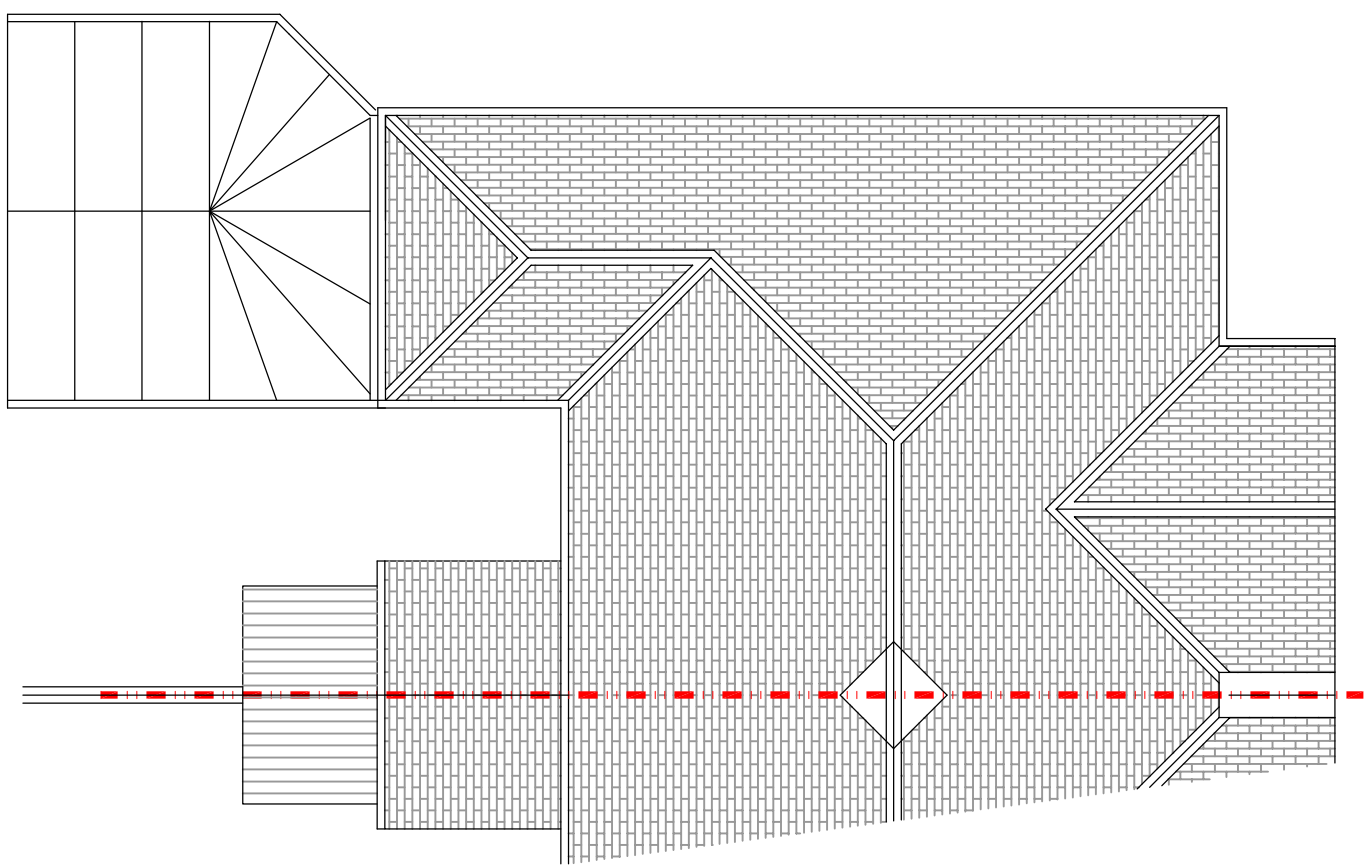

EXISTING ROOF PLAN
Scale: 1:100

No.	Date	Description	By	Chkd
REVISION:				
CLIENT: Kevin & Jayne Lewis No. 12 Cefn-Parc Skewen, Neath SA106YR				
PROJECT: GROUND FLOOR REAR EXTENSION to No. 12 Cefn-Parc, Skewen				
DRAWING: Existing Ground Floor Plan & Roof Plan				
Date: April 2023		Drawn by: D. Gravell		
Scale: 1:100		Approved:		
Project Ref: SDE25		CAD File:		
Drawing Number:			Revision:	
SDE25 - 02				