


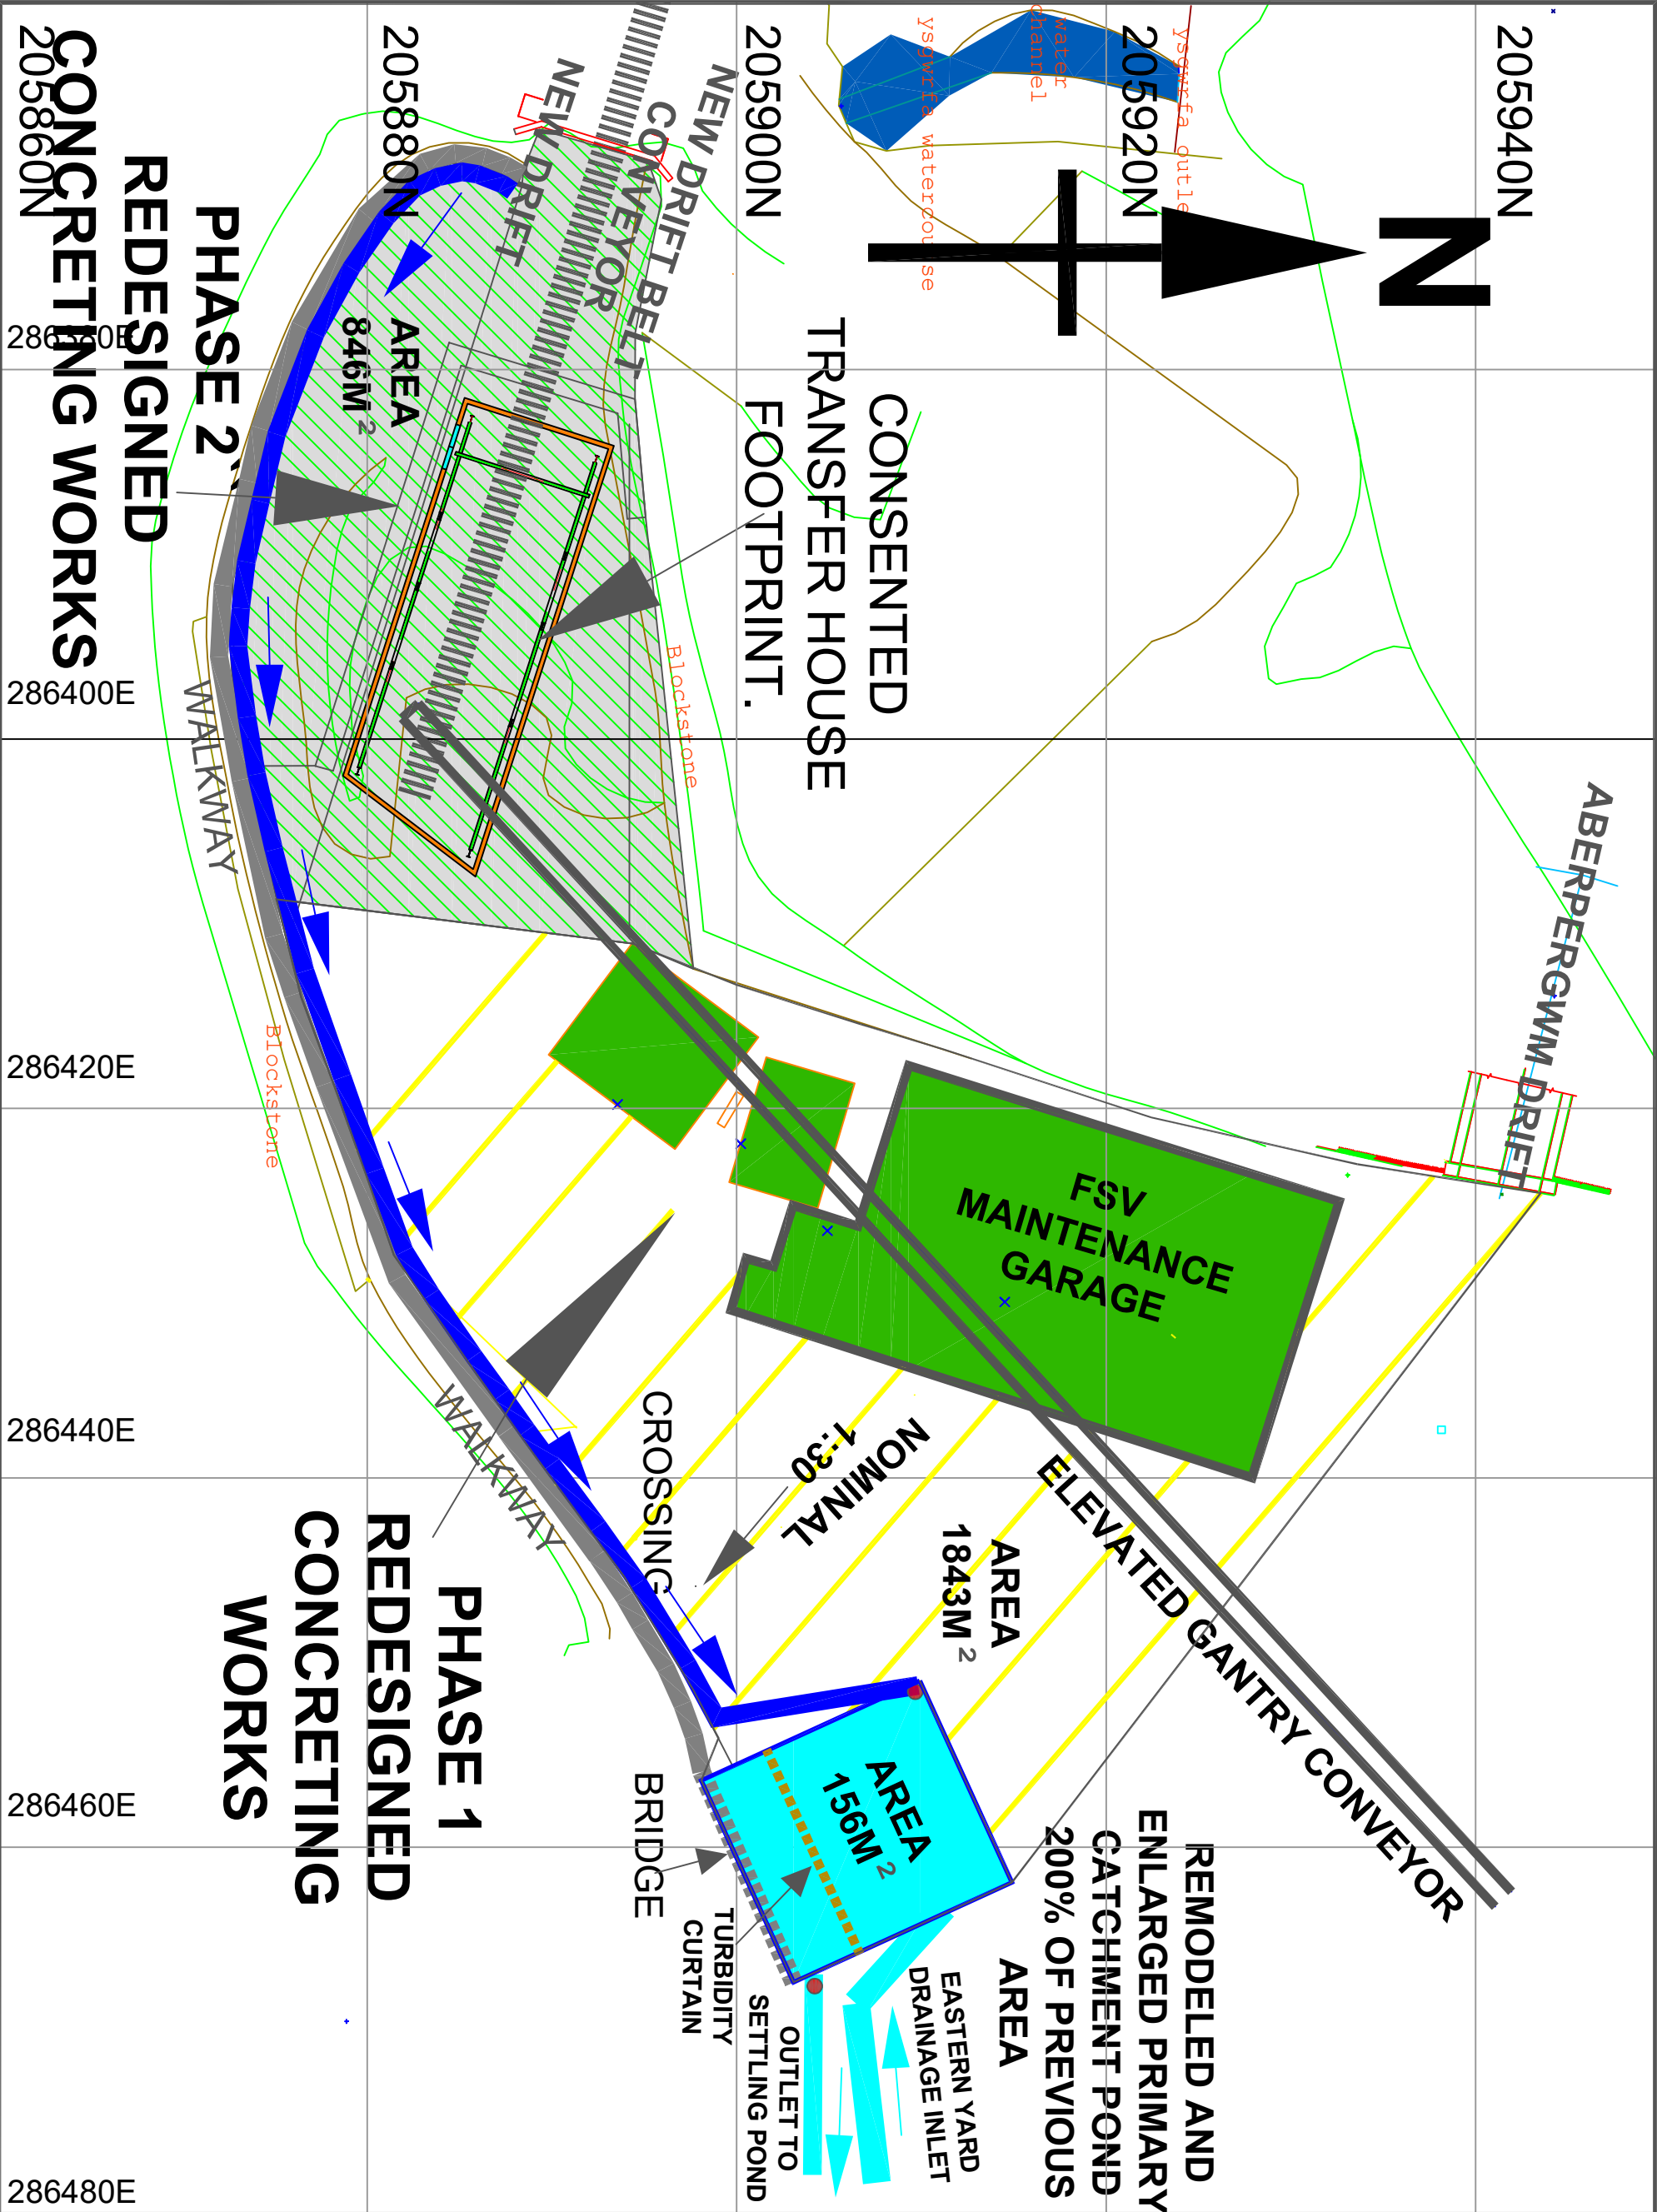

ENERGYBUILD

ABERPERGWM
COLLIERY
PLANNING CONSENT
P2014-0729

CONDITION 32
IMPROVEMENTS TO SURFACE
WATER AND AND MINE WATER
DRAINAGE
VARIATION TO SURFACING
ARRANGEMENTS

FIGURE 9.2 EXISTING
YARD SURFACE WATER
DRAINAGE LAYOUT
- REV. B

P2022/0782 - Aberpergwm
Colliery (V.O.C 32) V2 -
NRW Response
NRW:01273646

SCALE 1:250

REF.AC/VS/D/C32VAR2/222/R1