



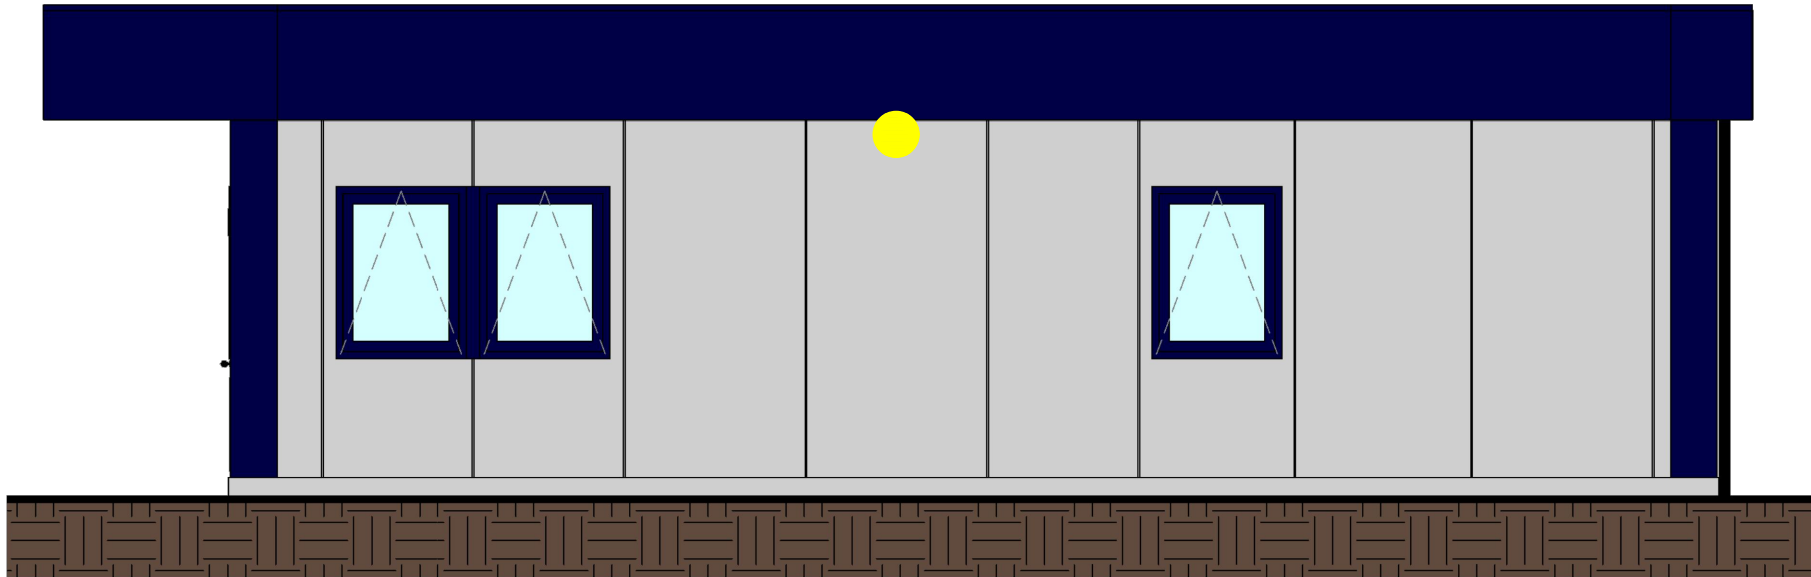

North West Elevation - 1:50

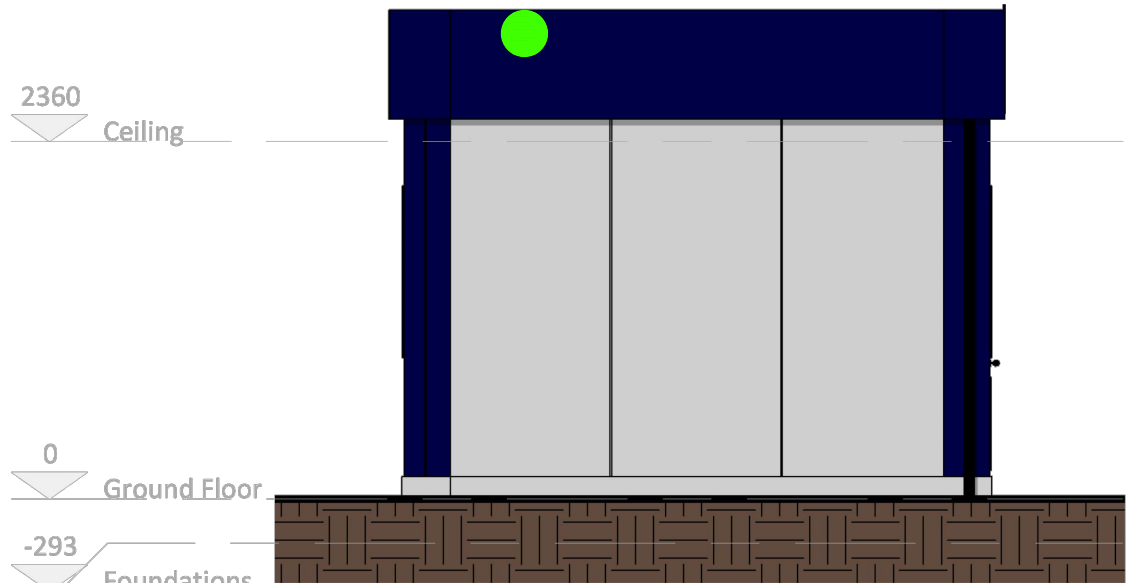

South West Elevation - 1:50

- Bird Box Location
- Bat Box Location

Indicative Bat Box to be installed



Indicative Bird Box to be installed



Chester Office Well House Barns Brutton Chester CH4 8DH		South Manchester Office: Canella House 76 Water Lane Wilmslow SK9 5BB		axis
0844 8700 007 - www.axisped.co.uk				
client: ECO2				
project: MARGAM				
drawing title:				
SITE ENTRANCE BUILDING - ECOLOGICAL ENHANCEMENT MEASURES				
date: APRIL 2023		drawn by: SK		checked: LM
drawing number: 2774-01-19		status: --		
scale(s): 1:50@A3		rev: --		
planning environment design				