


GENERAL NOTES:

This drawing should be read in conjunction with the supporting documents submitted with this application.

In particular, for a detailed description of the proposals including approach to design, materials and finishes, specific reference should be made to Sections 6.1 (Preserving the Existing Character and Significance) and 6.2 (Approach) in the accompanying **Heritage Impact Assessment** along with Section 3 (Design Development and Proposals) within the accompanying **Design and Access Statement**.

- Coping stones laid to the top face of the wall, with central pitch to enable draining of water to both faces.
- Block work wall piers finished in render, decorated to match the colour of the west elevation.
- Pair of double gates fabricated in metal and decorated black.
- Remove top section of wall to the south west corner of the site to expose and create a greater visibility to the south-west entrance. Remaining wall to be repointed and a coping stone applied to the top face.

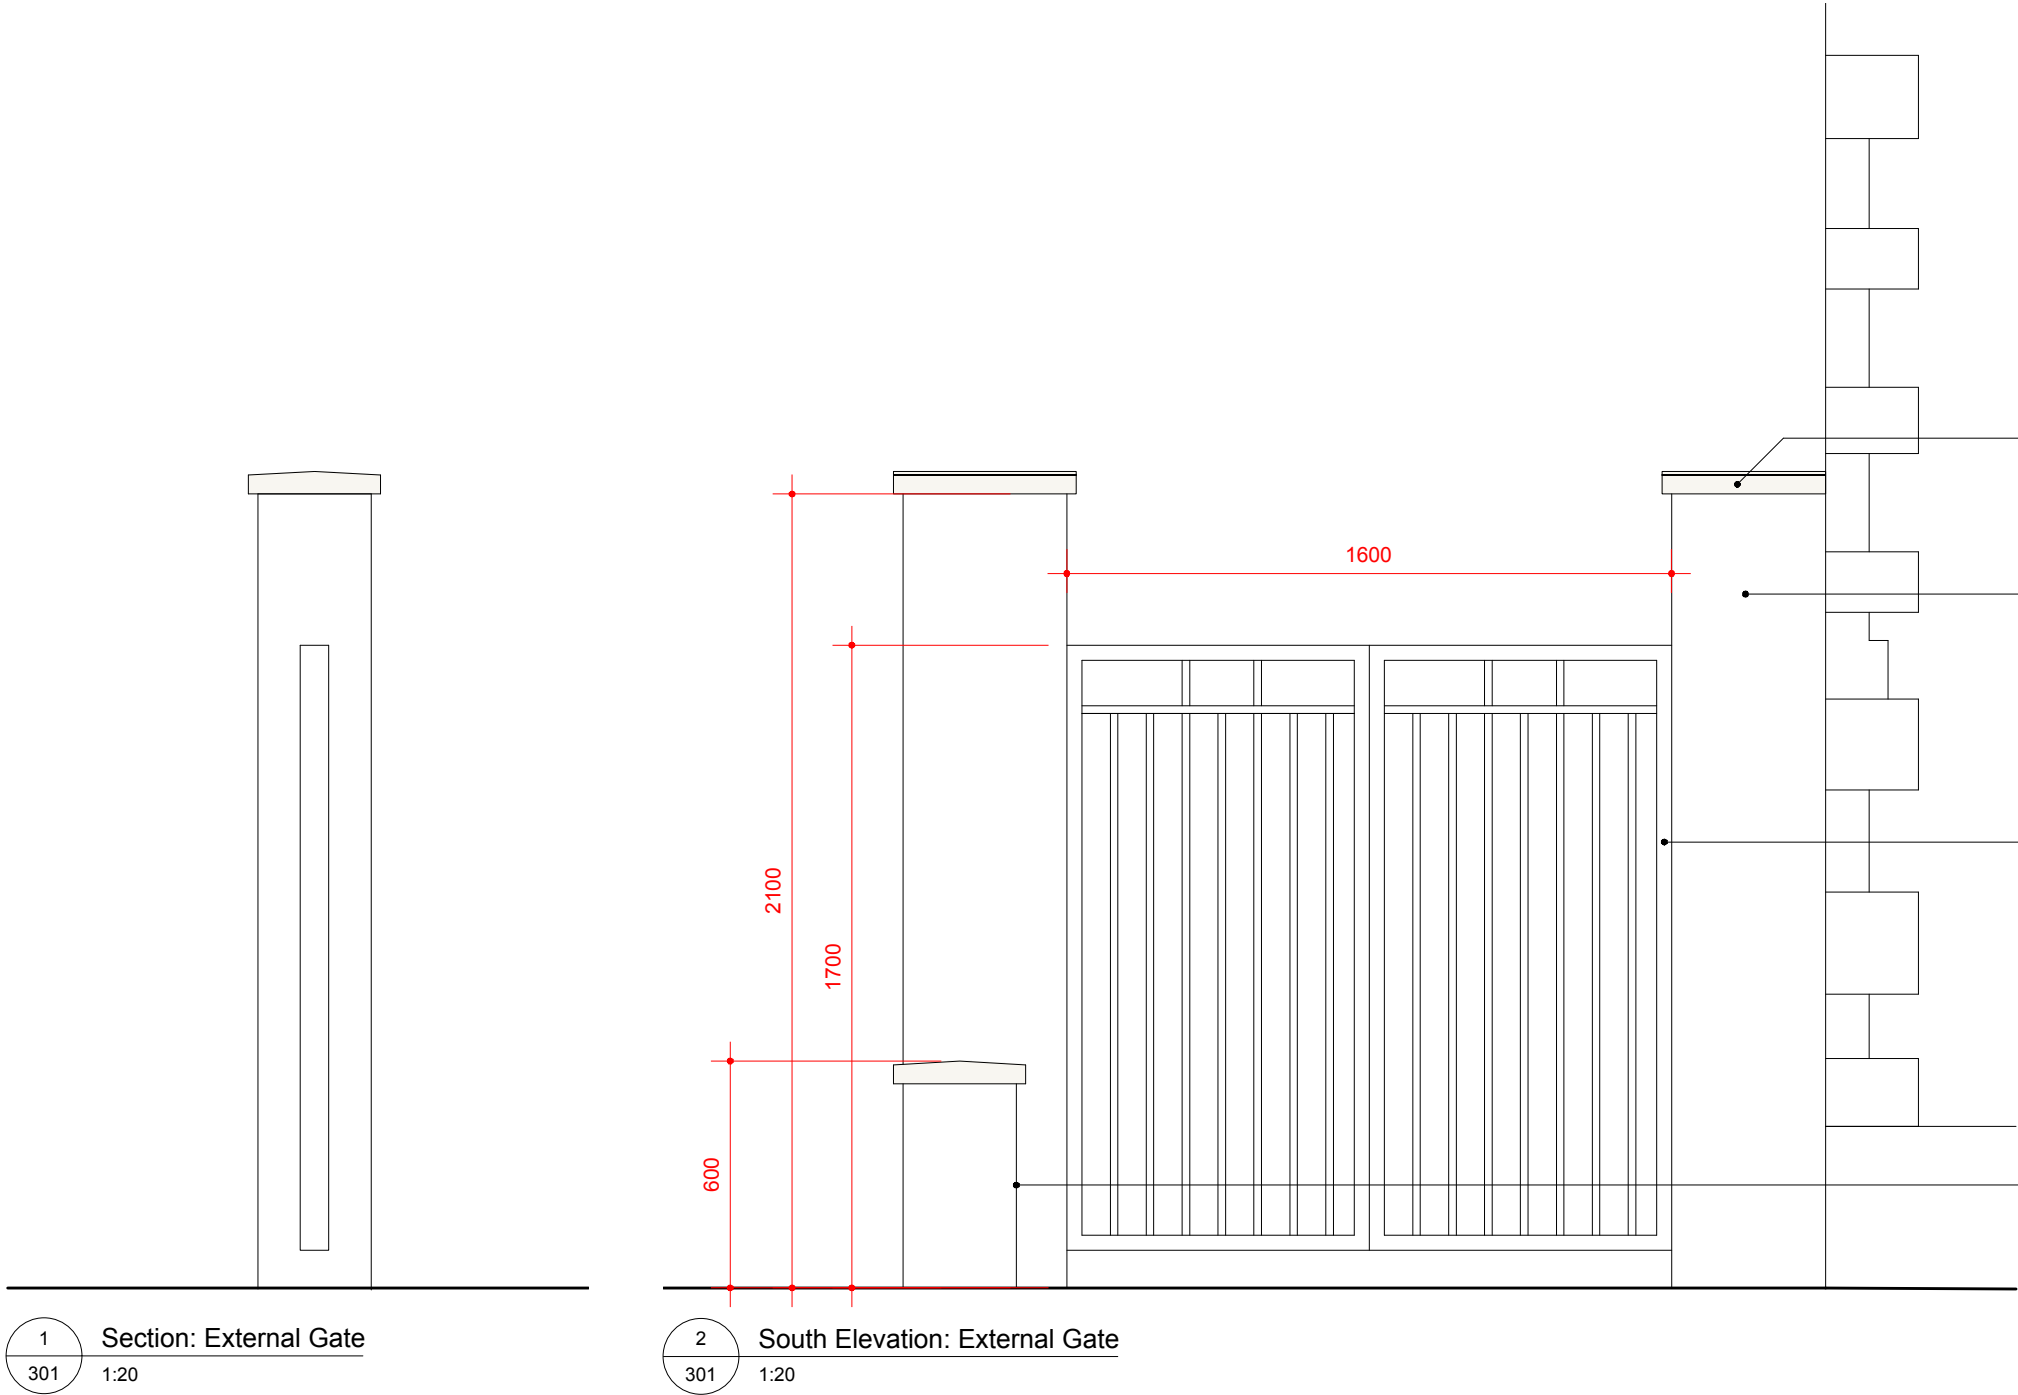

0m12	
Project:	Internal & External Alterations to Moose Hall, Neath
Client:	Mr & Mrs Hill
Address:	Moose Hall, Castle Street, Neath, Neath Port Talbot, SA11 3LU
Drawing Title:	Details: New Gates / Wall as Proposed
Project No:	21/1011
Drawing No:	301
Revision:	C
Scale:	1:20 at A3
Status:	Planning



volutearchitects