


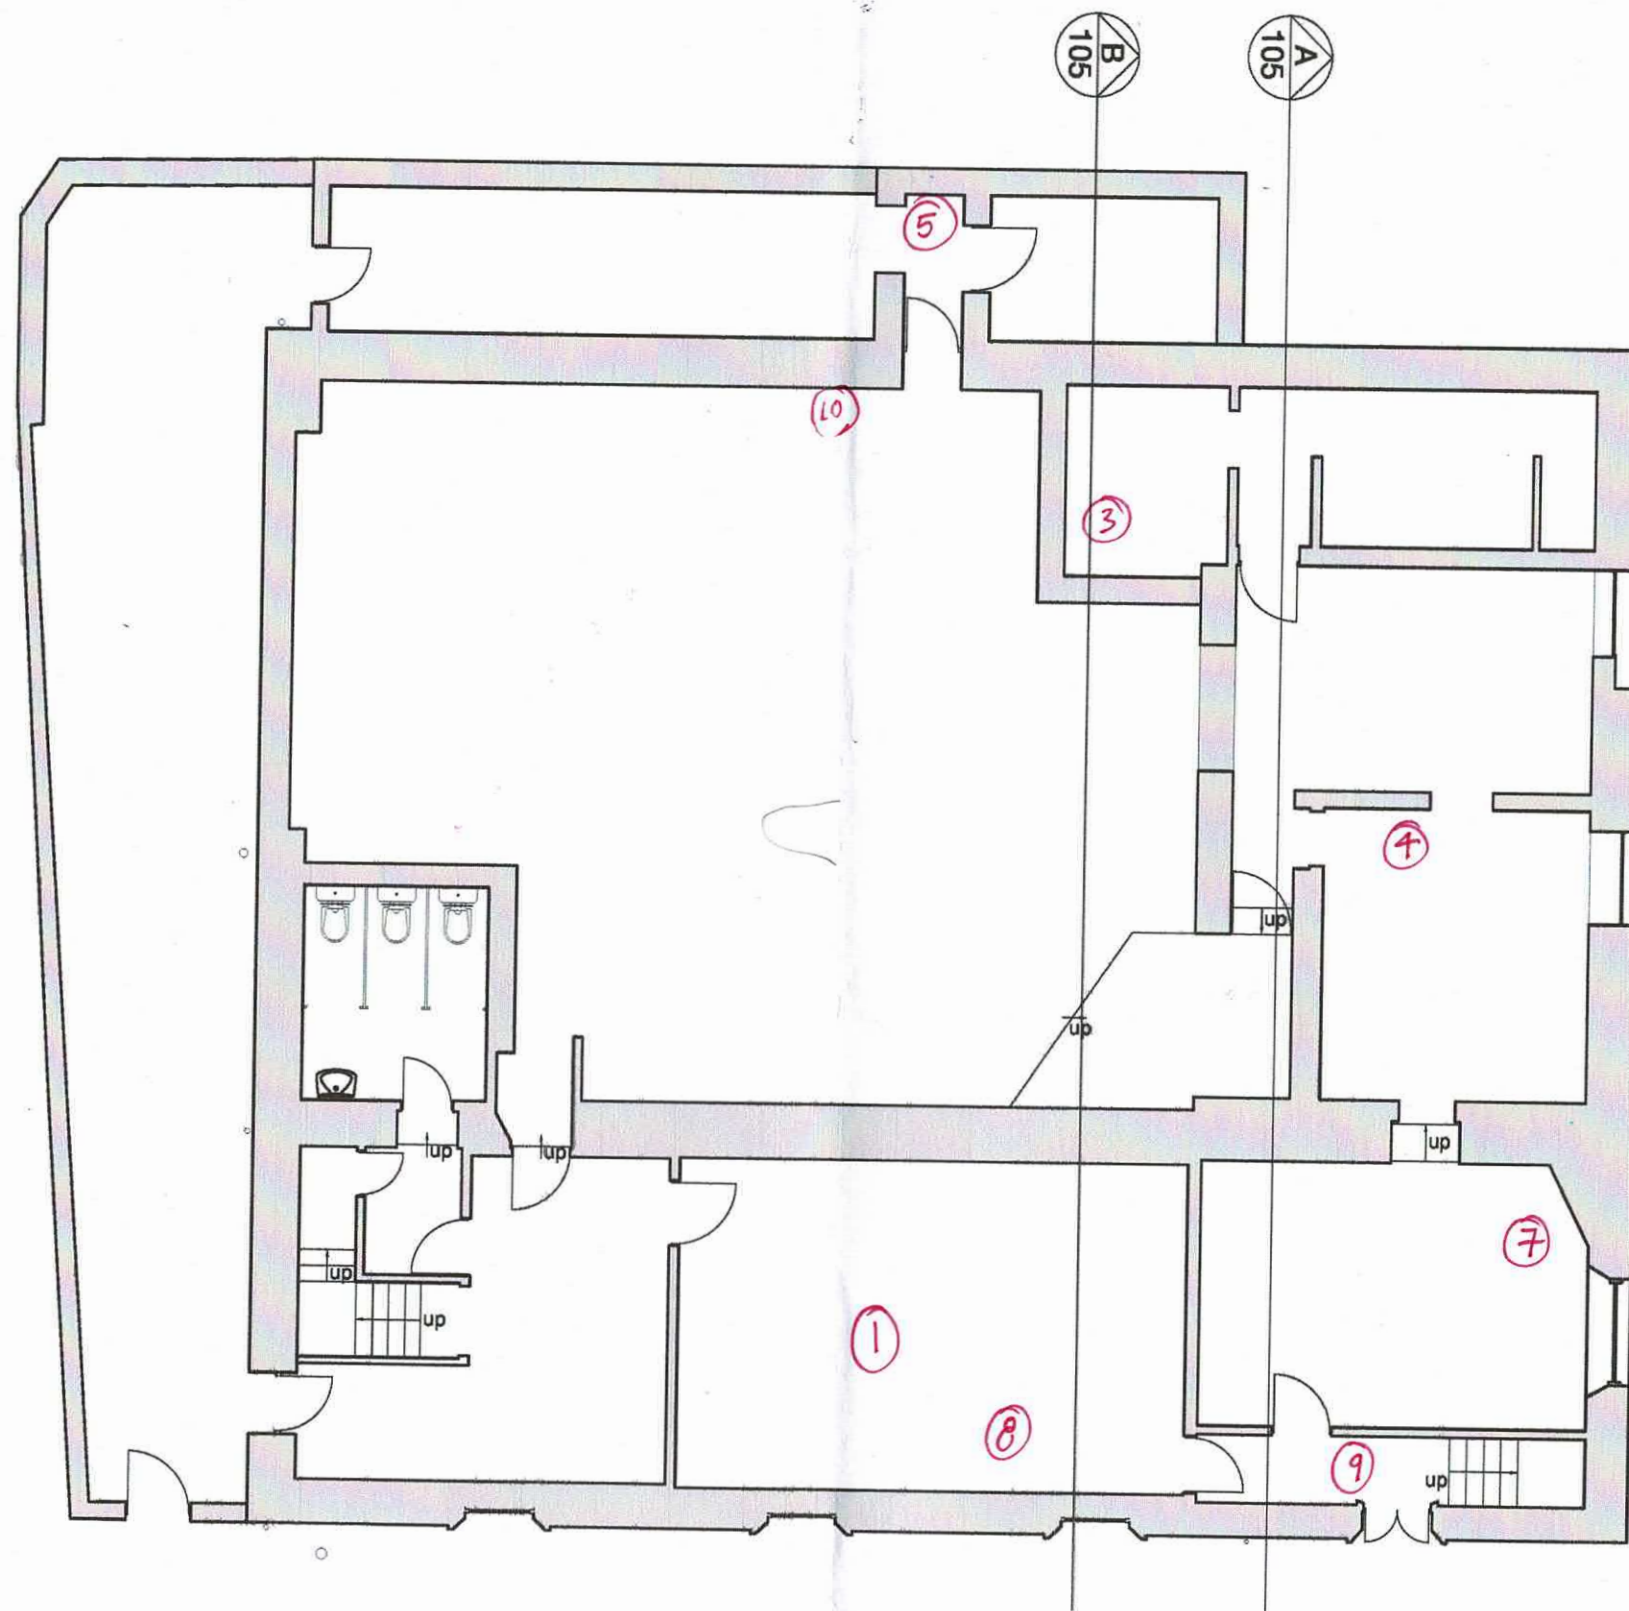


CLIENT MR & MRS HILL
PROJECT MOOSE HALL, NEATH
DRAWING STATUS FOR COMMENT

JOB NO. 21-1011
DRAWING NO. 101 REVISION
DRAWING TITLE GROUND FLOOR PLAN AS EXISTING
SIZE & SCALE A3 @ 1:100

VOLUTE ARCHITECTS
07908 980870 • amanda@volutearchitects.co.uk
22 Merton Green, Caerwent, Monmouthshire, NP23 5AT

Drawings are based on survey data and may not accurately represent what is physically present. Do not scale from this drawing. All dimensions are to be verified on site before proceeding with the work. All dimensions are in millimeters unless noted otherwise. Volute Architects shall be notified in writing of any discrepancies.
© VOLUTE 2021

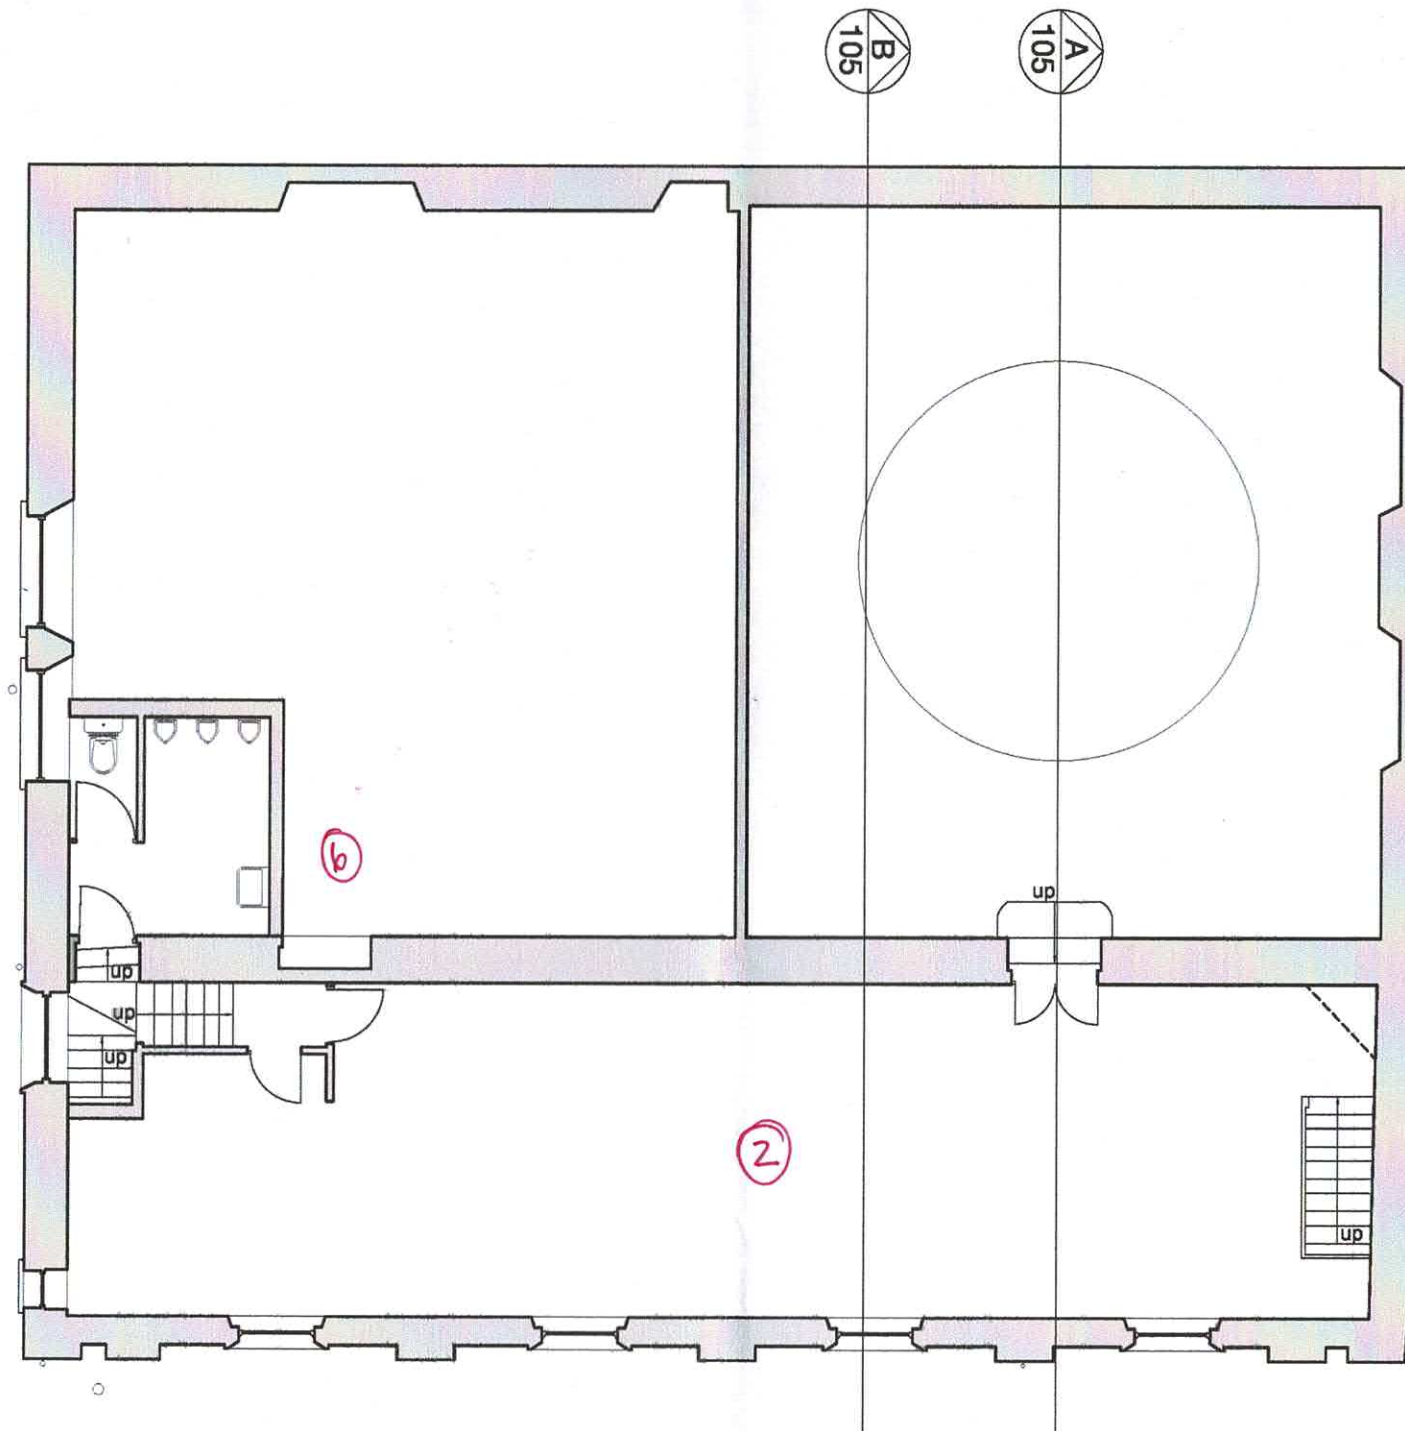

CLIENT MR & MRS HILL
PROJECT MOOSE HALL, NEATH
DRAWING STATUS FOR COMMENT

JOB NO. 21-1011
DRAWING NO. 102 REVISION -
DRAWING TITLE FIRST FLOOR PLAN AS EXISTING
SIZE & SCALE A3 @ 1:100

VOLUTE ARCHITECTS
07908 990670 • amanda@volutearchitects.co.uk
22 Merton Green, Caserwent, Monmouthshire, NP23 5AT

Drawings are based on survey data and may not accurately represent what is physically present. Do not scale from this drawing. All dimensions are to be verified on site before proceeding with the work. All dimensions are in millimeters unless noted otherwise. Volute Architects shall be notified in writing of any discrepancies.
© VOLUTE 2021