




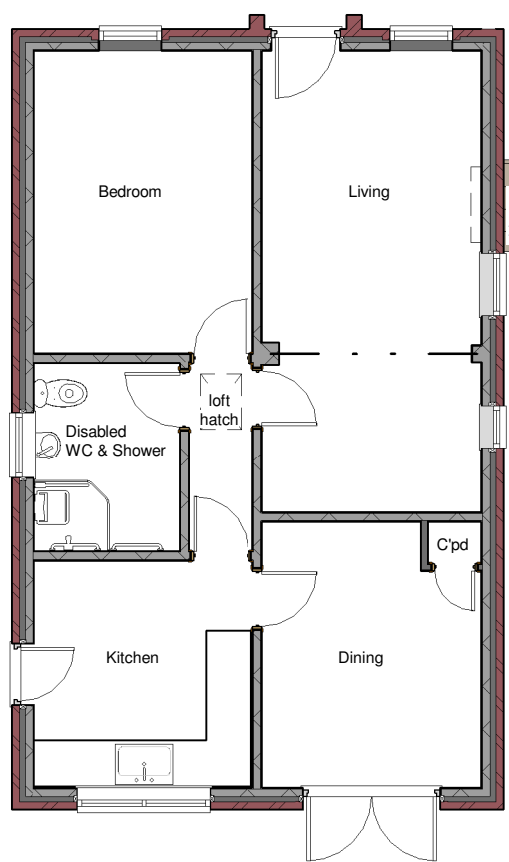


Existing GF
1 : 100

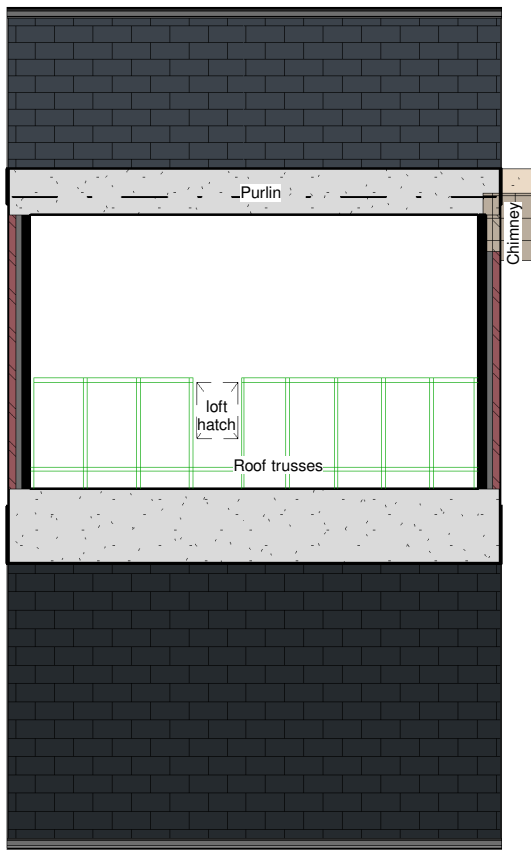

Existing Loft
1 : 100

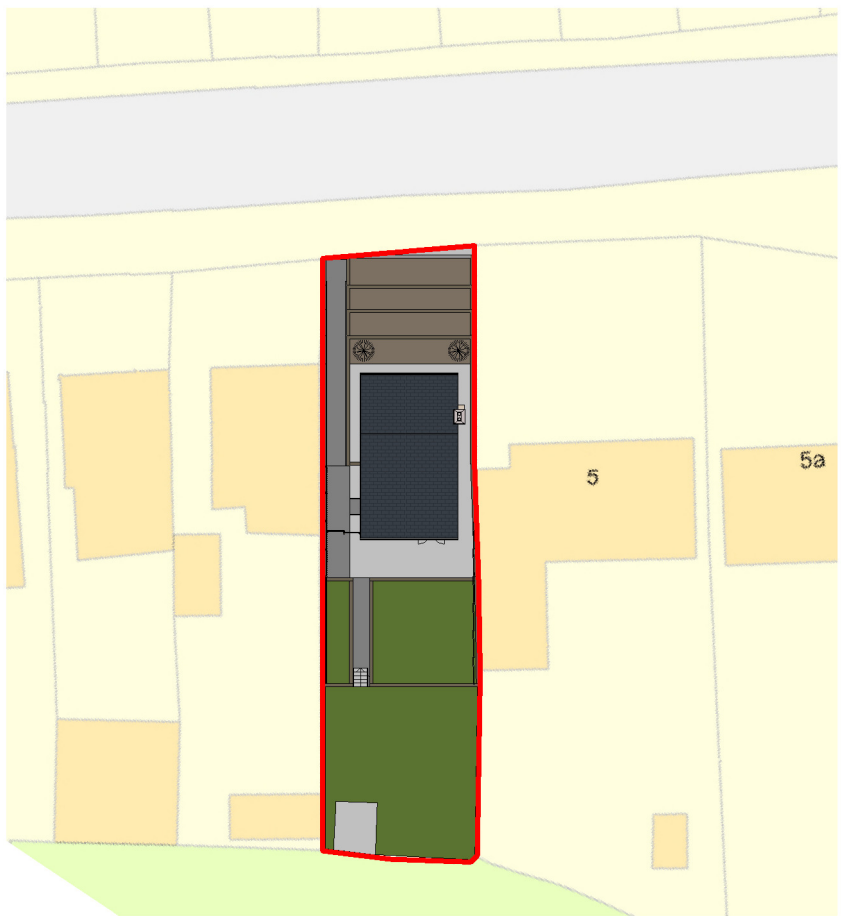


Existing Site Plan
1 : 500

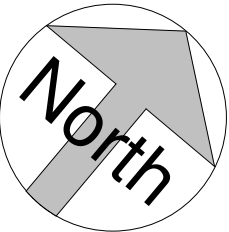


Do not scale from this drawing, any dimensions show are indicative only and are subject to verification onsite. The contractor is to set out, check and co-ordinate all dimensions on site during the course of the works. this drawing is to be read in conjunction with all other plans, structural calculations and specifications.

All works to be carried out in accordance with the latest appropriate codes of practice and to comply with current building regulation Prior to commencement of the building works the contractor should:


1. Ensure that all drawings are approved for use by the planning department and (if applicable) by building control.
2. Inform the building control department that works have commenced onsite.
3. Verify the boundary lines and ground conditions, including checking of all the services (gas, water, electric, telecom and sewers) prior to any excavation work.
4. Request a copy of the party wall award where works affect a party wall or involve excavations with in 3m of adjoining buildings.
5. Where the works include demolition to ensure that all elements of the building and adjoin structures are accounted for and that all necessary propping and temporary works are in place.
6. Works carried out under a building notice or prior to the approval of the drawings all works are at the contractors own risk.
7. Any discrepancies either between the written dimension and the site dimensions or between the drawing and other consultants/ suppliers drawings should be brought to the attention of the client.

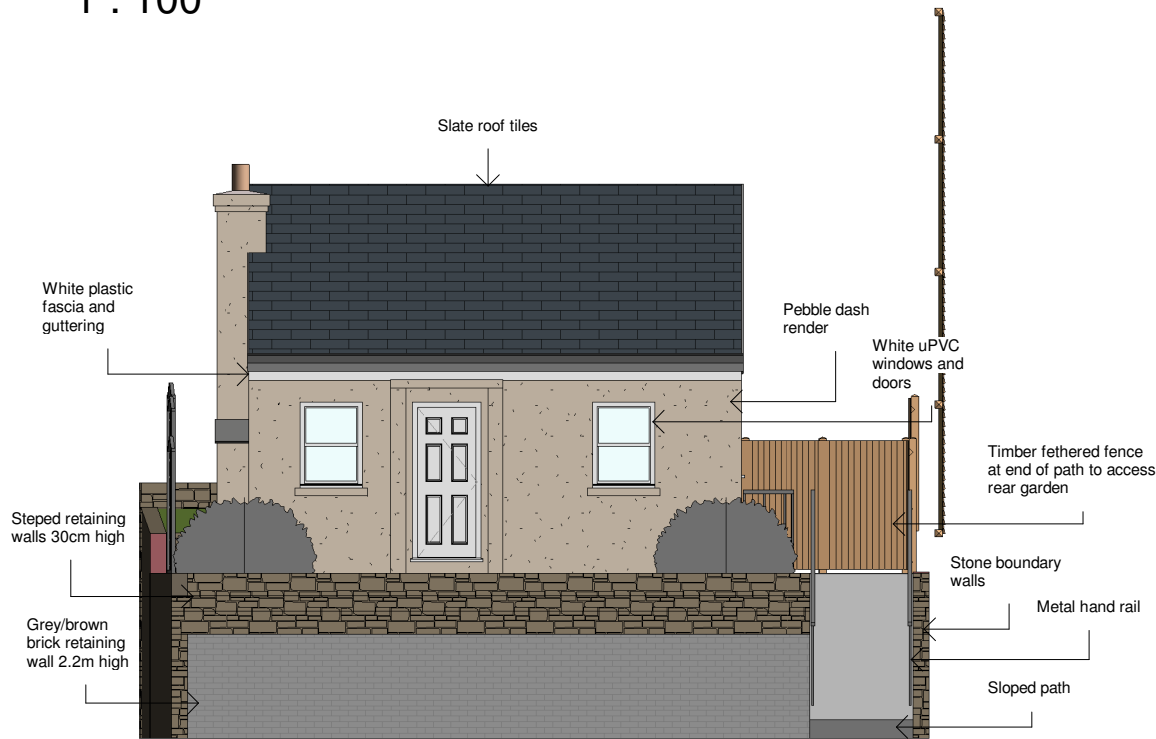


Existing Front Elevation
1 : 100

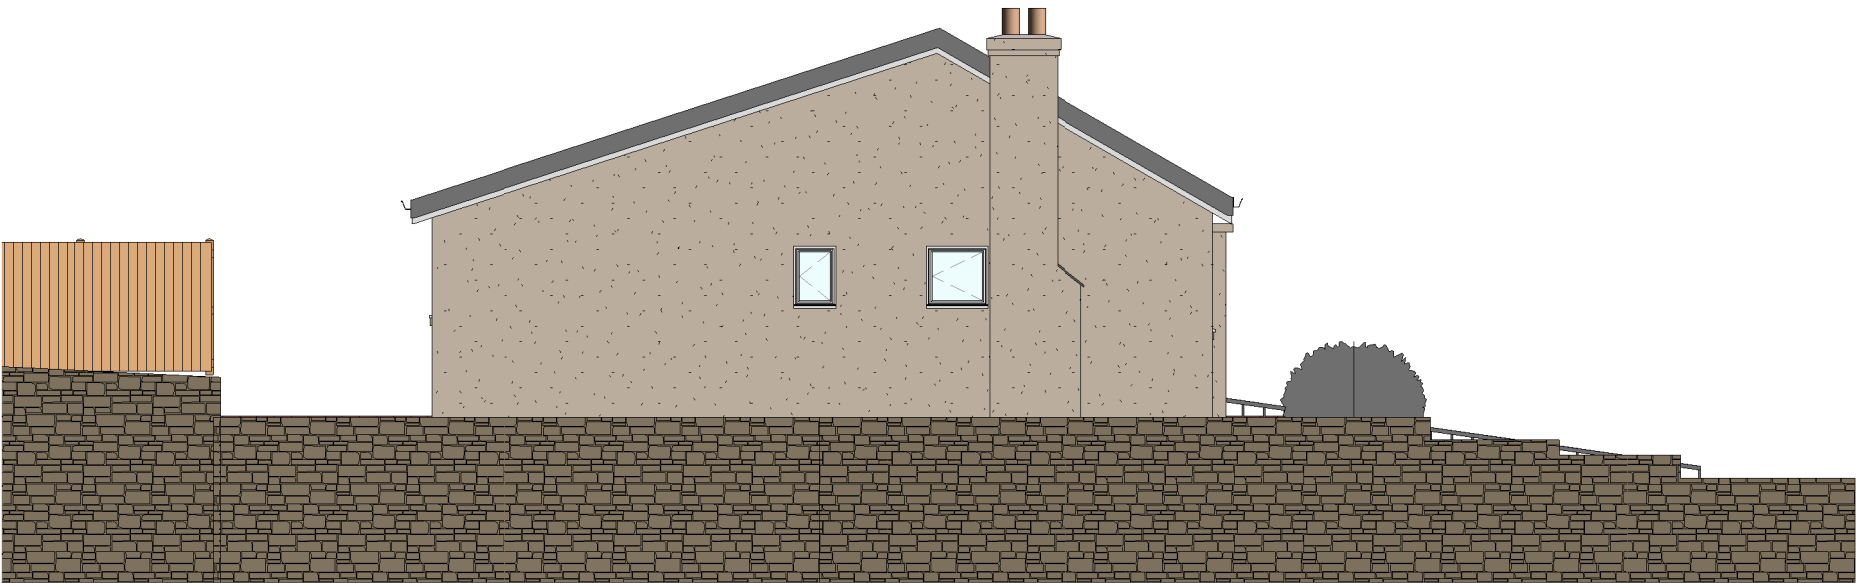

Existing Left Elevation
1 : 100

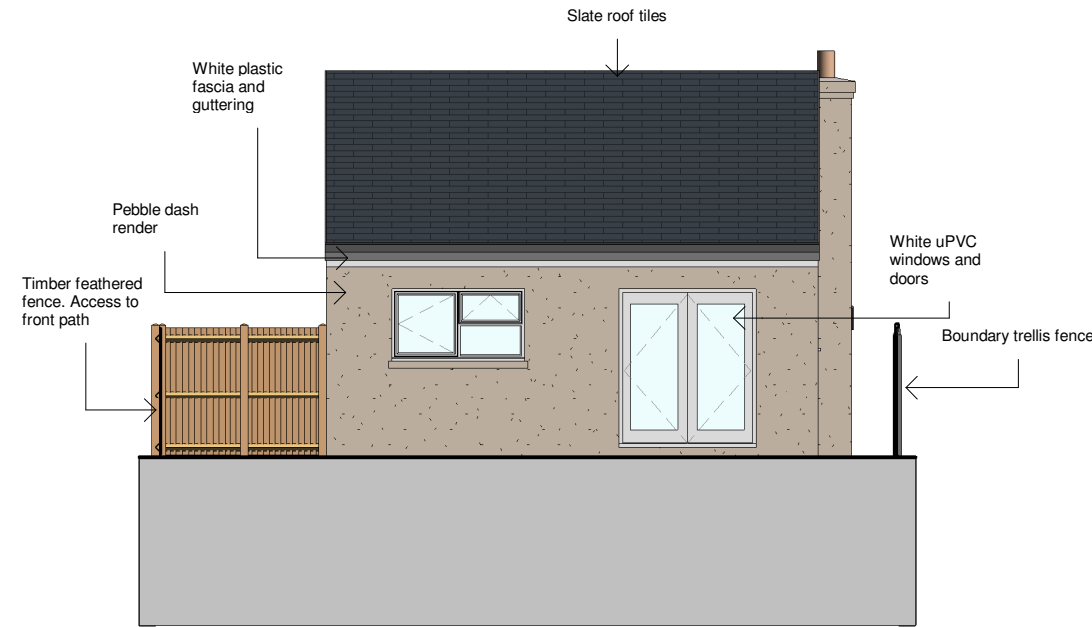

Existing Rear Elevation
1 : 100

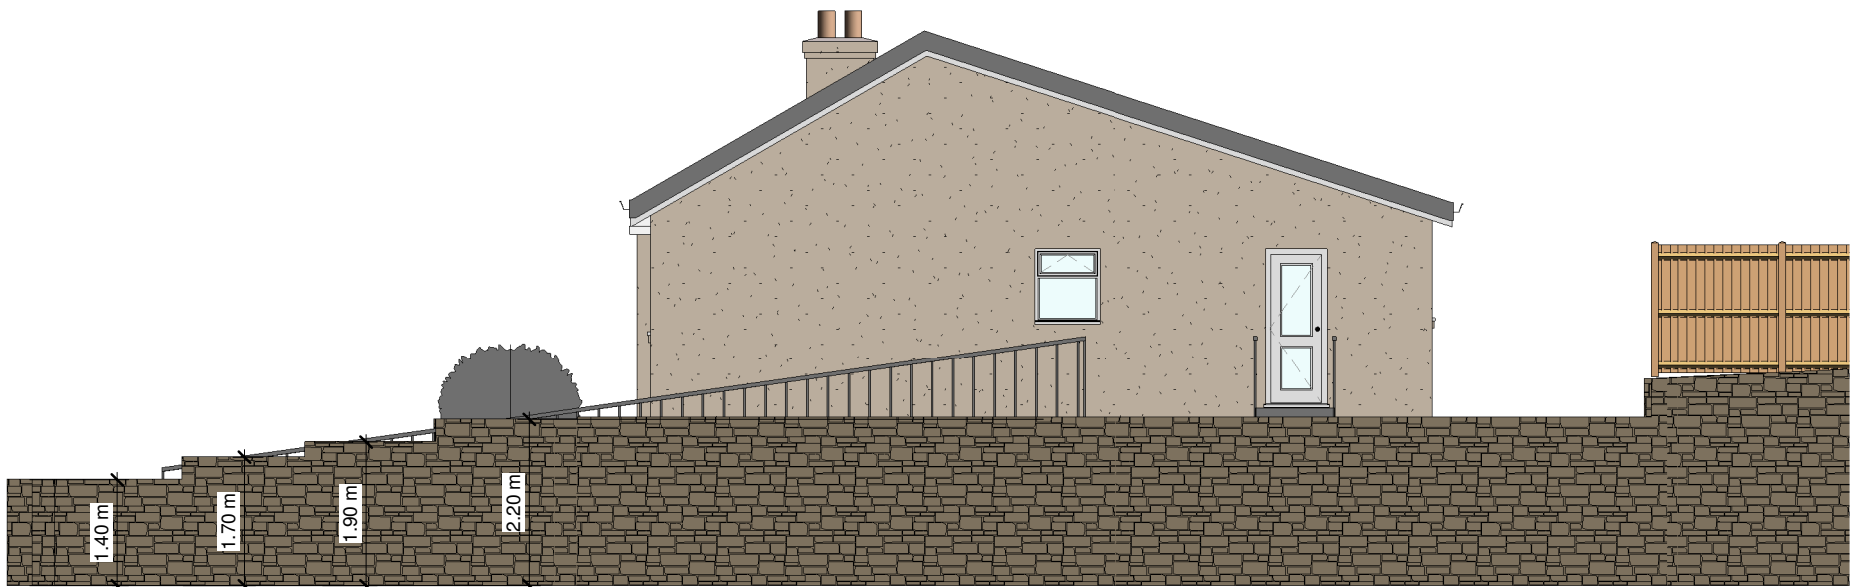

Existing Right Elevation
1 : 100

No.	Description	Date

CODE	SUITABILITY DESCRIPTION
STATUS	PURPOSE OF ISSUE


www.ccs-solutions.co.uk

PROJECT **7 Lletty Dafydd, Clyne, Neath**

TITLE
Existing

CLIENT
Mr Joel Anderson

DRAWN BY CCS	CHECKED BY CLIENT	DATE 06/03/2023
SCALE (@A2) As indicated		PROJECT NUMBER 01032023
DRAWING NUMBER A203		REV A