


Superseded

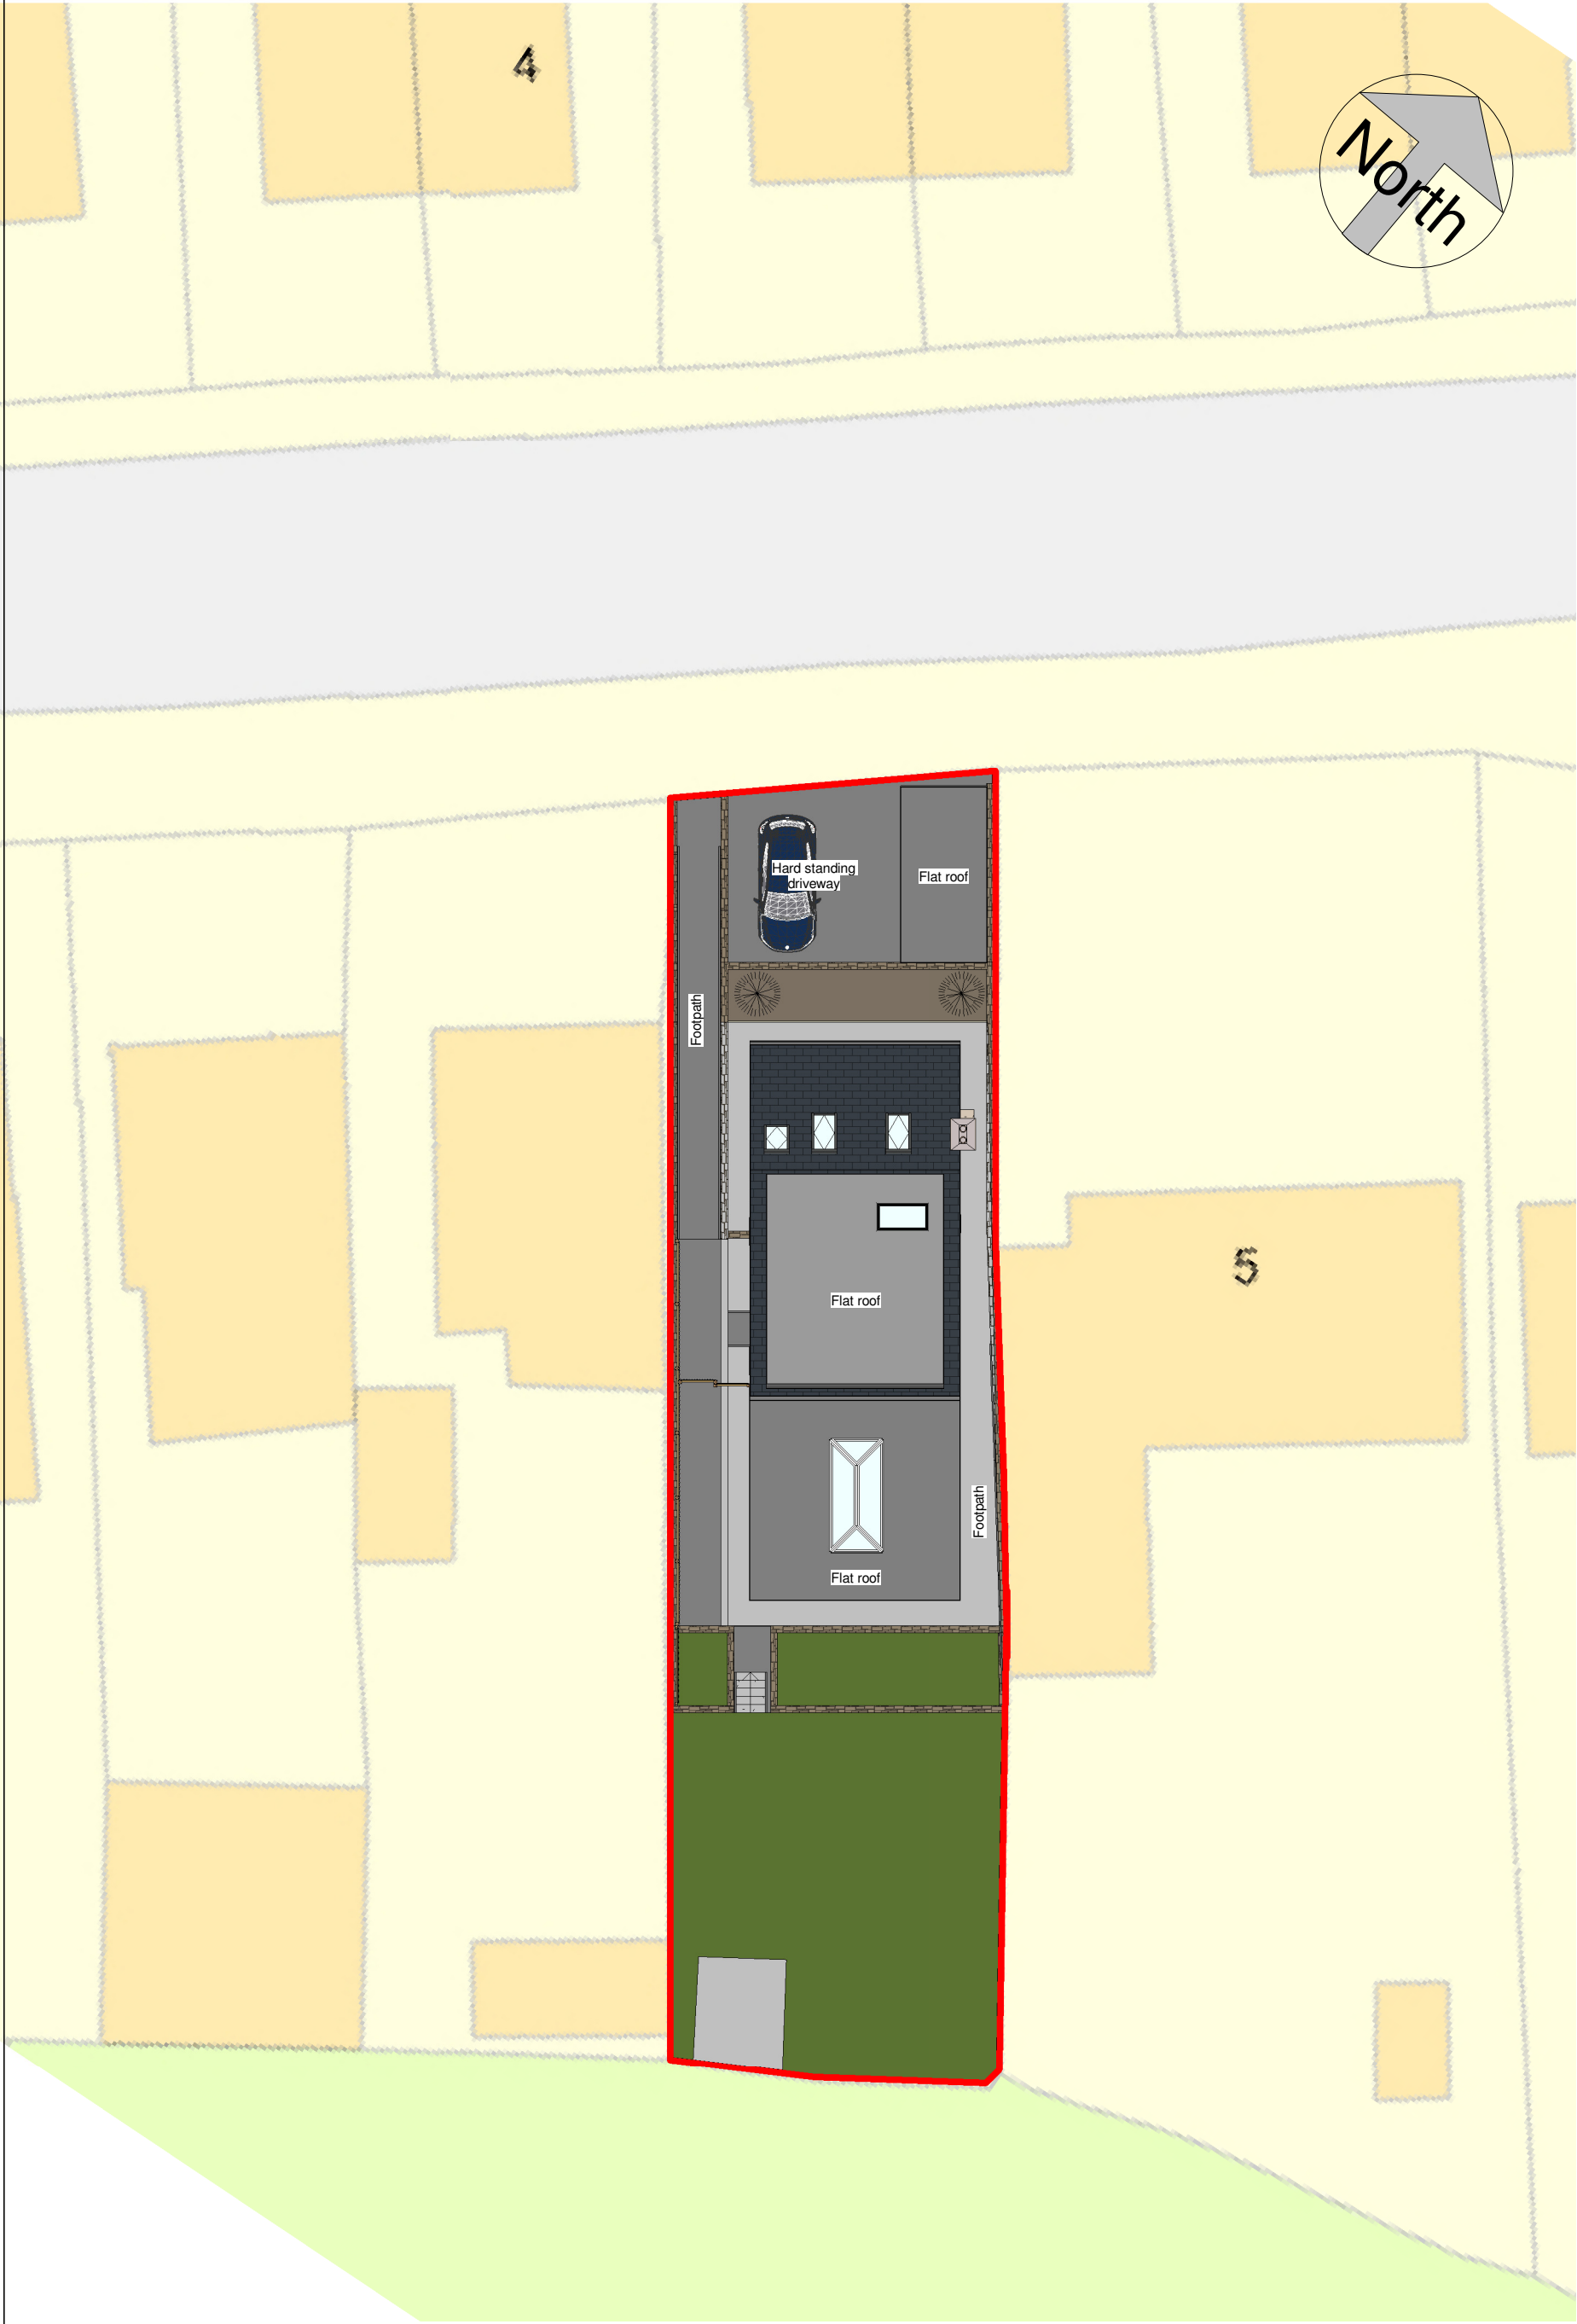

Proposed Site Plan

1 : 200

[illegible]

CODE	STATUS	SUITABILITY DESCRIPTION	PURPOSE OF ISSUE
 www.ccs-solutions.co.uk			

PROJECT	7 Lletty Dafydd, Clyne, Neath
SHEET	Proposed Site Plan

CLIENT		Mr Joel Anderson	
Date	06/03/2023	Project number	Scale (@ A3)
Drawn by		01032023	1 : 200
CCS		DRAWING NUMBER	REV
Unckeyed by			
Client		A309	