




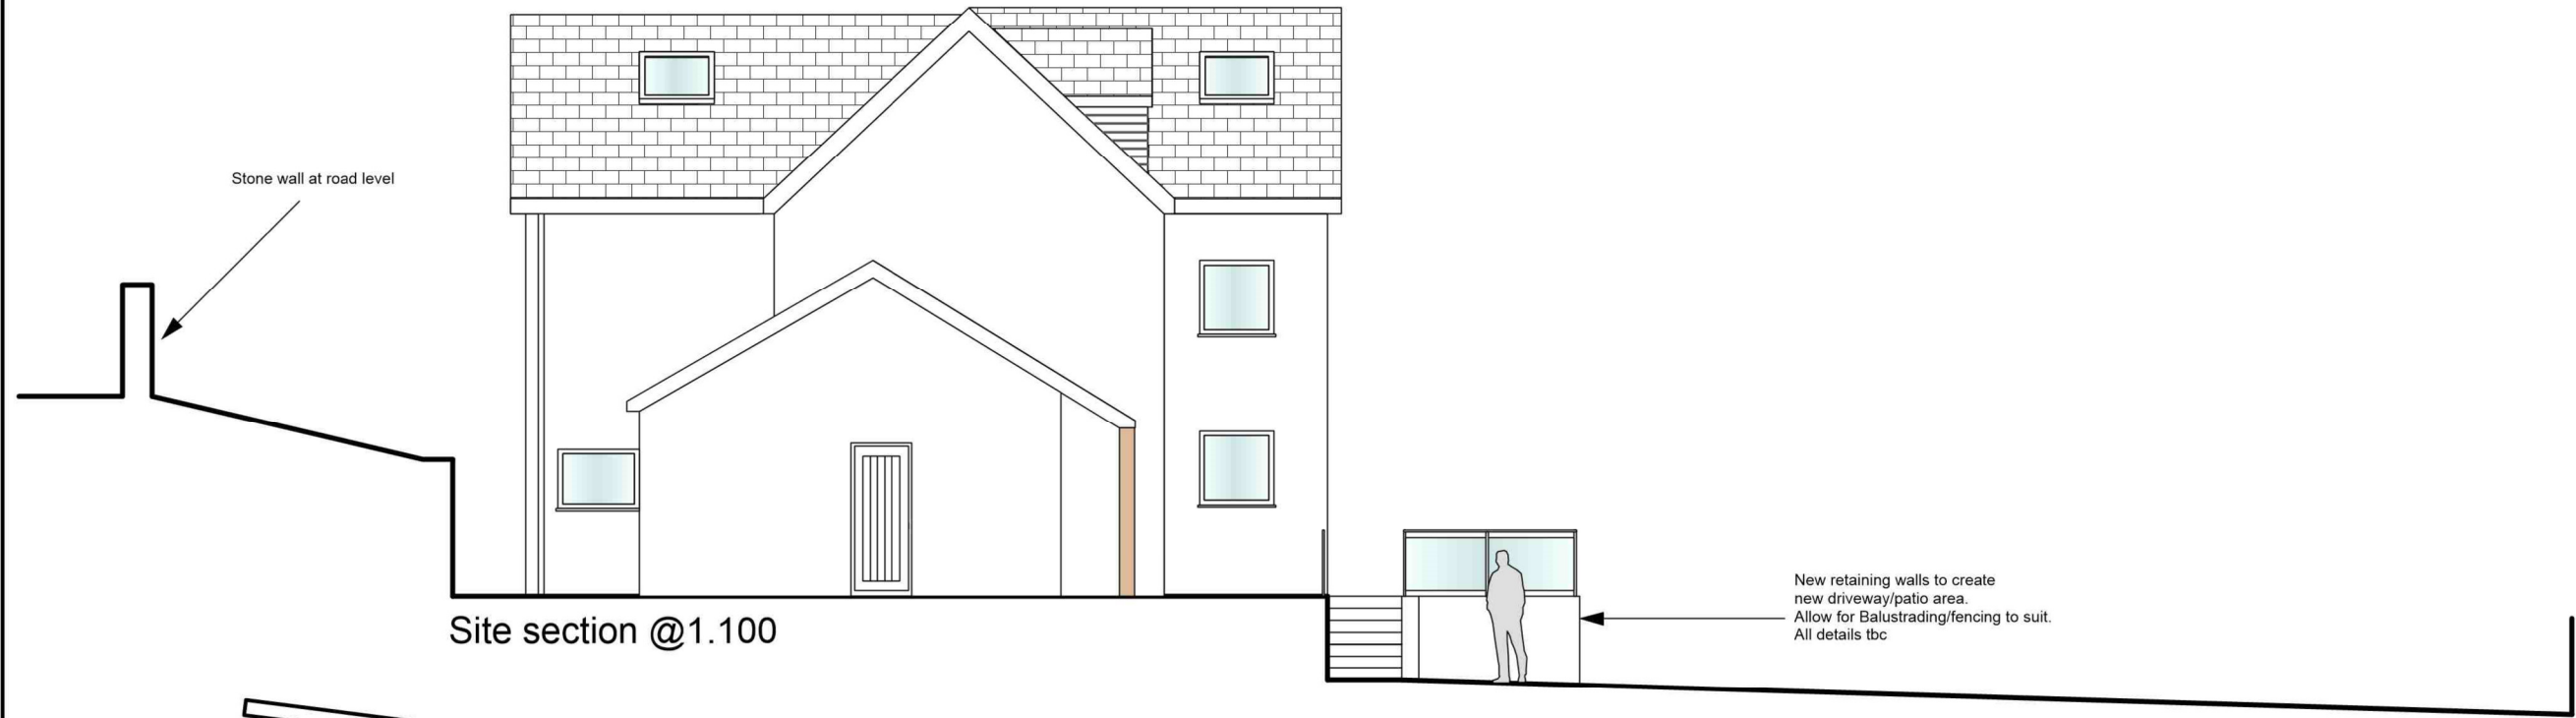

Site section @1.100

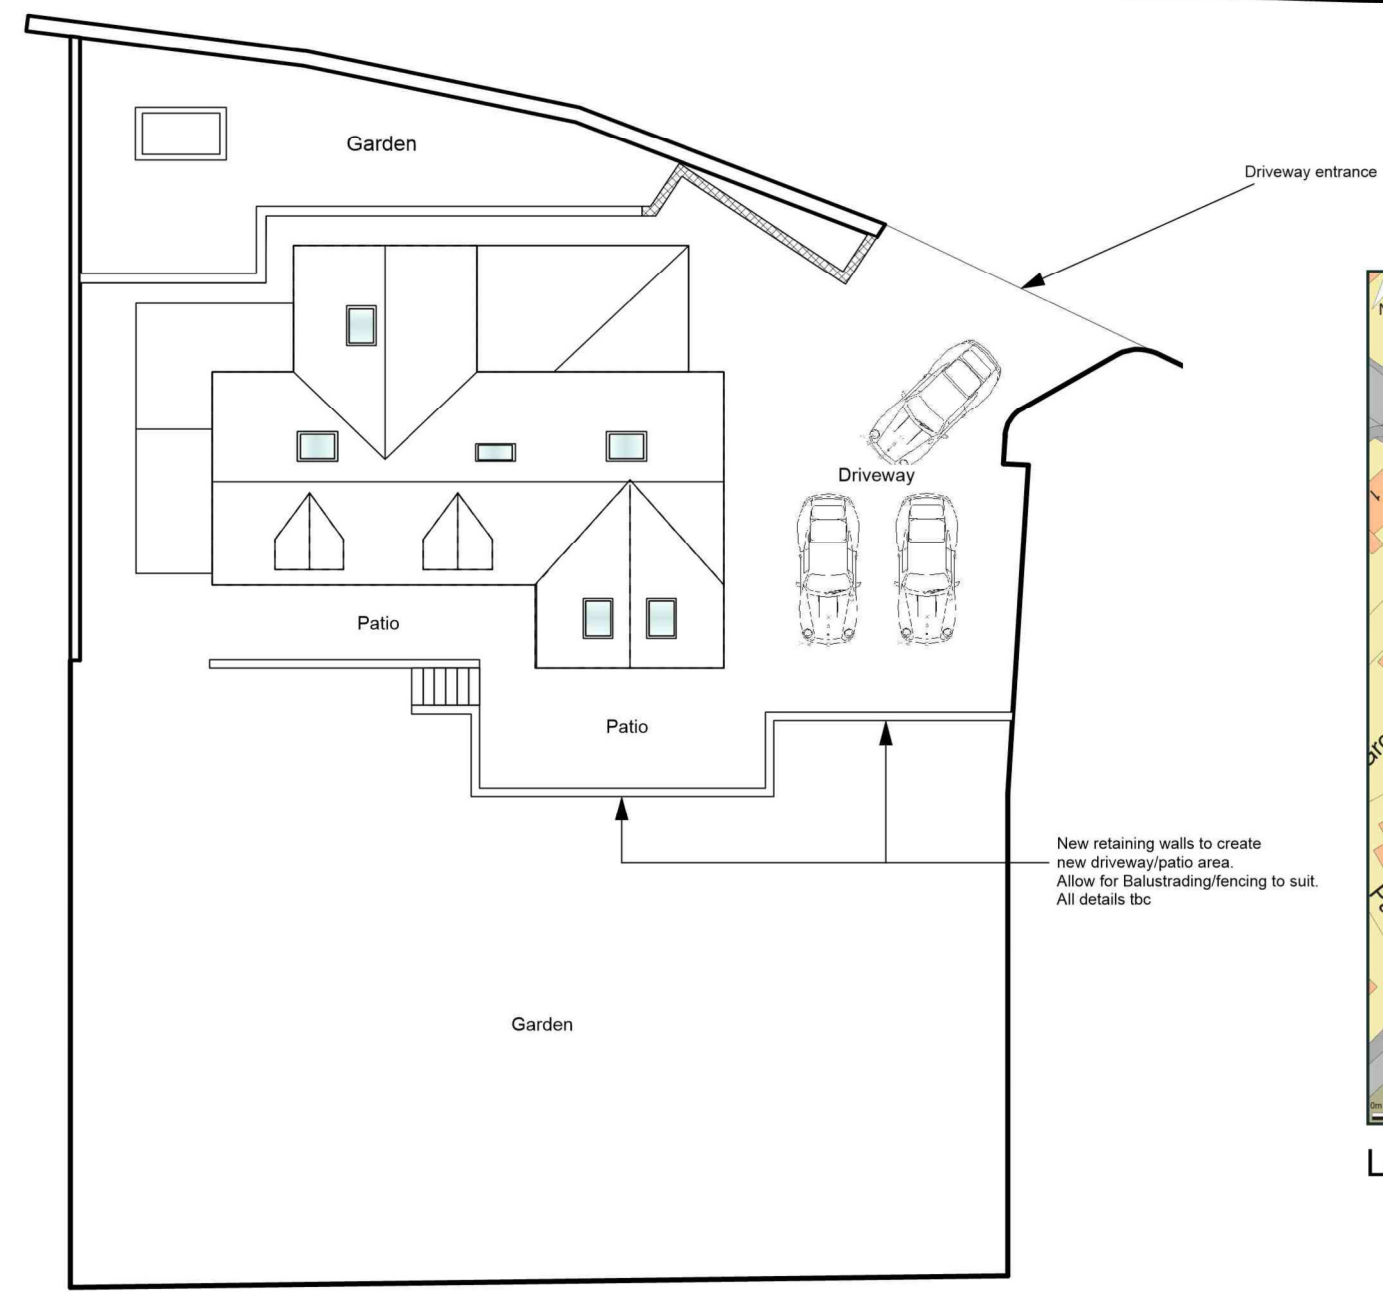

Site plan @1.200

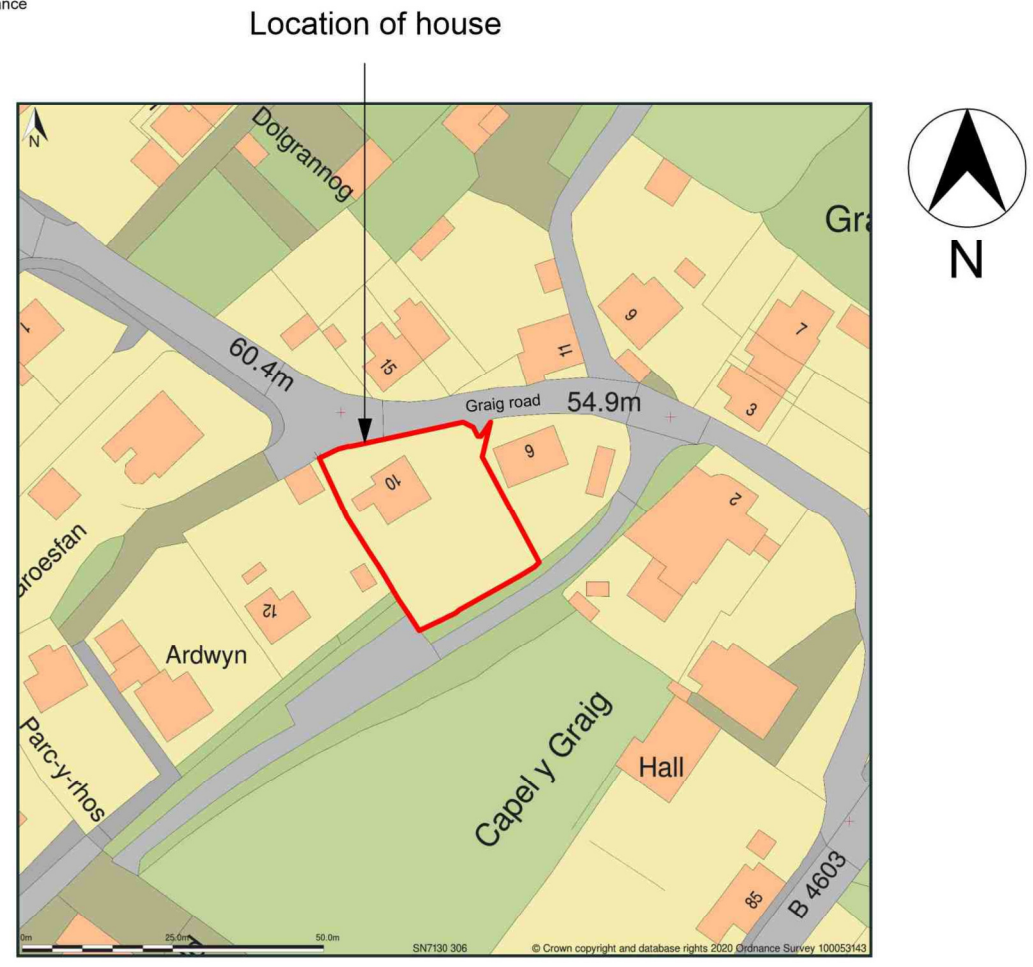

Location Plan Scale 1:1250

BANKHEADDESIGN	
amendments	
client	Mr & Mrs Jones
project	10 Graig road Trebanos SA8 4BA
title	Proposed Site plan, Site section & location plan
scale	1:100, 1:200 & 1:1250 @A3
dwg by	
date	March 2023
dwg no	TJ-06
rev	
Dimensions to be verified on site. Figured dimensions to be taken in preference to those scaled.	
This drawing is the property of Bankhead Design, copyright is reserved by them and the drawing is issued on the condition that it is not copied, reproduced, retained or disclosed to any unauthorised person, either wholly or in part without the consent in writing from Bankhead Design	
Bankhead Design Ltd 20 Beechwood Avenue, Neath SA11 3TE Tel: 0781 8086740 email: info@bankheaddesign.co.uk	