




south east elevation


scale 1:100




south west elevation

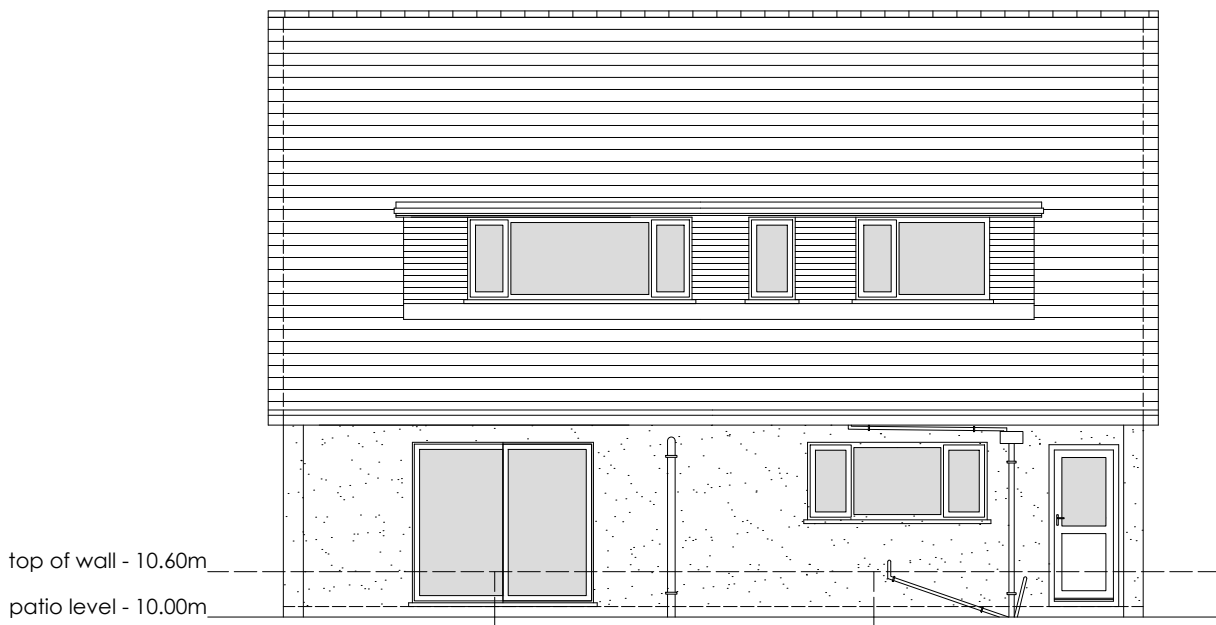


north west elevation

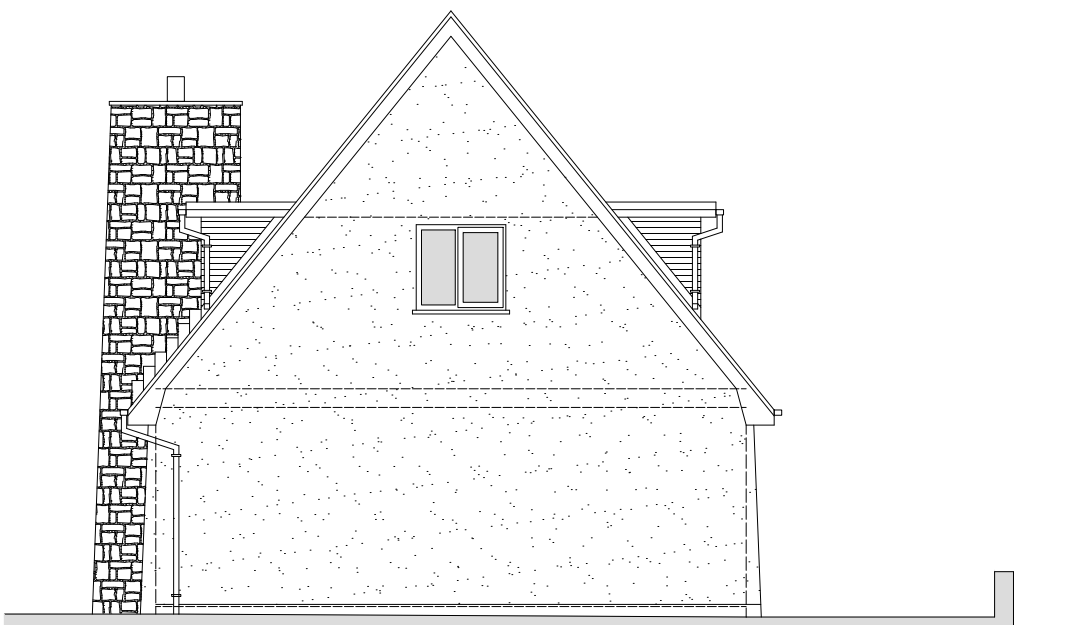

north east elevation

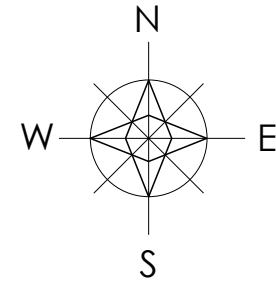


- 1 brown concrete roofing tiles
- 2 white fascias and rainwater goods
- 3 dashed rendered walls painted cream
- 4 white upvc cladding to dormers
- 5 white upvc windows & doors

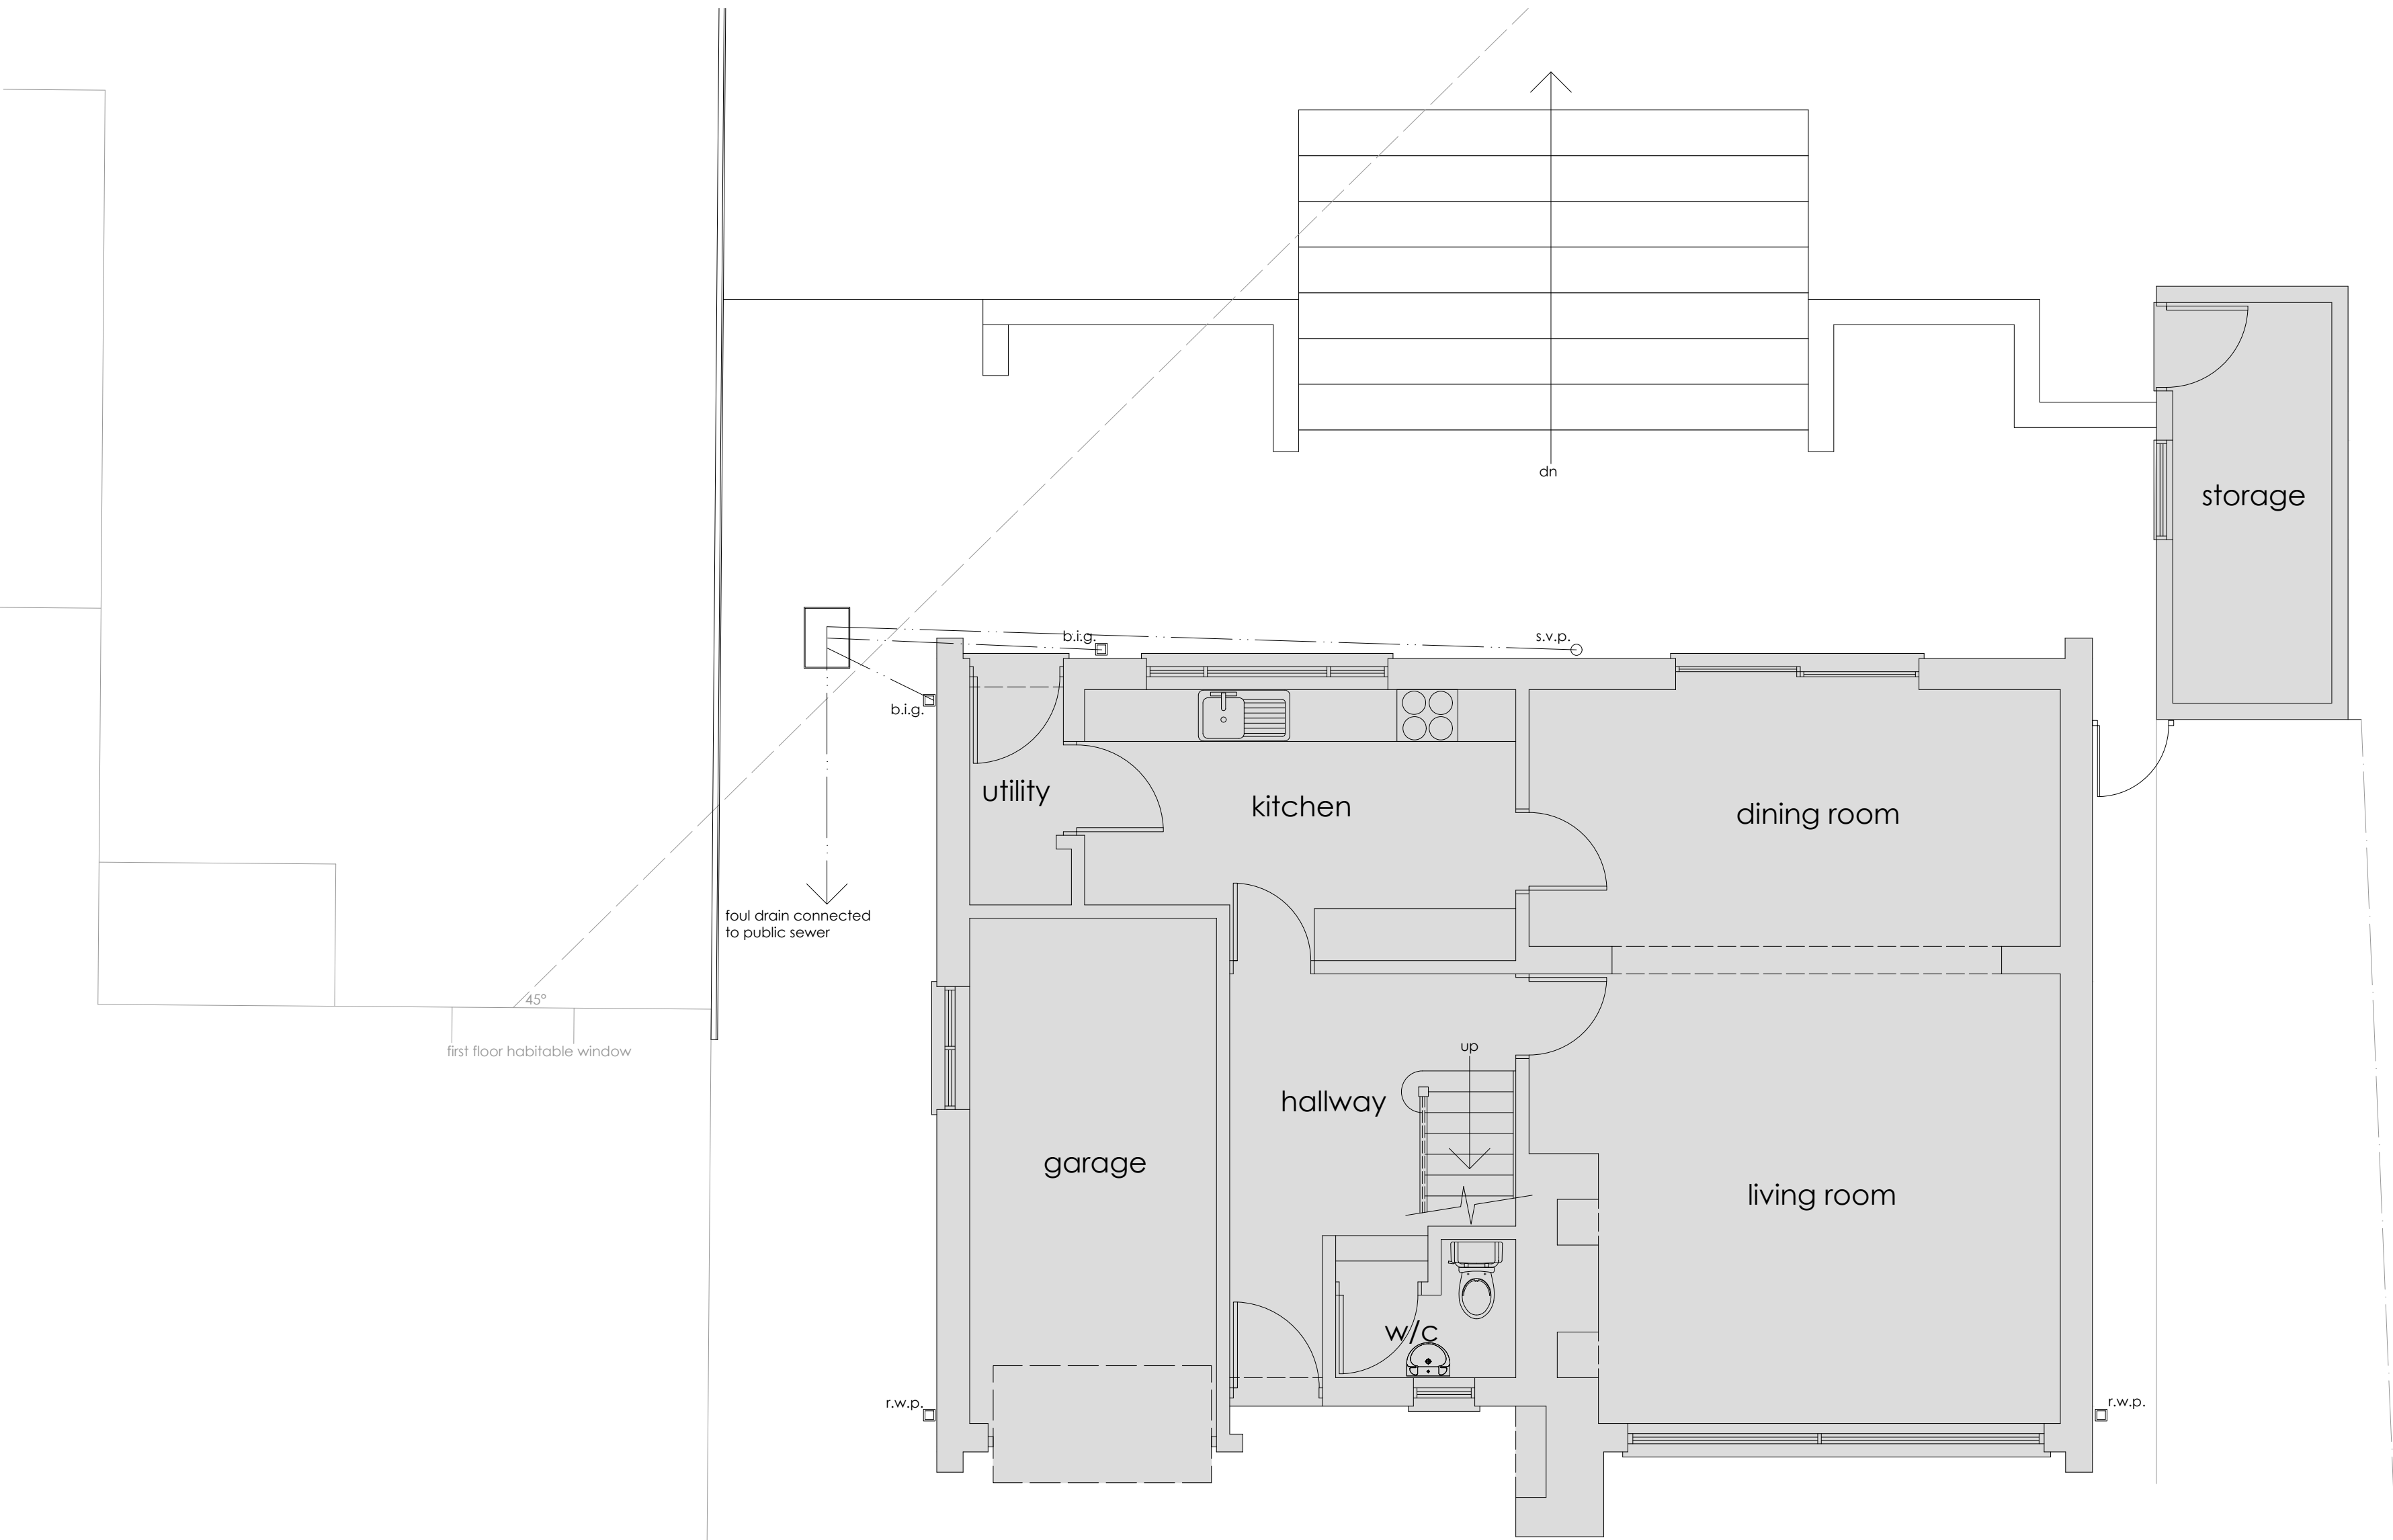

ground floor plan

scale 1:50

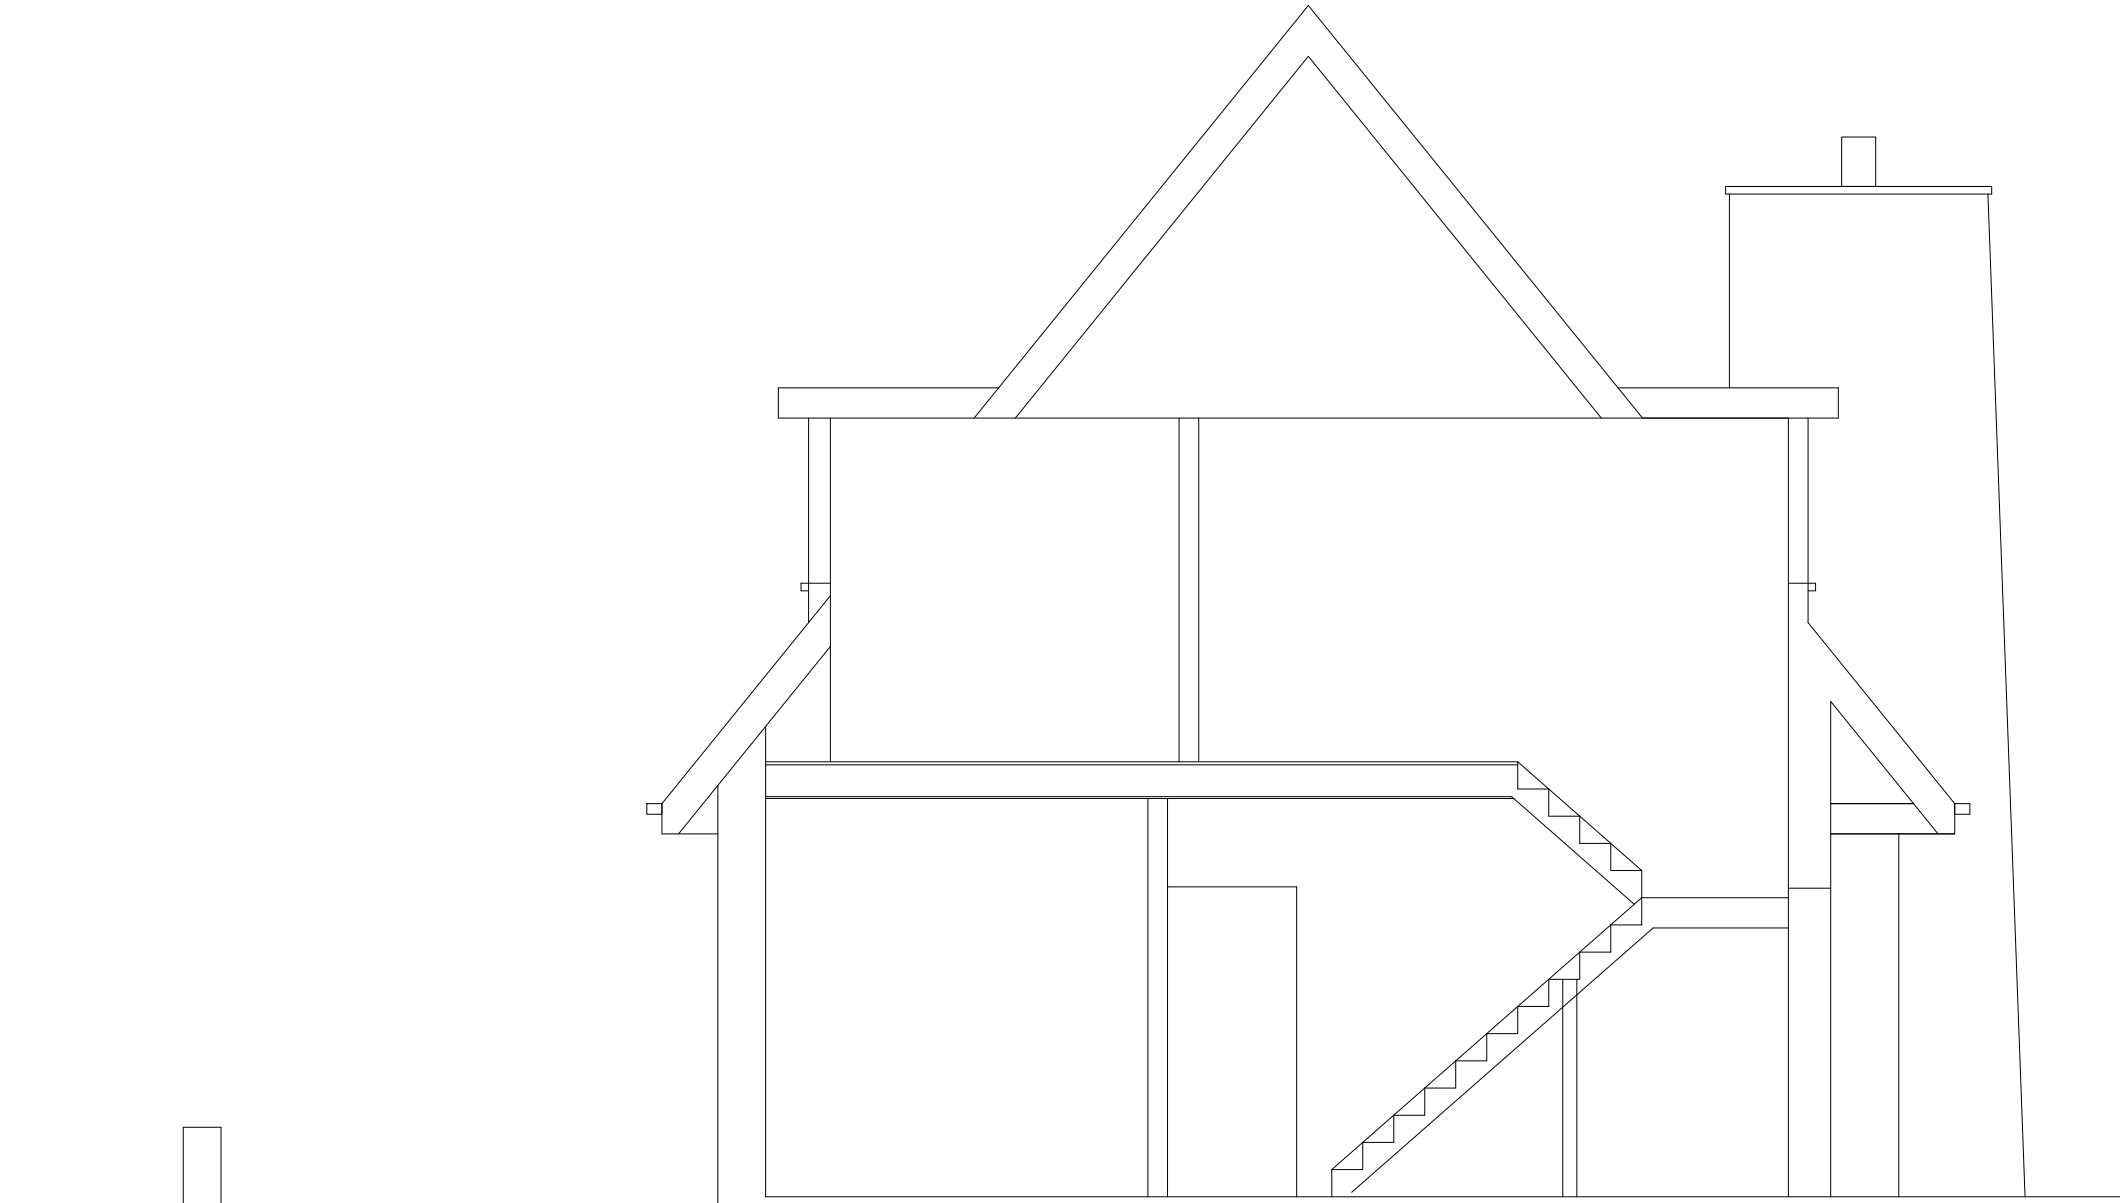

first floor plan

scale 1:50



revision	
a	
b	
c	
d	
e	
f	
g	

project	drawing	date
33 WENALLT ROAD, TONINA, NEATH PORT TALBOT	EXISTING FLOOR PLANS & ELEVATIONS	APRIL 2023
client	drawing no.	scale
MR & MRS MORGAN	22.33WR.03	@ A1
www.ipanarchitecture.co.uk	hello@iplanarchitecture.co.uk	07765 660189