



south east elevation

scale | 1:100




south west elevation




north west elevation



north east elevation

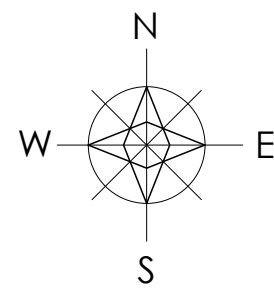


- 1 marley rivendale composite slate or similar
- 2 grey colour (ral 7016) fascias/soffits
- 3 smooth rendered walls painted white
- 4 grey colour (ral 7016) windows and doors
- 5 grey colour cedar cladding to dormer elevations (ral 7016)
- 6 black rainwater goods
- 7 firestone edpm or similar rubber roof

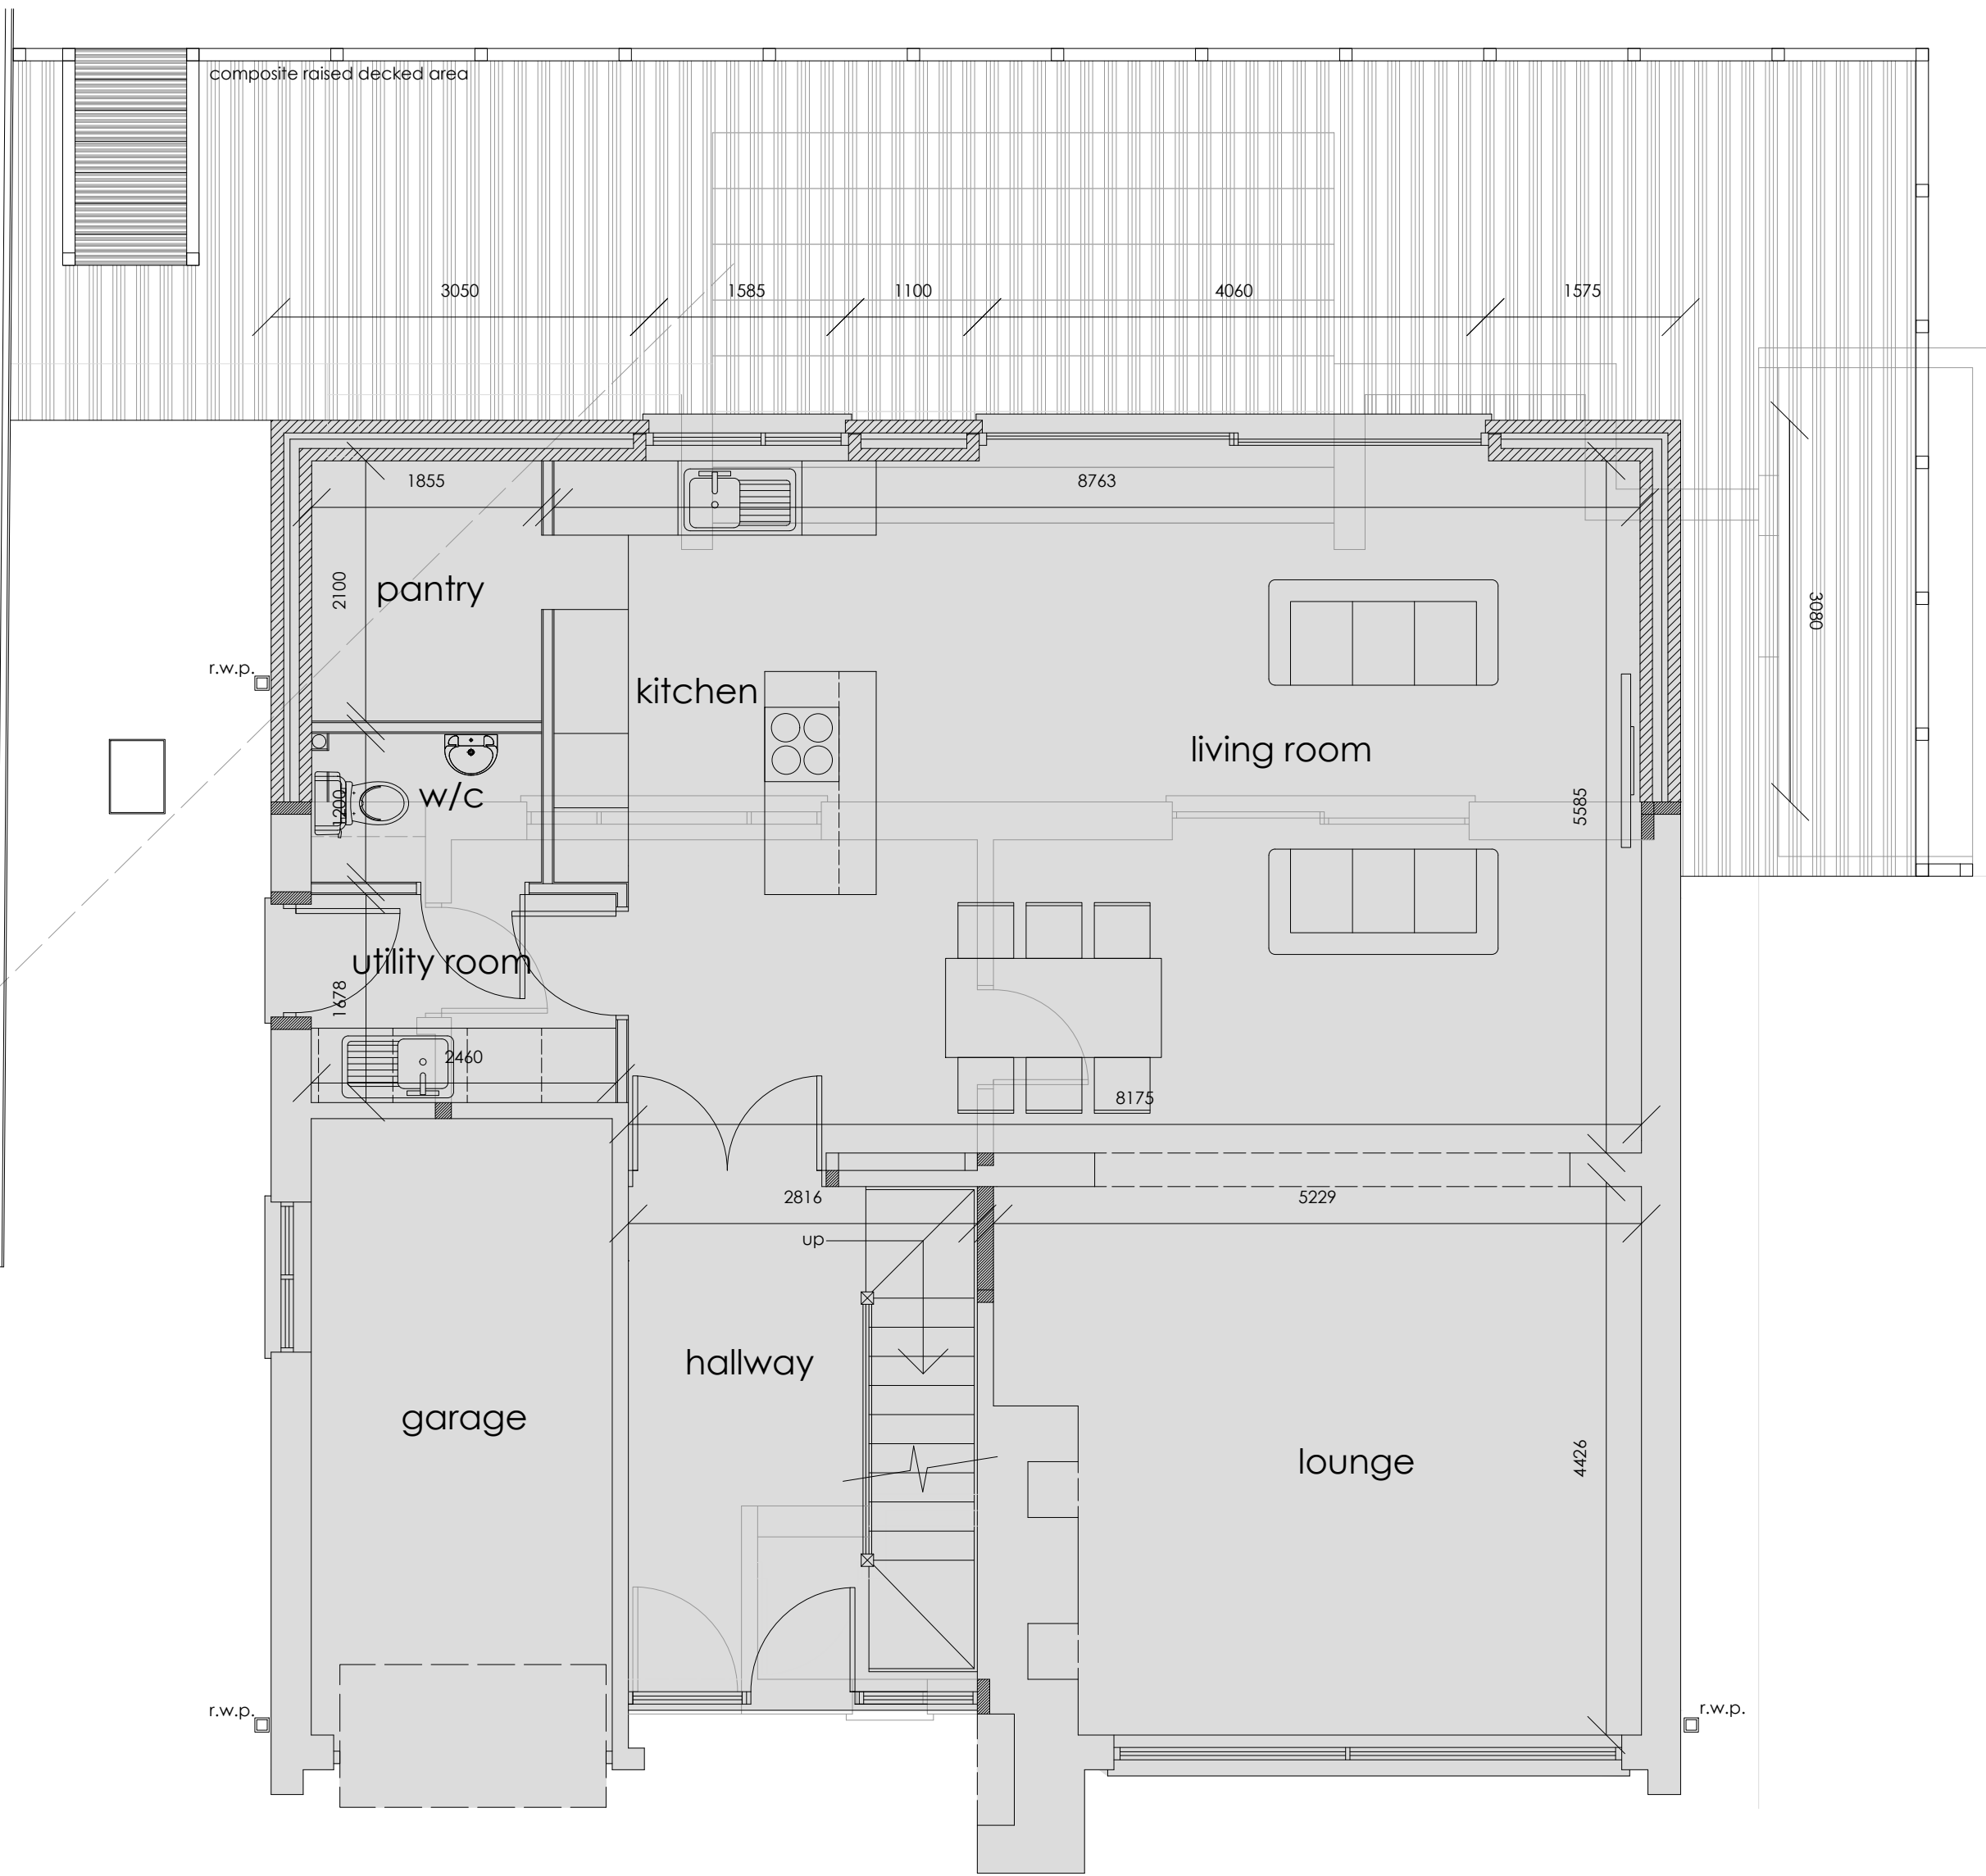


ground floor plan

scale | 1:50

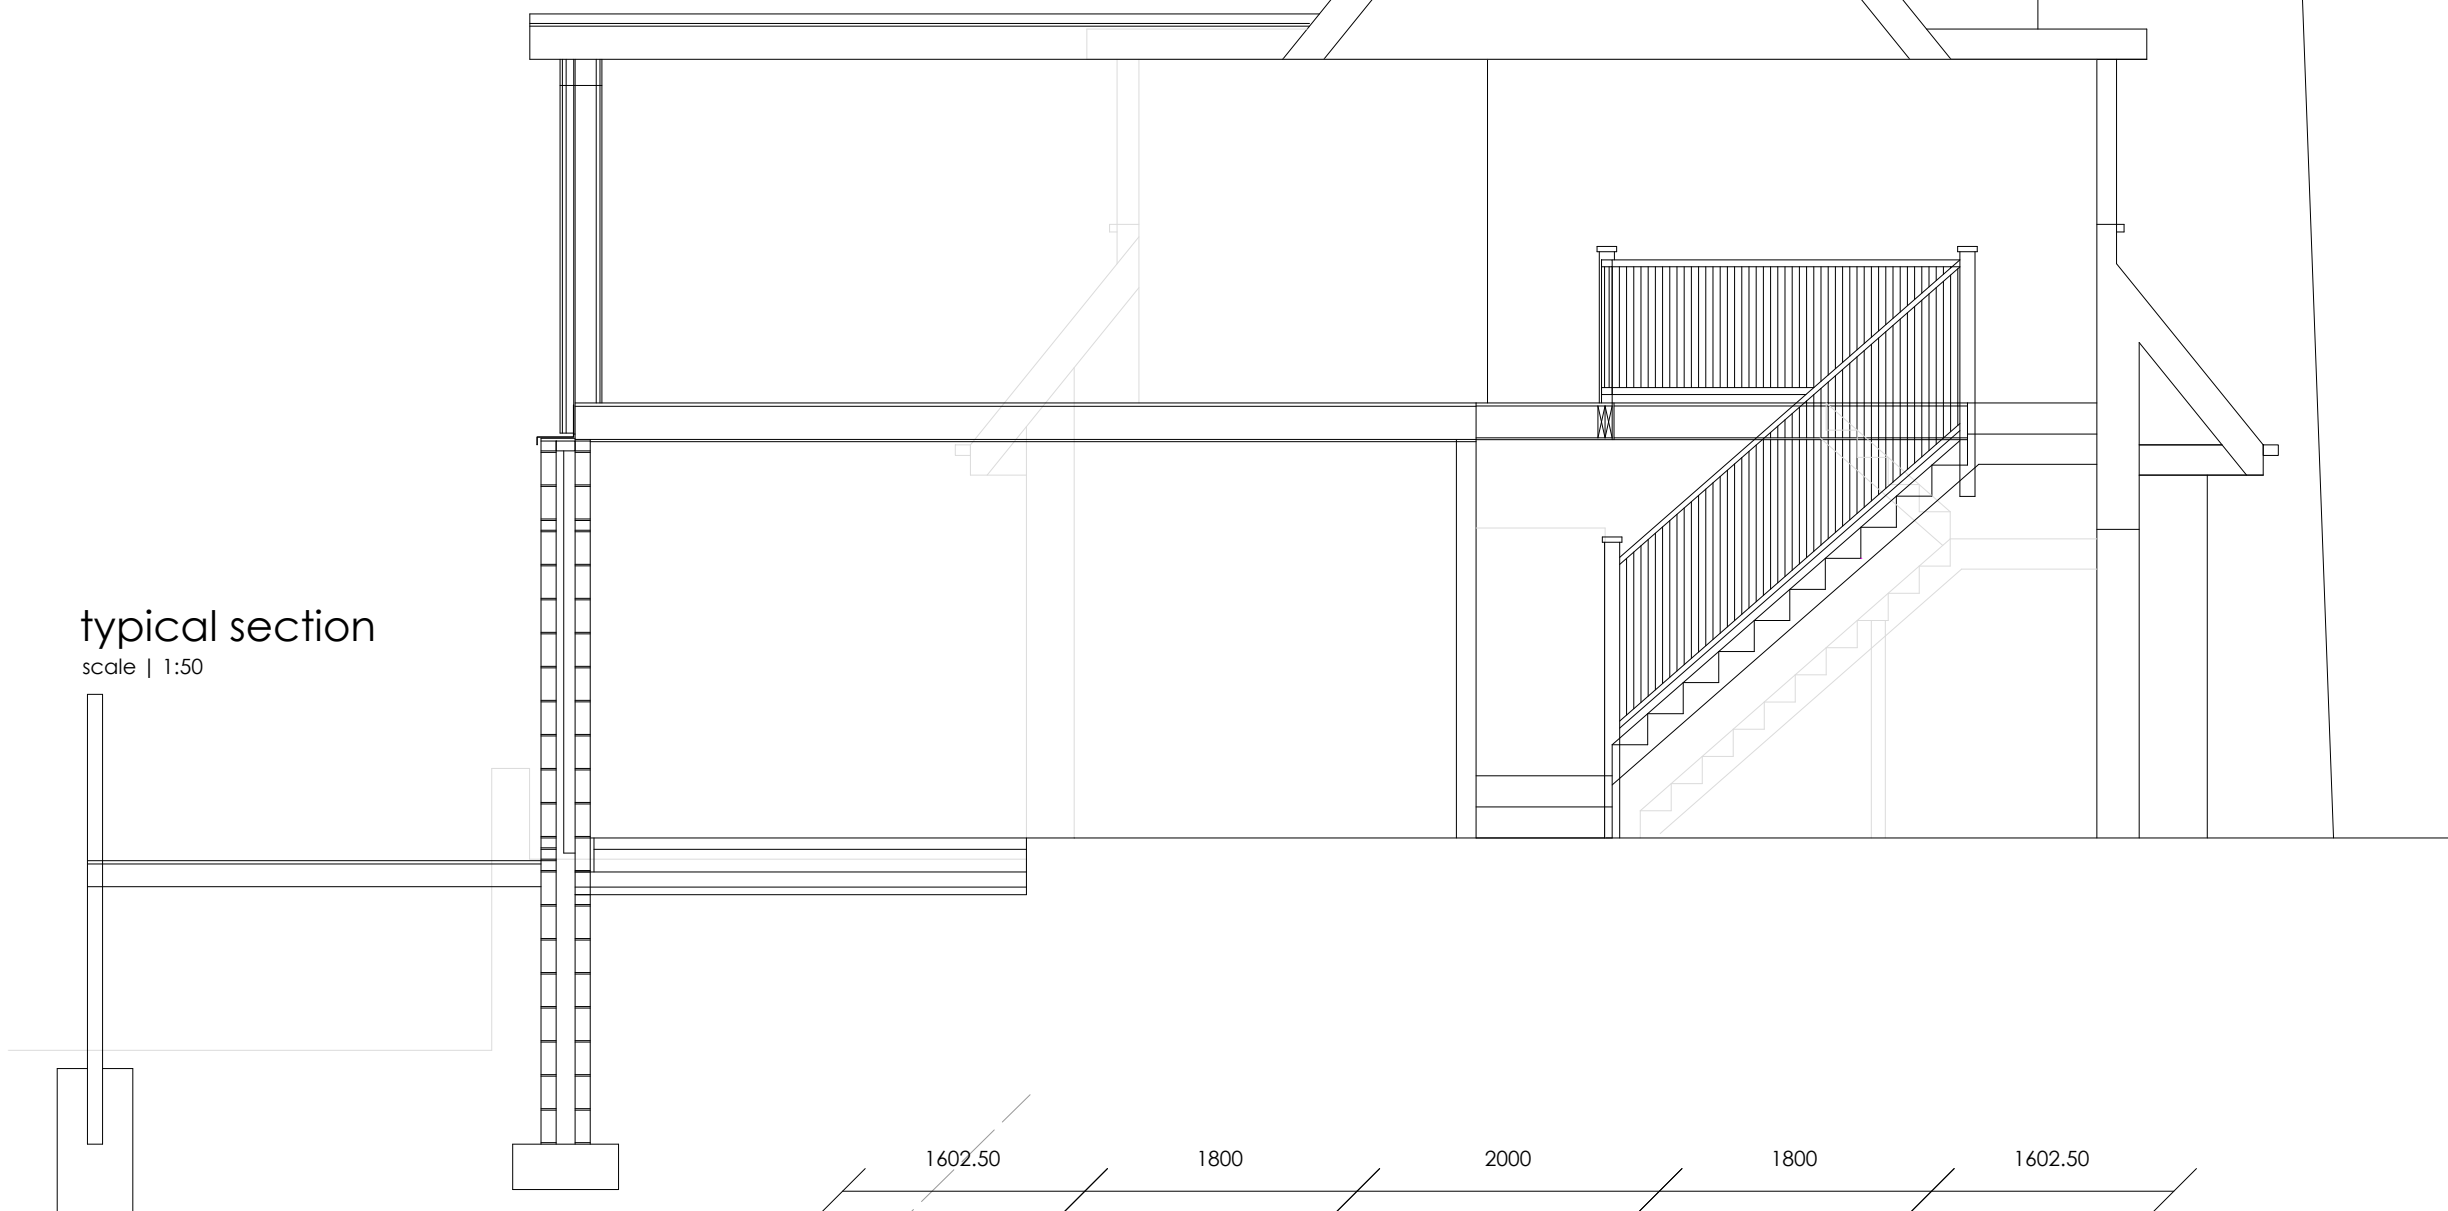

typical section

scale | 1:50

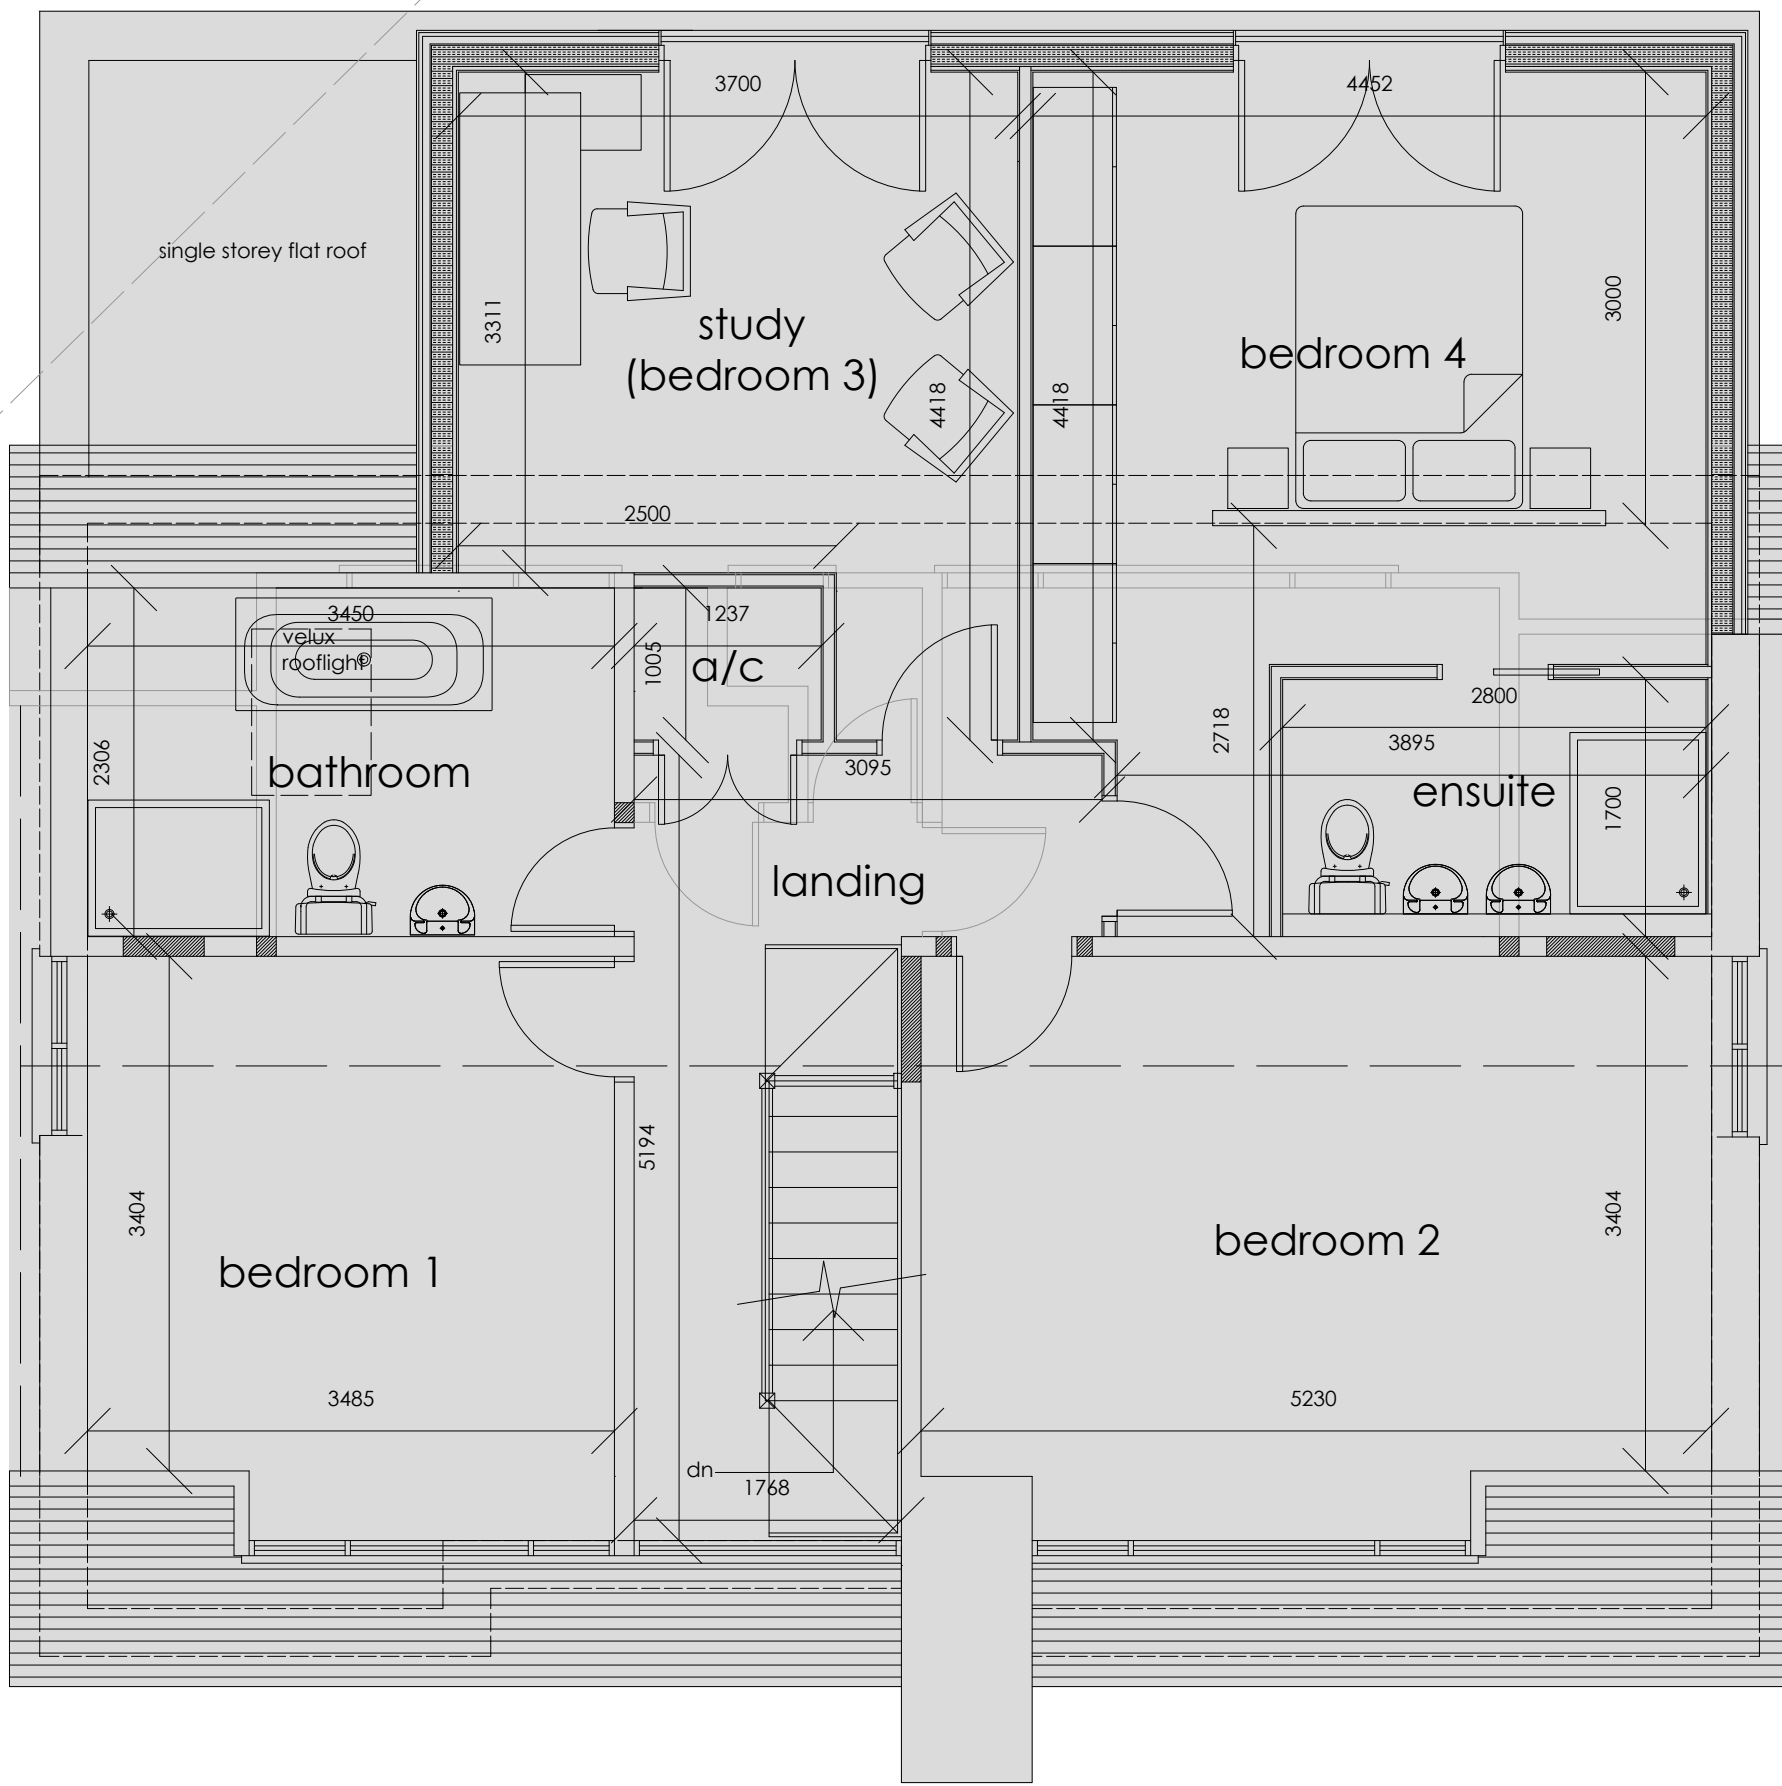

first floor plan

scale | 1:50

revision	
a	proposed flat roof material added_25.05.23
b	
c	
d	
e	
f	
g	

project	drawing	date
33 WENALLT ROAD, TONNA, NEATH PORT TALBOT	PROPOSED FLOOR PLANS & ELEVATIONS	APRIL 2023
client	drawing no.	scale
MR & MRS MORGAN	22.33WR.04	@ A1
www.iplanarchitecture.co.uk	hello@iplanarchitecture.co.uk	07765 660189