

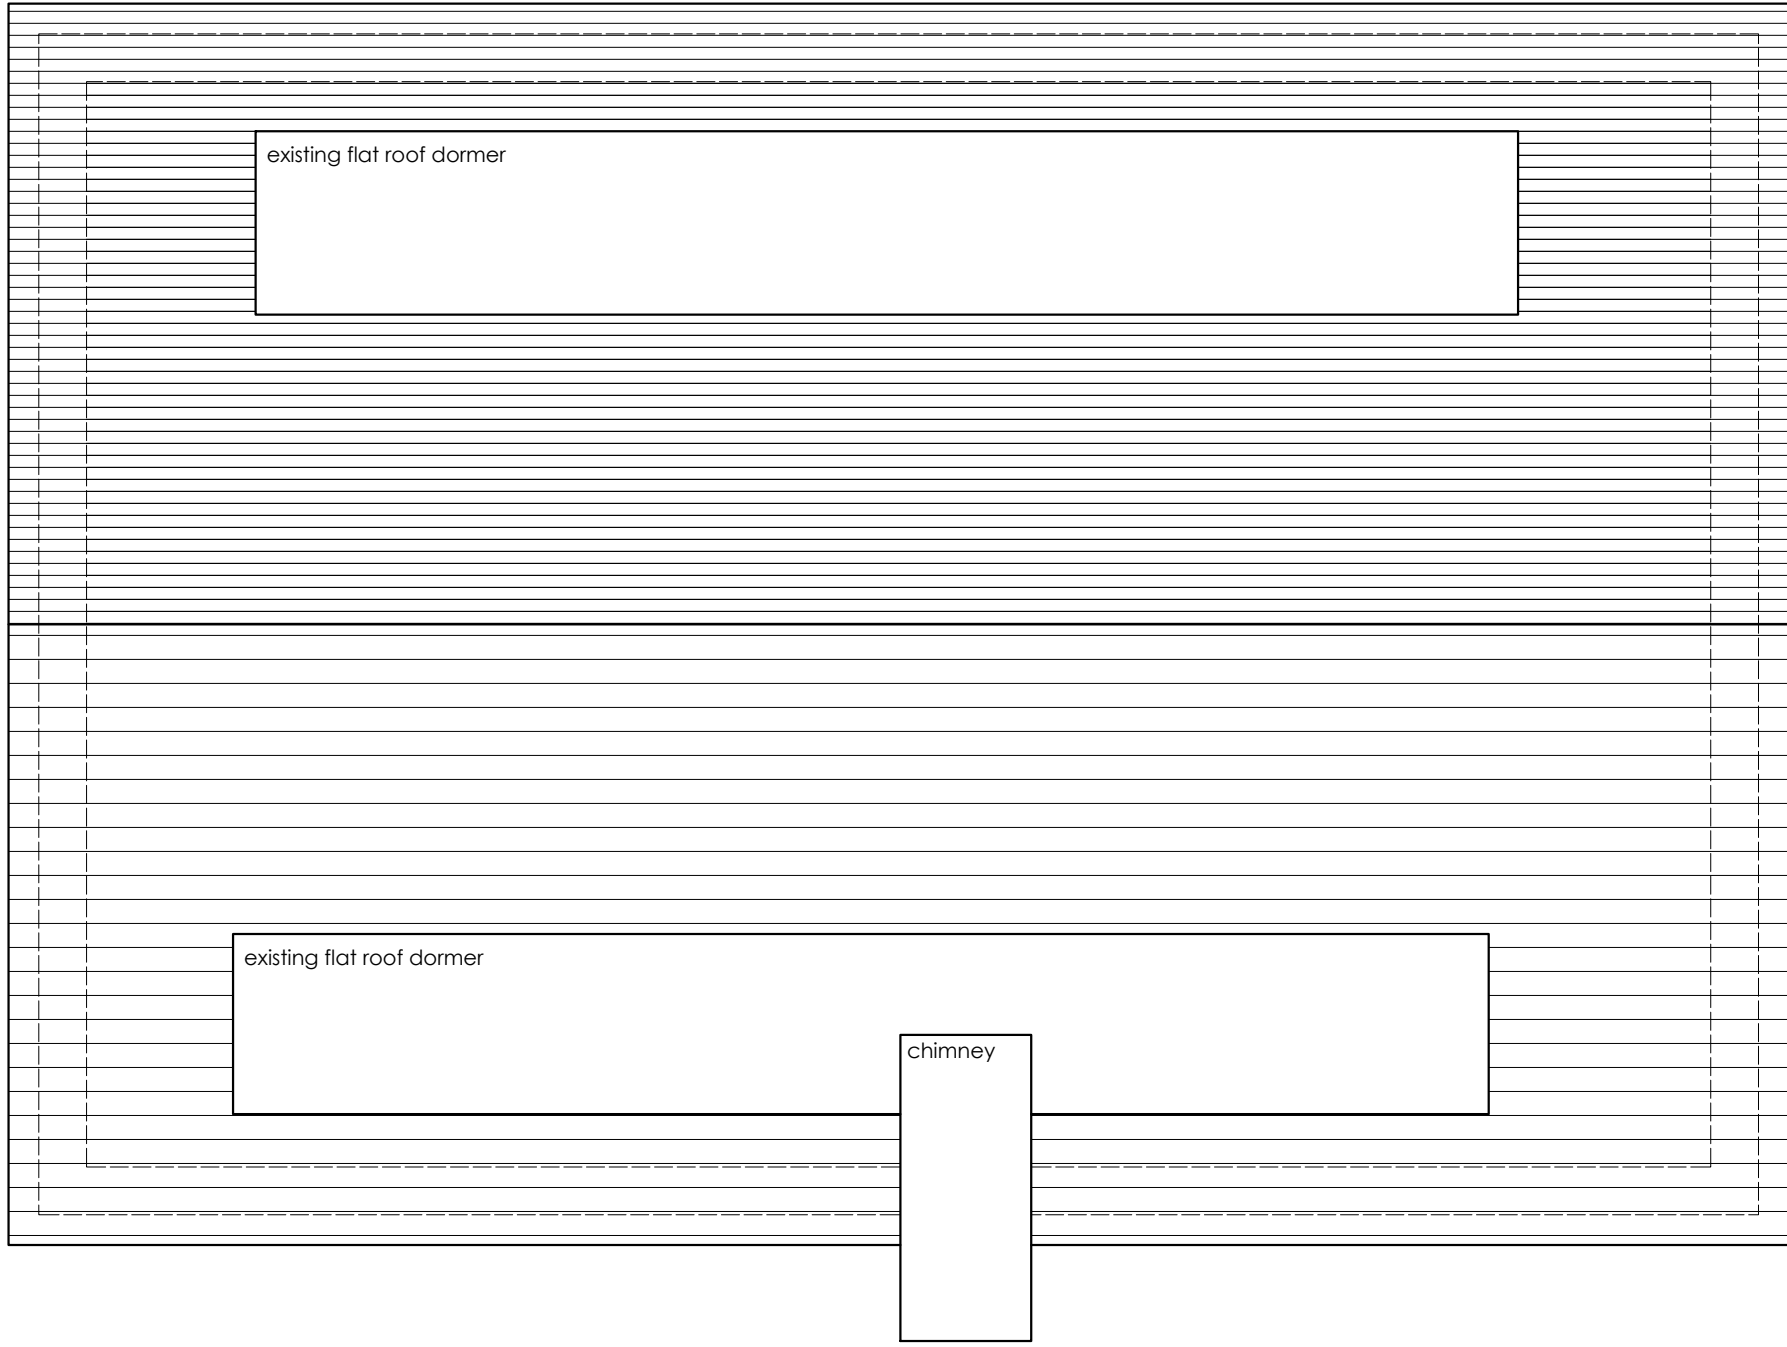


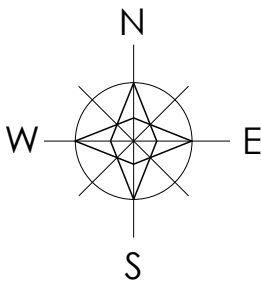

existing roof plan
scale | 1:50

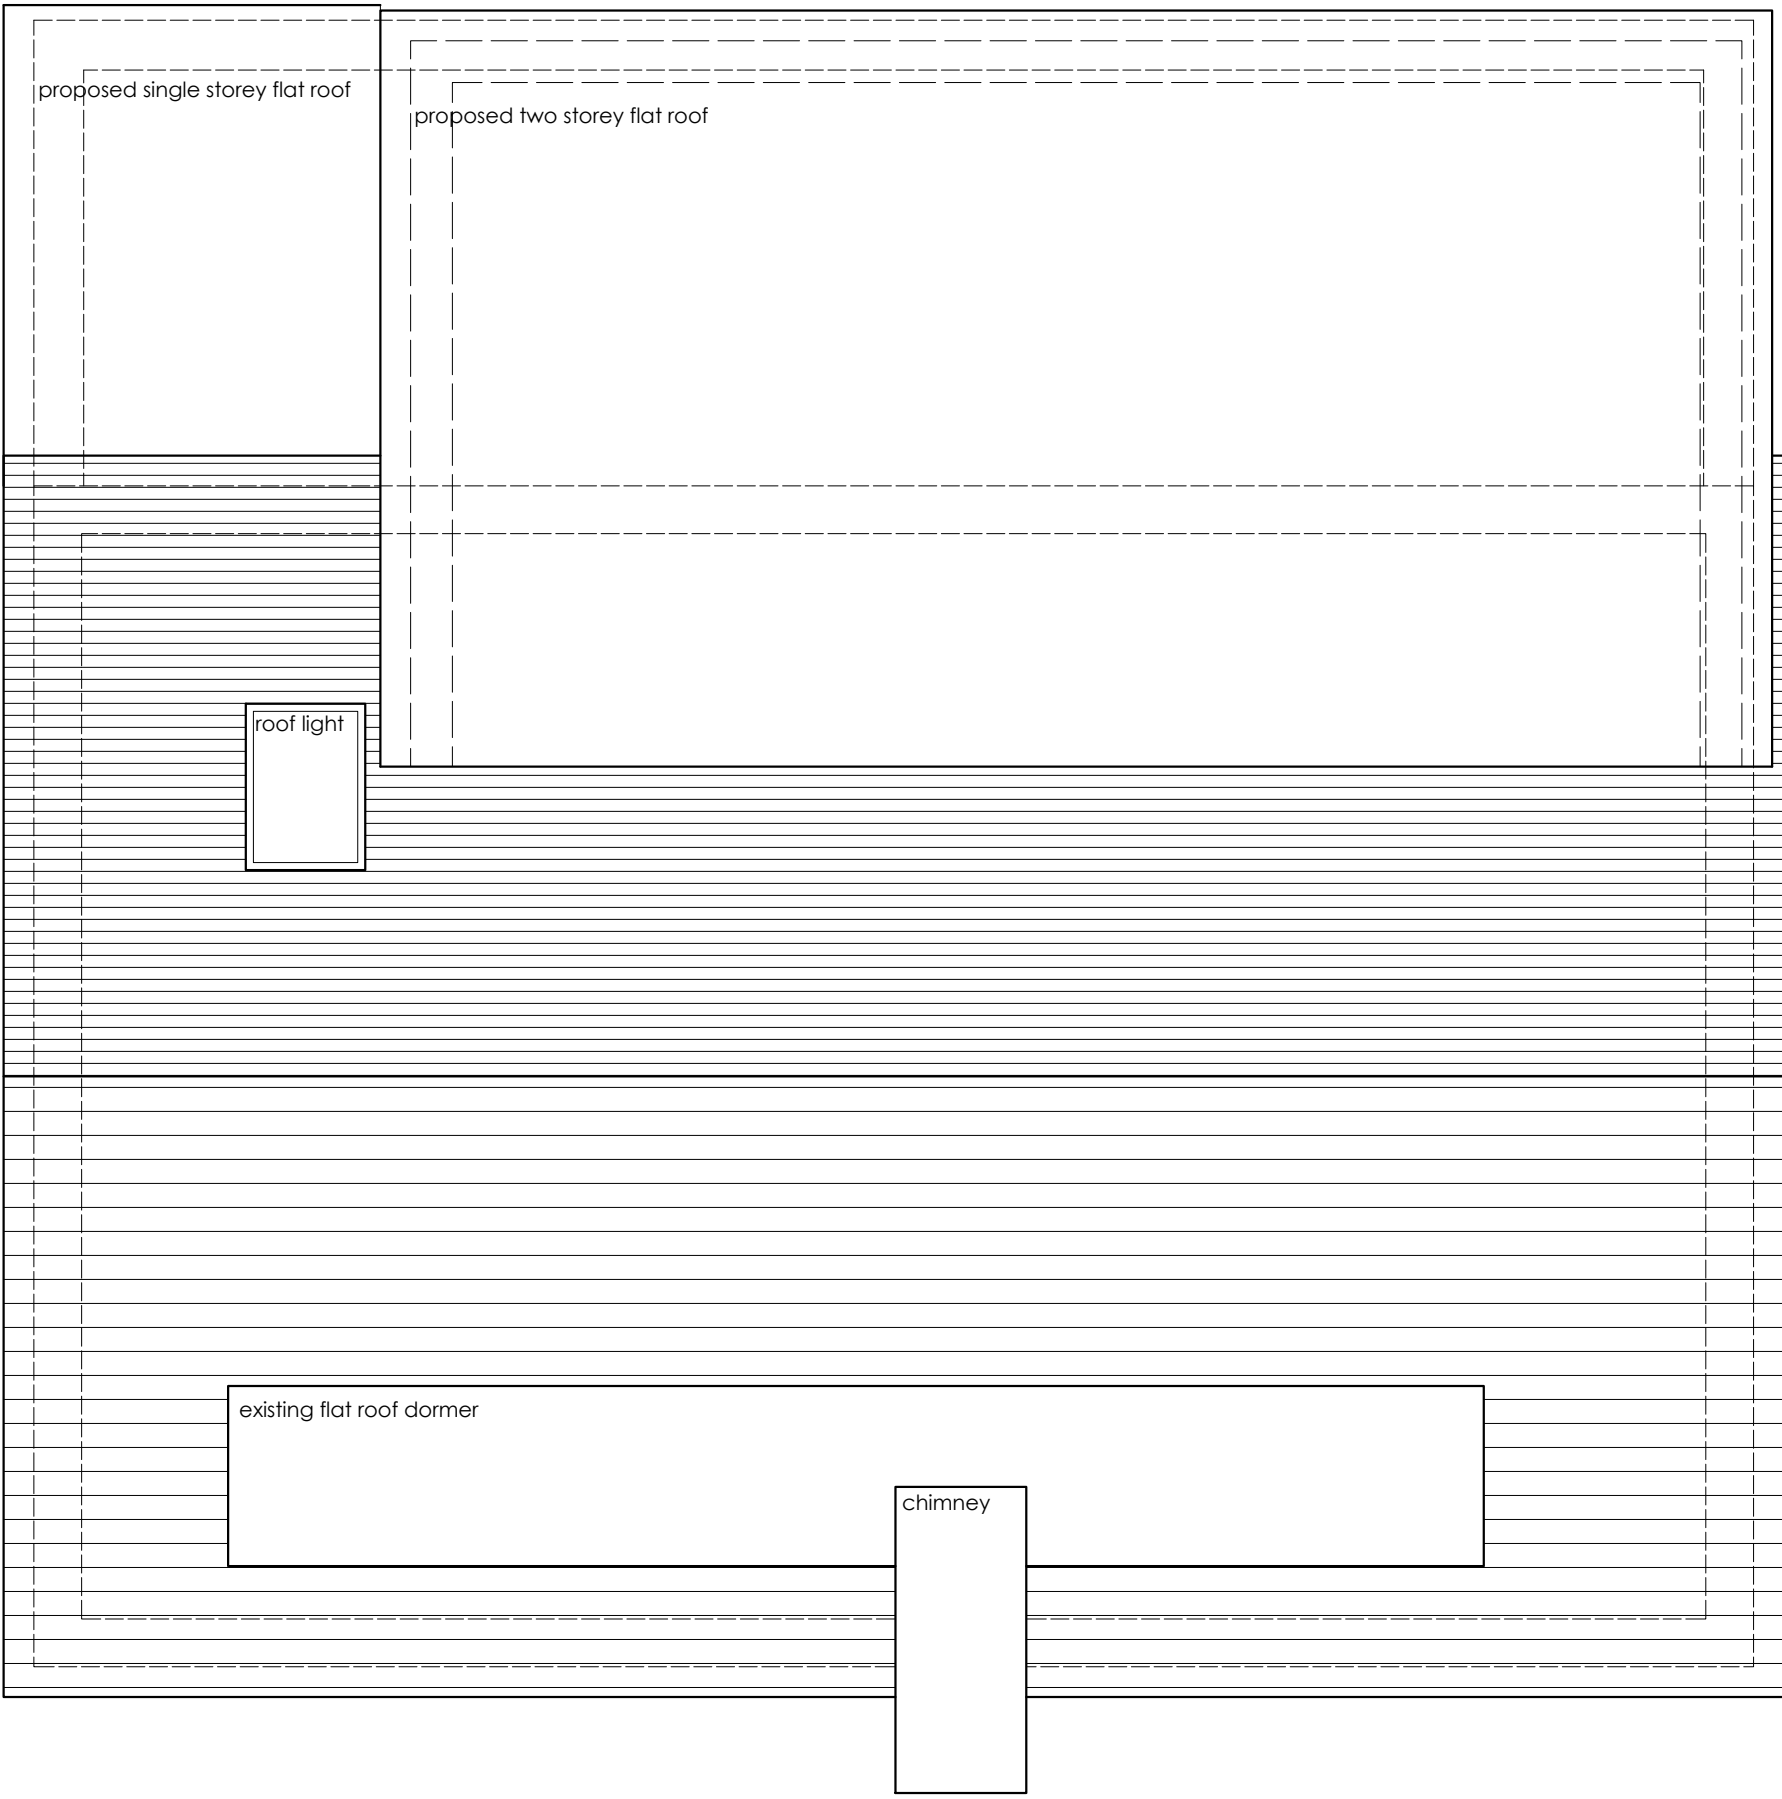

proposed roof plan
scale | 1:50

revision	
a	
b	
c	
d	
e	
f	
g	

project	drawing	date
33 WENALLT ROAD, TONNA, NEATH PORT TALBOT	EXISTING & PROPOSED ROOF PLAN	MAY 2023
client	drawing no.	scale
MR & MRS MORGAN	22.33WR.05	@ A1
www.iplanarchitecture.co.uk	hello@iplanarchitecture.co.uk	07765 660189