




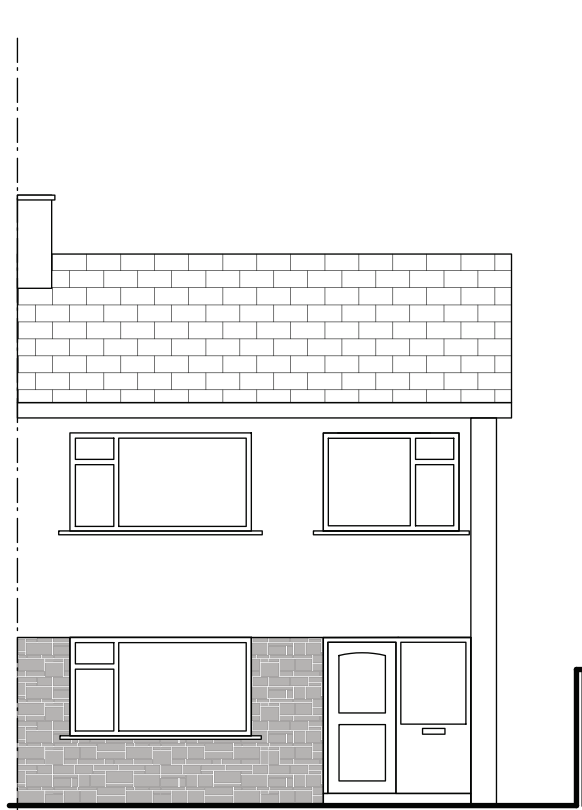


FRONT ELEVATION

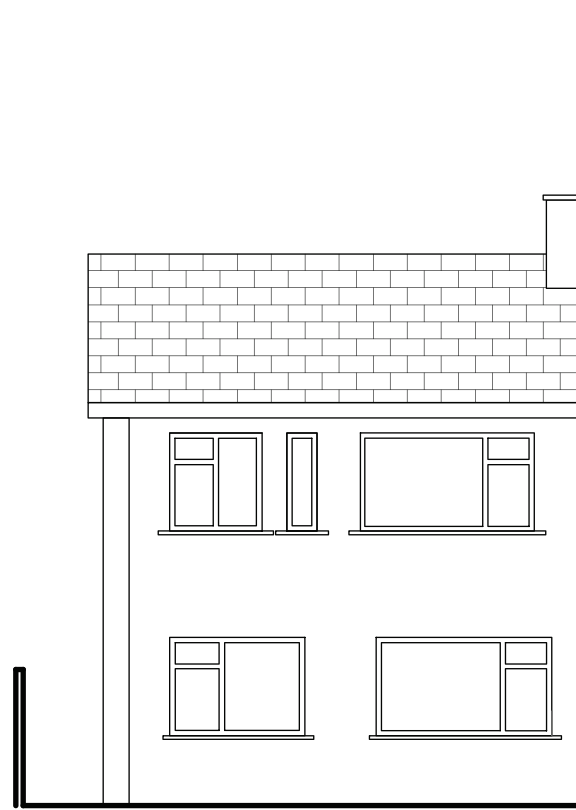

REAR ELEVATION

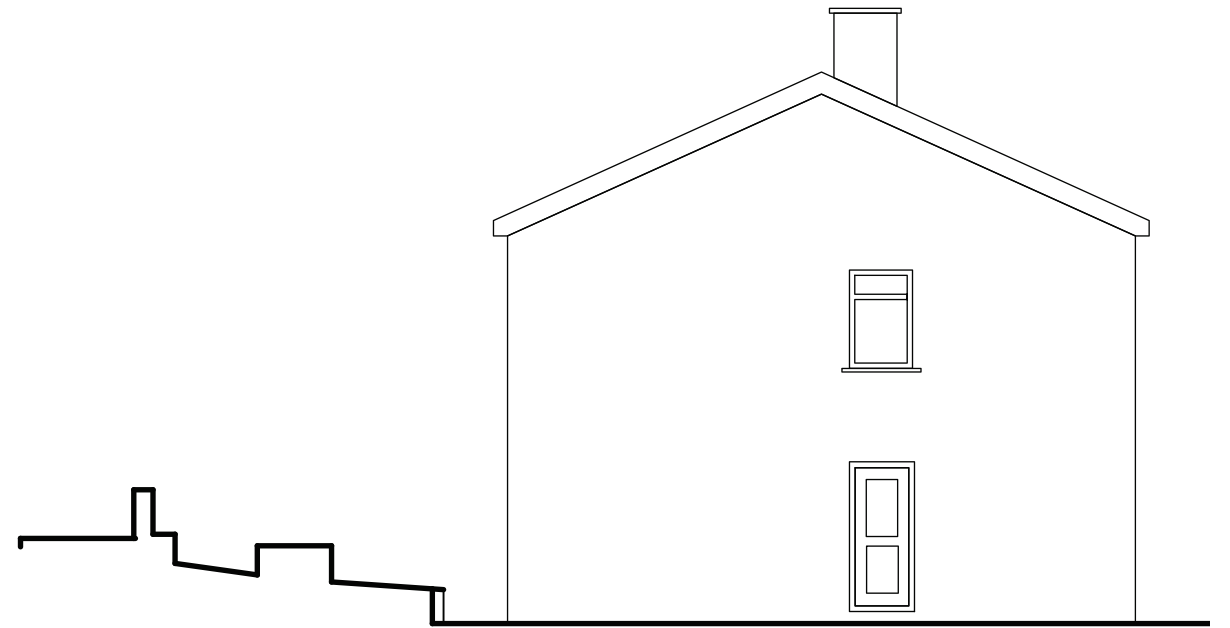


SIDE ELEVATION ON A

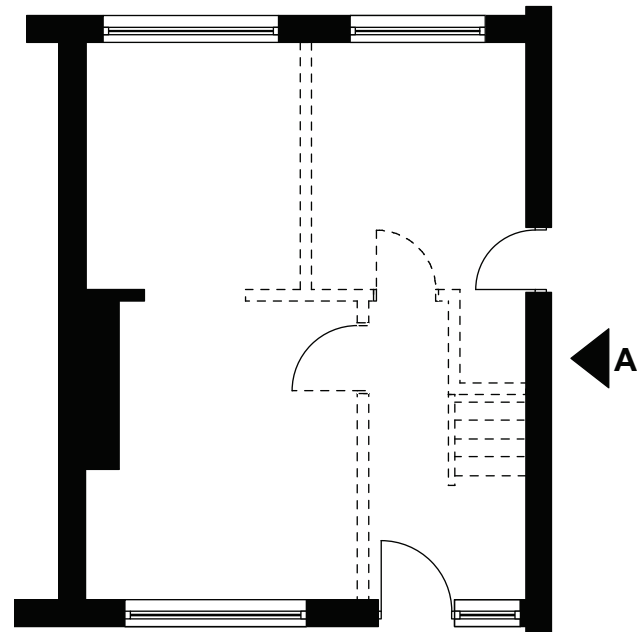

GROUND FLOOR PLAN



EXISTING PHOTOS

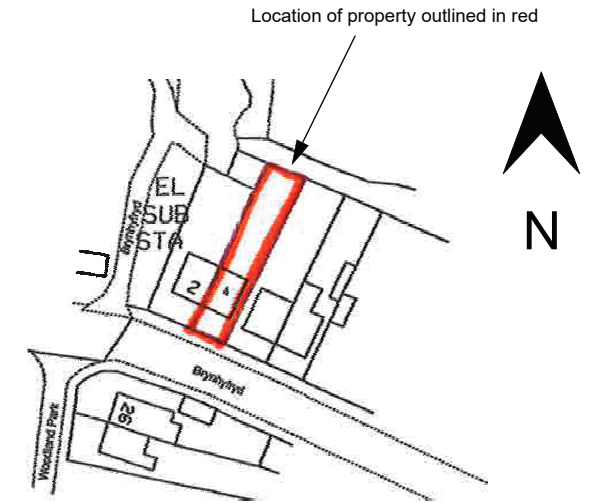

LOCATION PLAN  
SCALE 1:1250

|   |                                     |        |                             |   |
|---|-------------------------------------|--------|-----------------------------|---|
| client   | Peter Gibbons                       | title  | Existing Plans & Elevations | Bankhead Design Ltd<br>20 Beechwood Avenue, Neath<br>SA11 3TE<br>Tel: 0781 8086740<br>email: info@bankheaddesign.co.uk<br><b>BANKHEADDESIGN</b> |
| project   | 4 Brynhyfryd ,Glyneath,<br>SA11 5BA | scale  | 1:100 @A3                   |   |
| Dimensions to be verified on site. Figured dimensions to be taken in preference to those scaled.   |                                     | dwg by |                             |   |
| This drawing is the property of Bankhead Design, copyright is reserved by them and the drawing is issued on the condition that it is not copied, reproduced, retained or disclosed to any unauthorised person, either wholly or in part without the consent in writing from Bankhead Design |                                     | date   | May 2023                    |   |
|   |                                     | dwg no | PG-01                       |   |
|   |                                     | rev    |                             |   |