






Existing Front Elevation

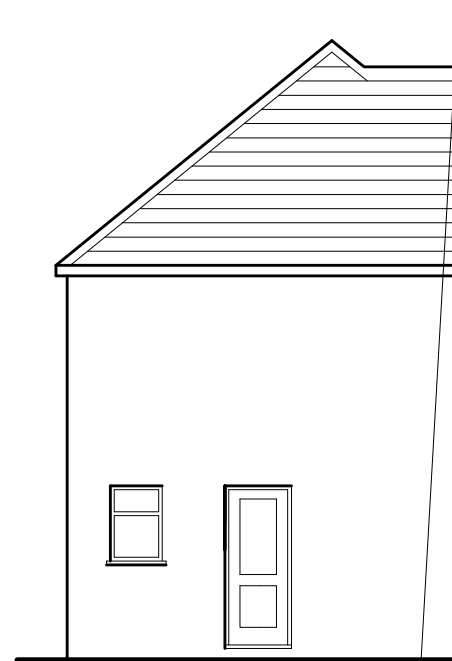

Existing LH Side Elevation

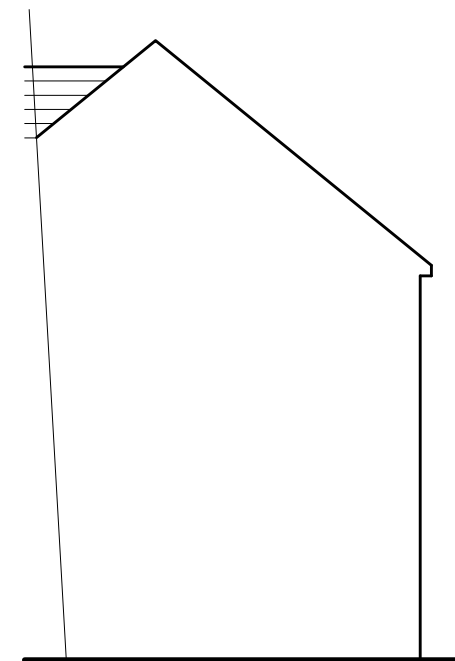

Existing RH Side Elevation

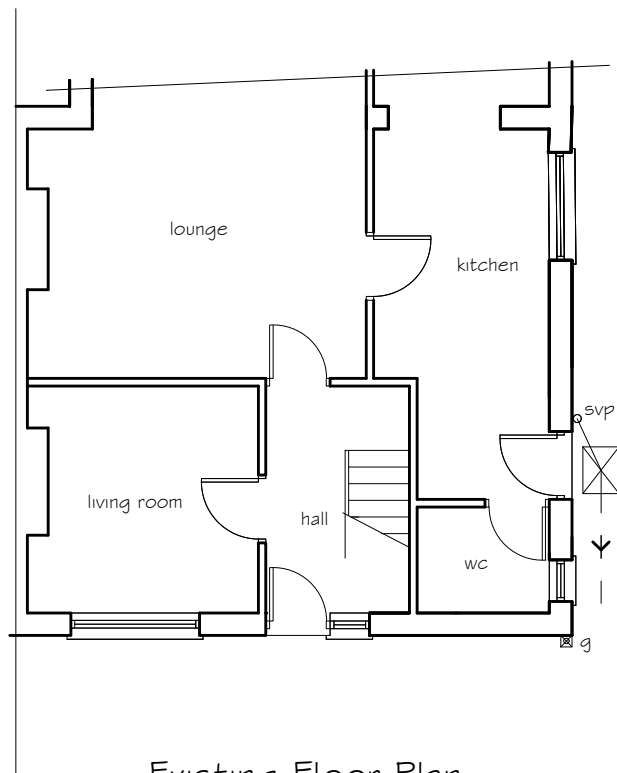

Existing Floor Plan

EXISTING FINISHES

Roof

Concrete tile with plain concrete hip & ridge tiles

White PVCu fascia, soffit and barge boards.

White PVCu rainwater goods

Walls

Cavity Brickwork with render & dash finish

Windows, doors & to be white

double glazed PVCu units.

GENERAL NOTES

THE DESIGN AND CONSTRUCTION OF THE BUILDING WORKS AND ALL SERVICES WILL BE CARRIED OUT TO SATISFY THE REQUIREMENTS SET OUT IN LATEST STATUTORY BUILDING REGULATIONS AND TO THE APPROVAL OF THE APPOINTED BUILDING INSPECTOR

Proposed Porch Extension
11 Jack Y Ddu Road
Briton Ferry

Existing Elevations
and Floor Plan

drawing No 11 JYD- 02

date May 2023 scale 1:100