





Proposed Front Elevation

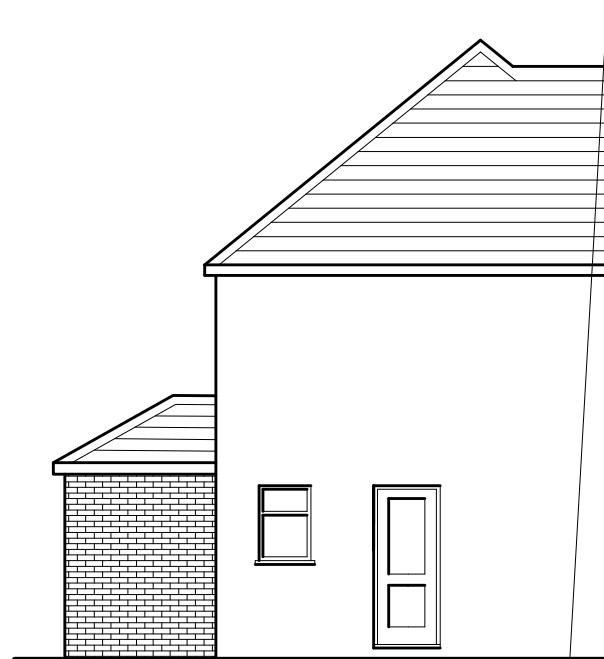


Proposed LH Side Elevation

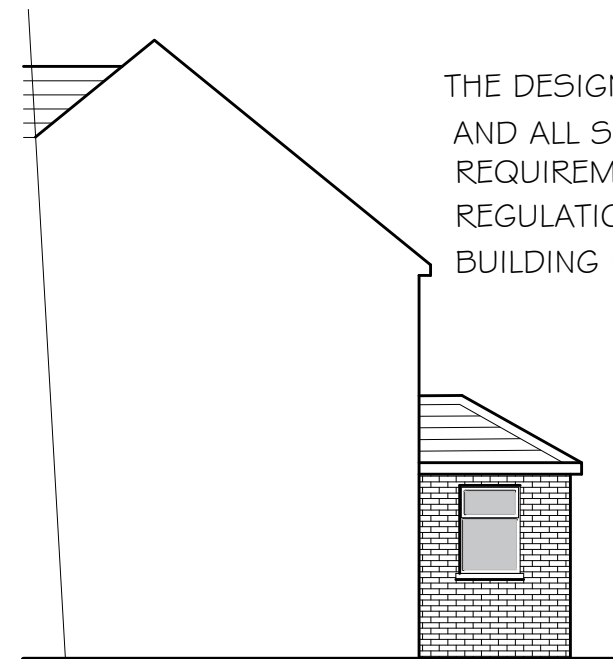


Proposed RH Side Elevation

GENERAL NOTES

THE DESIGN AND CONSTRUCTION OF THE BUILDING WORKS AND ALL SERVICES WILL BE CARRIED OUT TO SATISFY THE REQUIREMENTS SET OUT IN LATEST STATUTORY BUILDING REGULATIONS AND TO THE APPROVAL OF THE APPOINTED BUILDING INSPECTOR

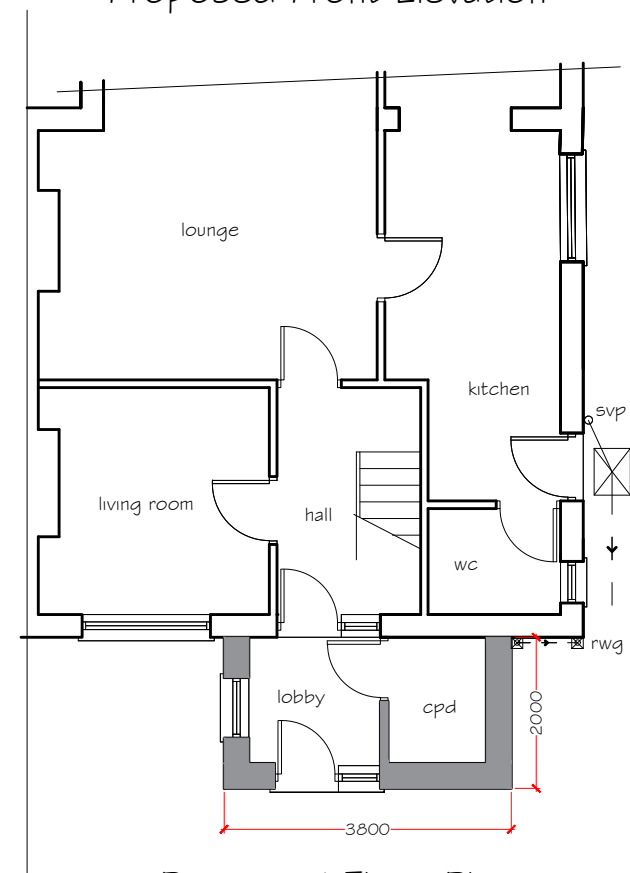

Proposed Floor Plan

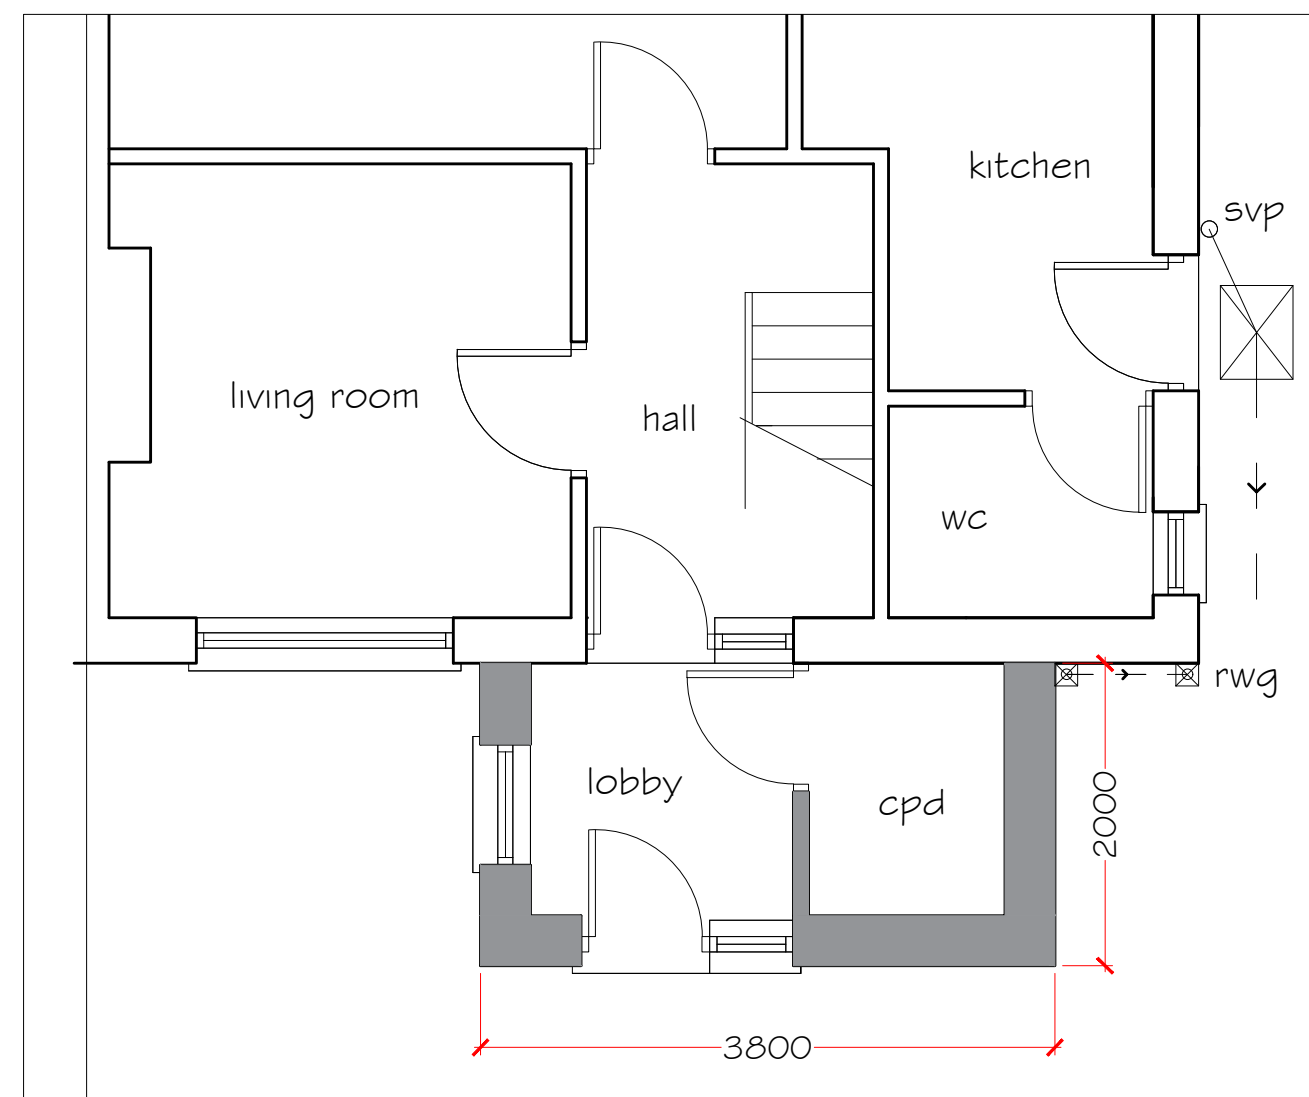

PROPOSED FLOOR PLAN 1:50

PROPOSED FINISHES - TO MATCH

Roof

Concrete tile with plain concrete hip & ridge tiles
White PVCu fascia, soffit and barge boards.
White PVCu rainwater goods

Walls

Facing brick finish colour to match house render
Windows, doors & to be white double glazed PVCu units.

Proposed Porch Extension
11 Jack Y Ddu Road
Briton Ferry

Proposed Elevations
and Floor Plan

drawing No 11 JYD- 03

date May 2023 scale 1:100