



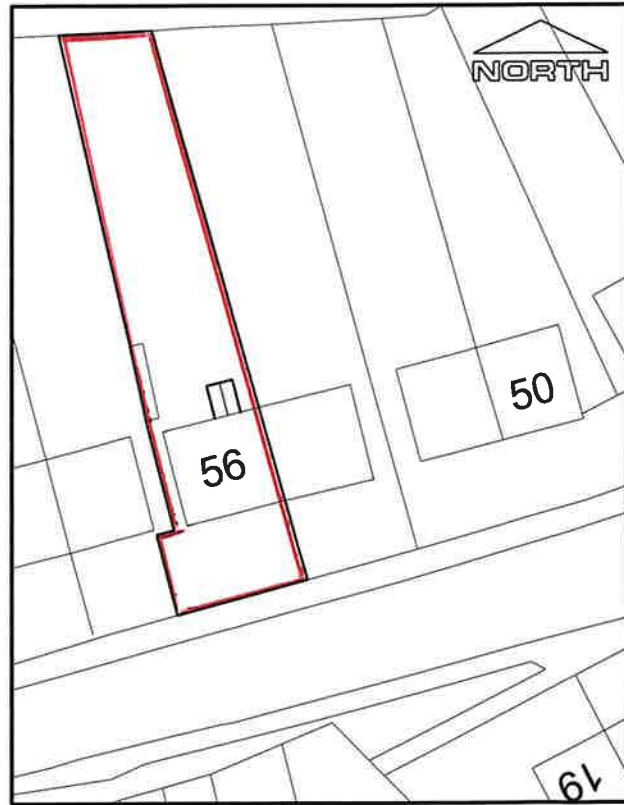

Site Location Plan - 1:1250



Site Plan - 1:500

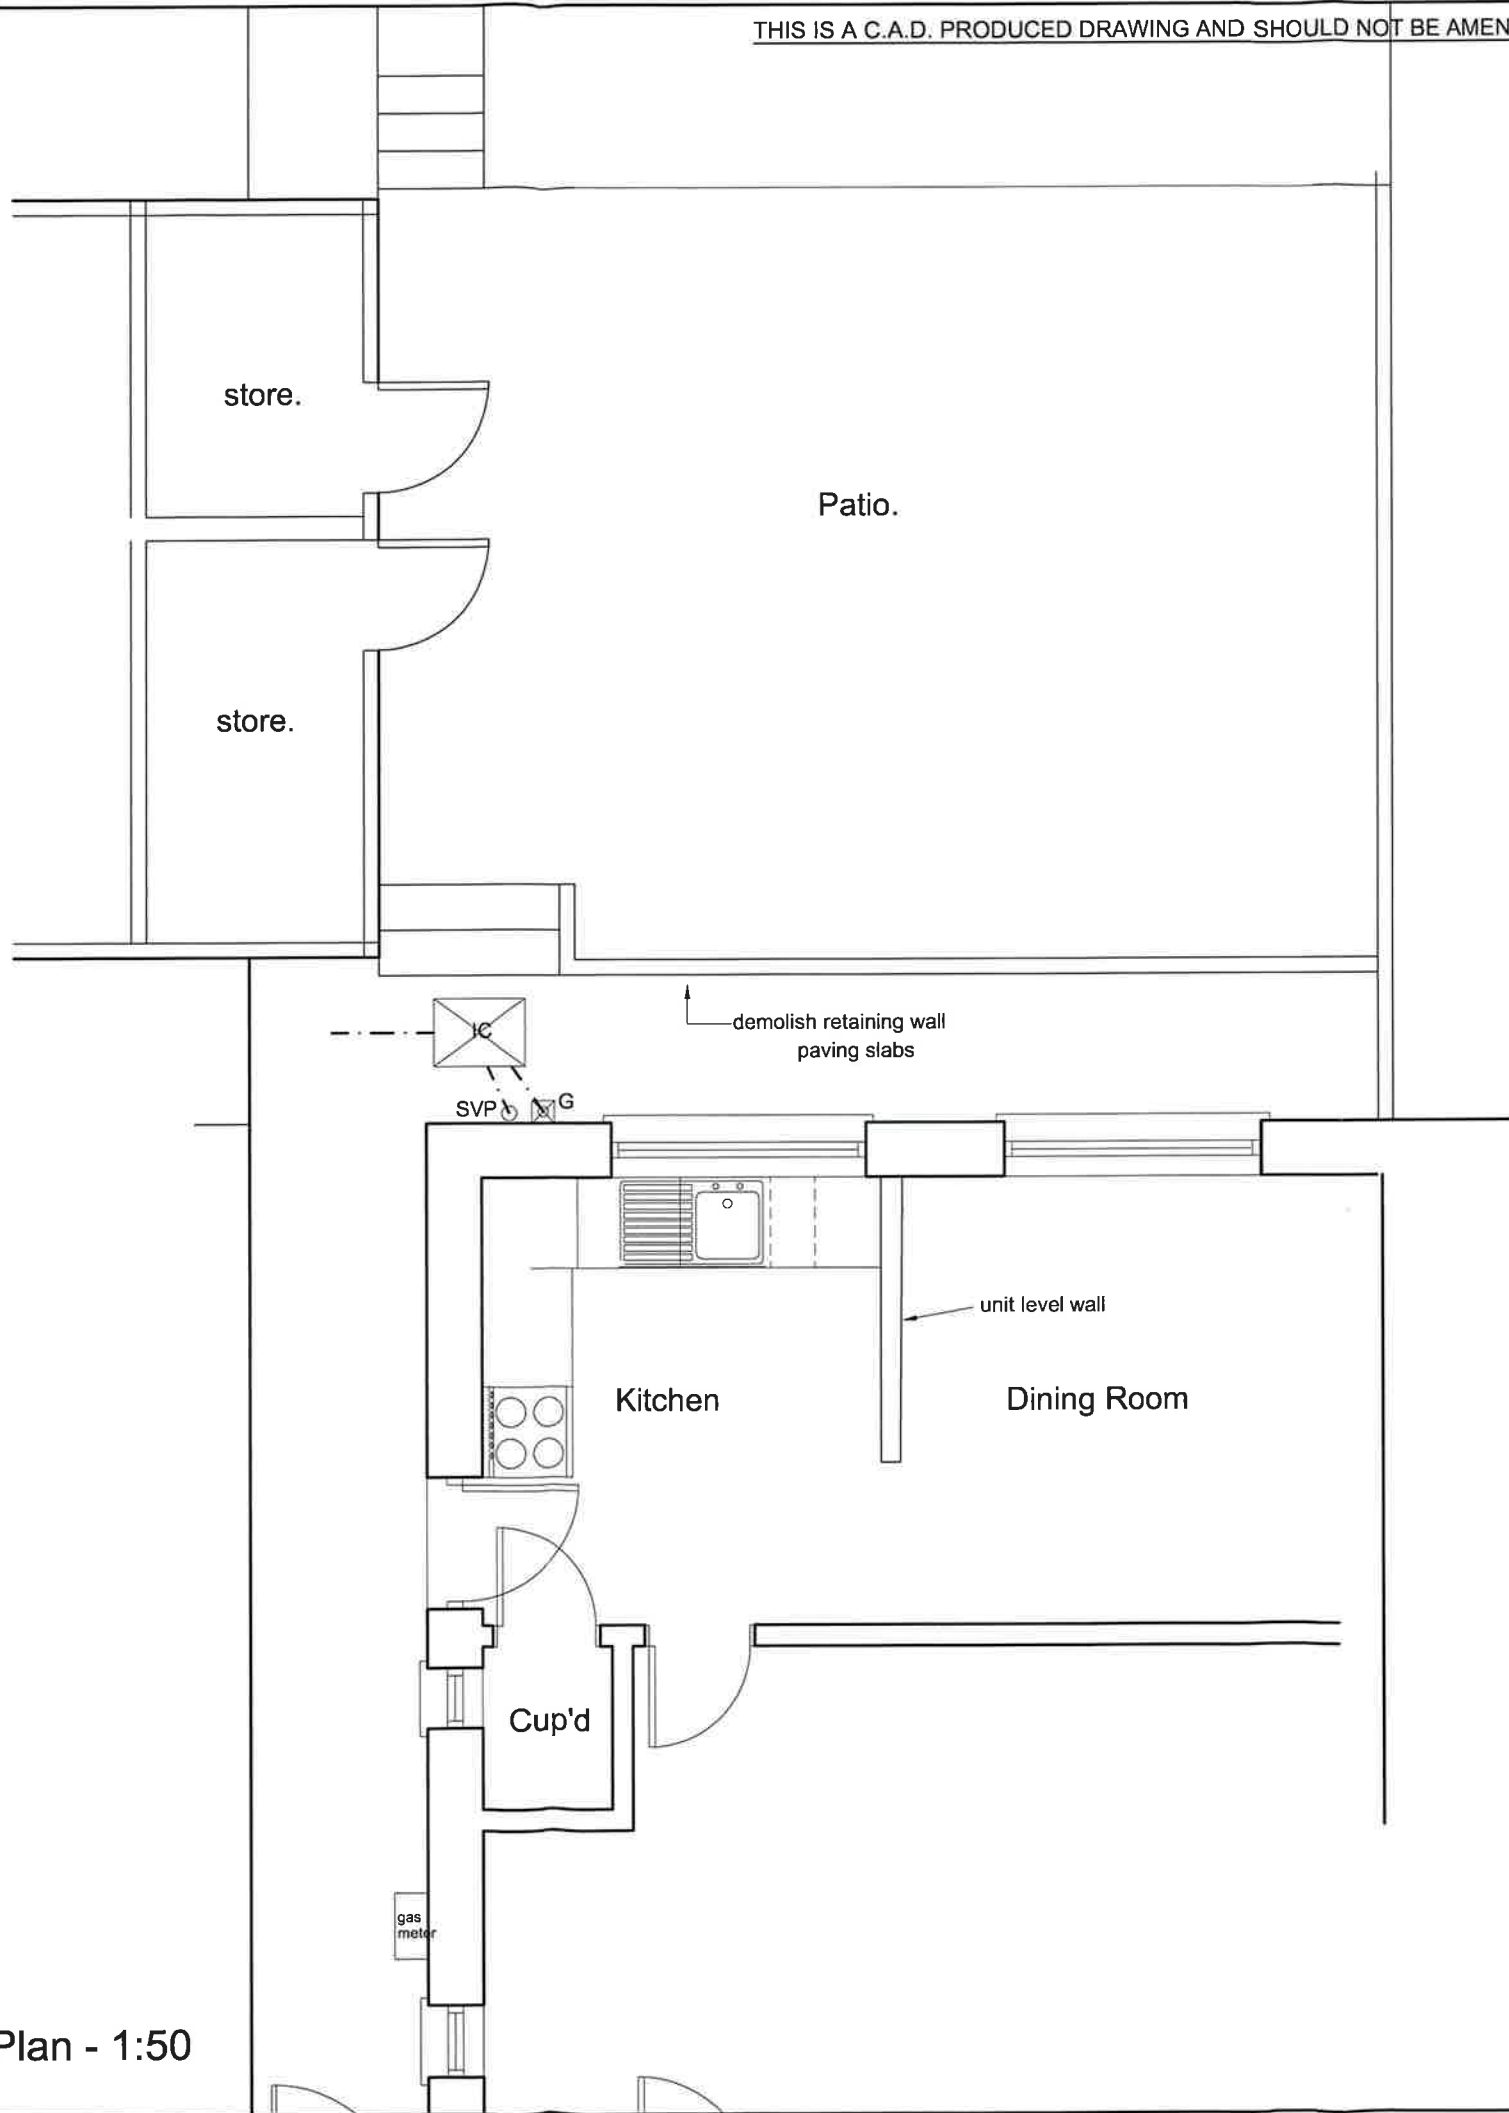

Existing Plan - 1:50

THIS IS A C.A.D. PRODUCED DRAWING AND SHOULD NOT BE AMENDED BY HAND.

NOTES

- 1 All dimensions in millimetres unless otherwise stated.
- 2 Do not scale off drawing. All dimensions to be checked on site.

Rev	Details	Dr	Date
-----	---------	----	------

Cyngor Castell-nedd Port Talbot
Neath Port Talbot Council

Cyngor Castell-nedd Port Talbot
Neath Port Talbot Council
Social Services, Health and Housing
Housing Renewal and Adaptations Service
Civic Centre
Neath
SA11 3QZ

Project 56 Brynna Road, Cwmafon,
Port Talbot
Address
Toilet Extension
Existing & Location Plans

Drawn	sfc	Checked	Approved
Date	24.5.24	Date	Date
Scales	1:50 or as shown		
Drawing No.	DFG5646/01		