




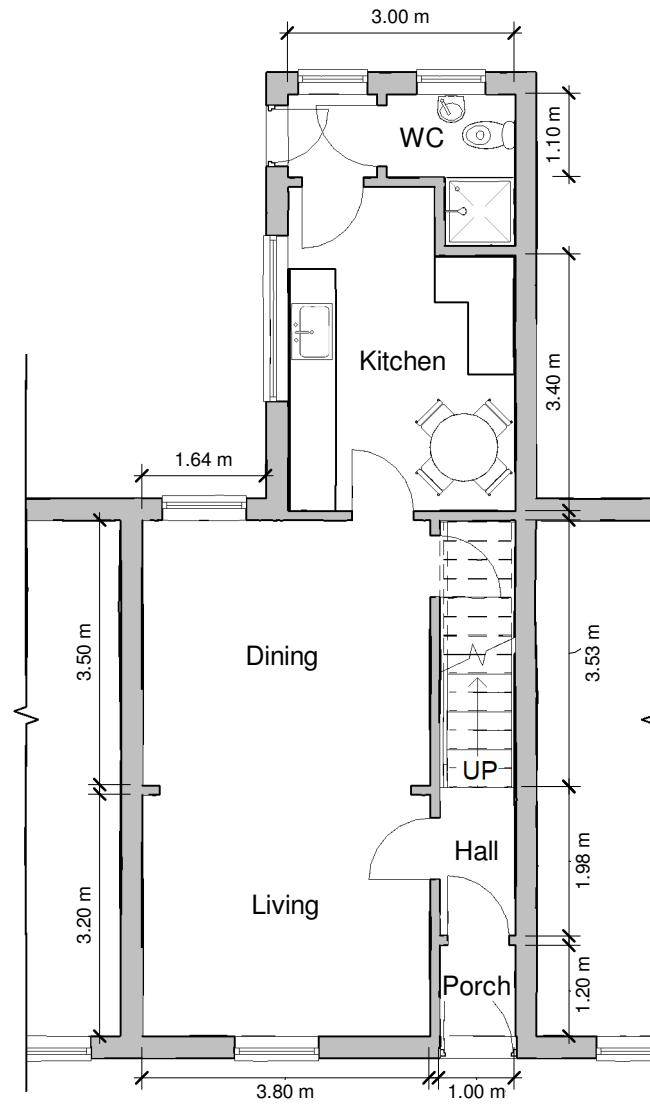

Proposed GF
1 : 100

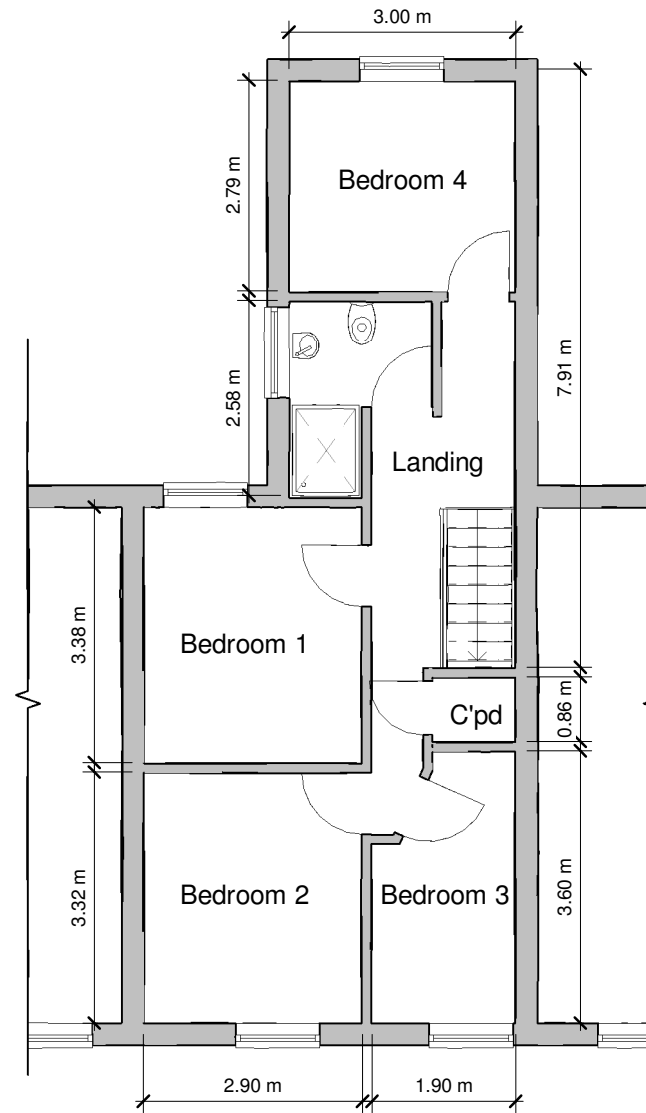

Proposed FF
1 : 100

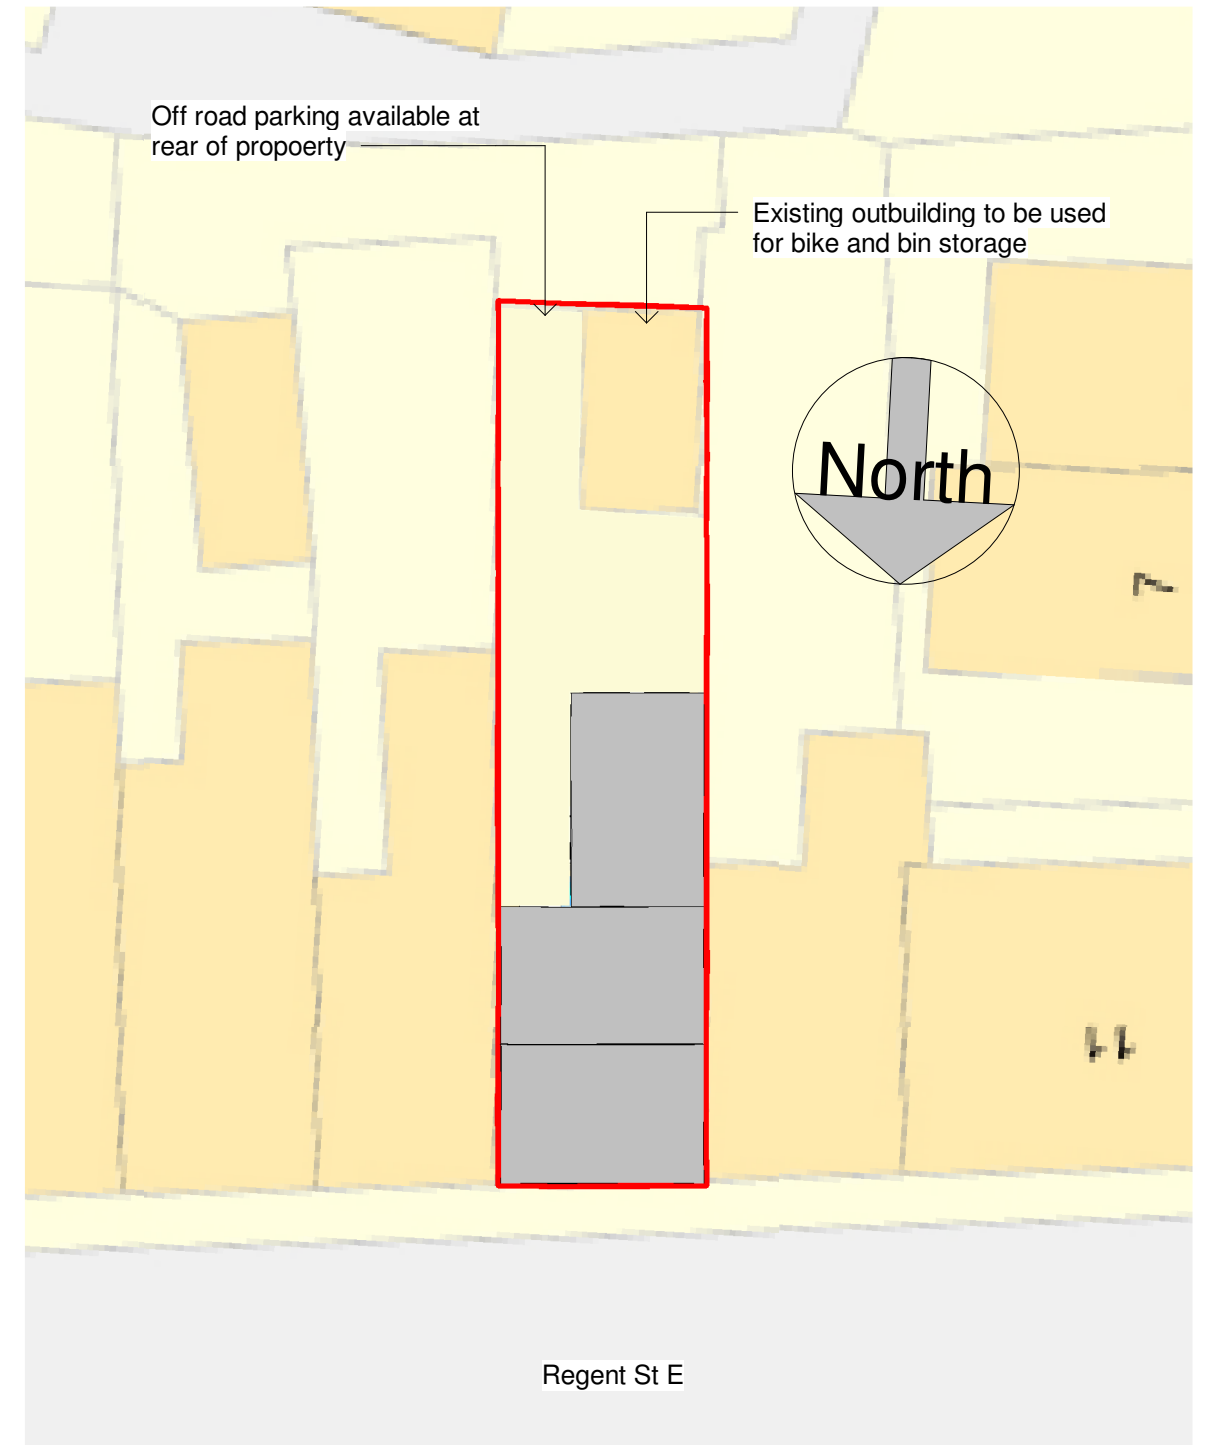

Proposed Site
1 : 200

No.	Description	Date

 www.ccs-solutions.co.uk			
CODE	STATUS	SUITABILITY DESCRIPTION	PURPOSE OF ISSUE

PROJECT 15 Regent St E		CLIENT BAH Properties Ltd		
SHEET Proposed Floor Plans		Date 21/09/2022	Project number 09052023	Scale (@ A3) As indicated
		Drawn by CCS	DRWAING NUMBER A303	
		Checked by Client	REV B	