


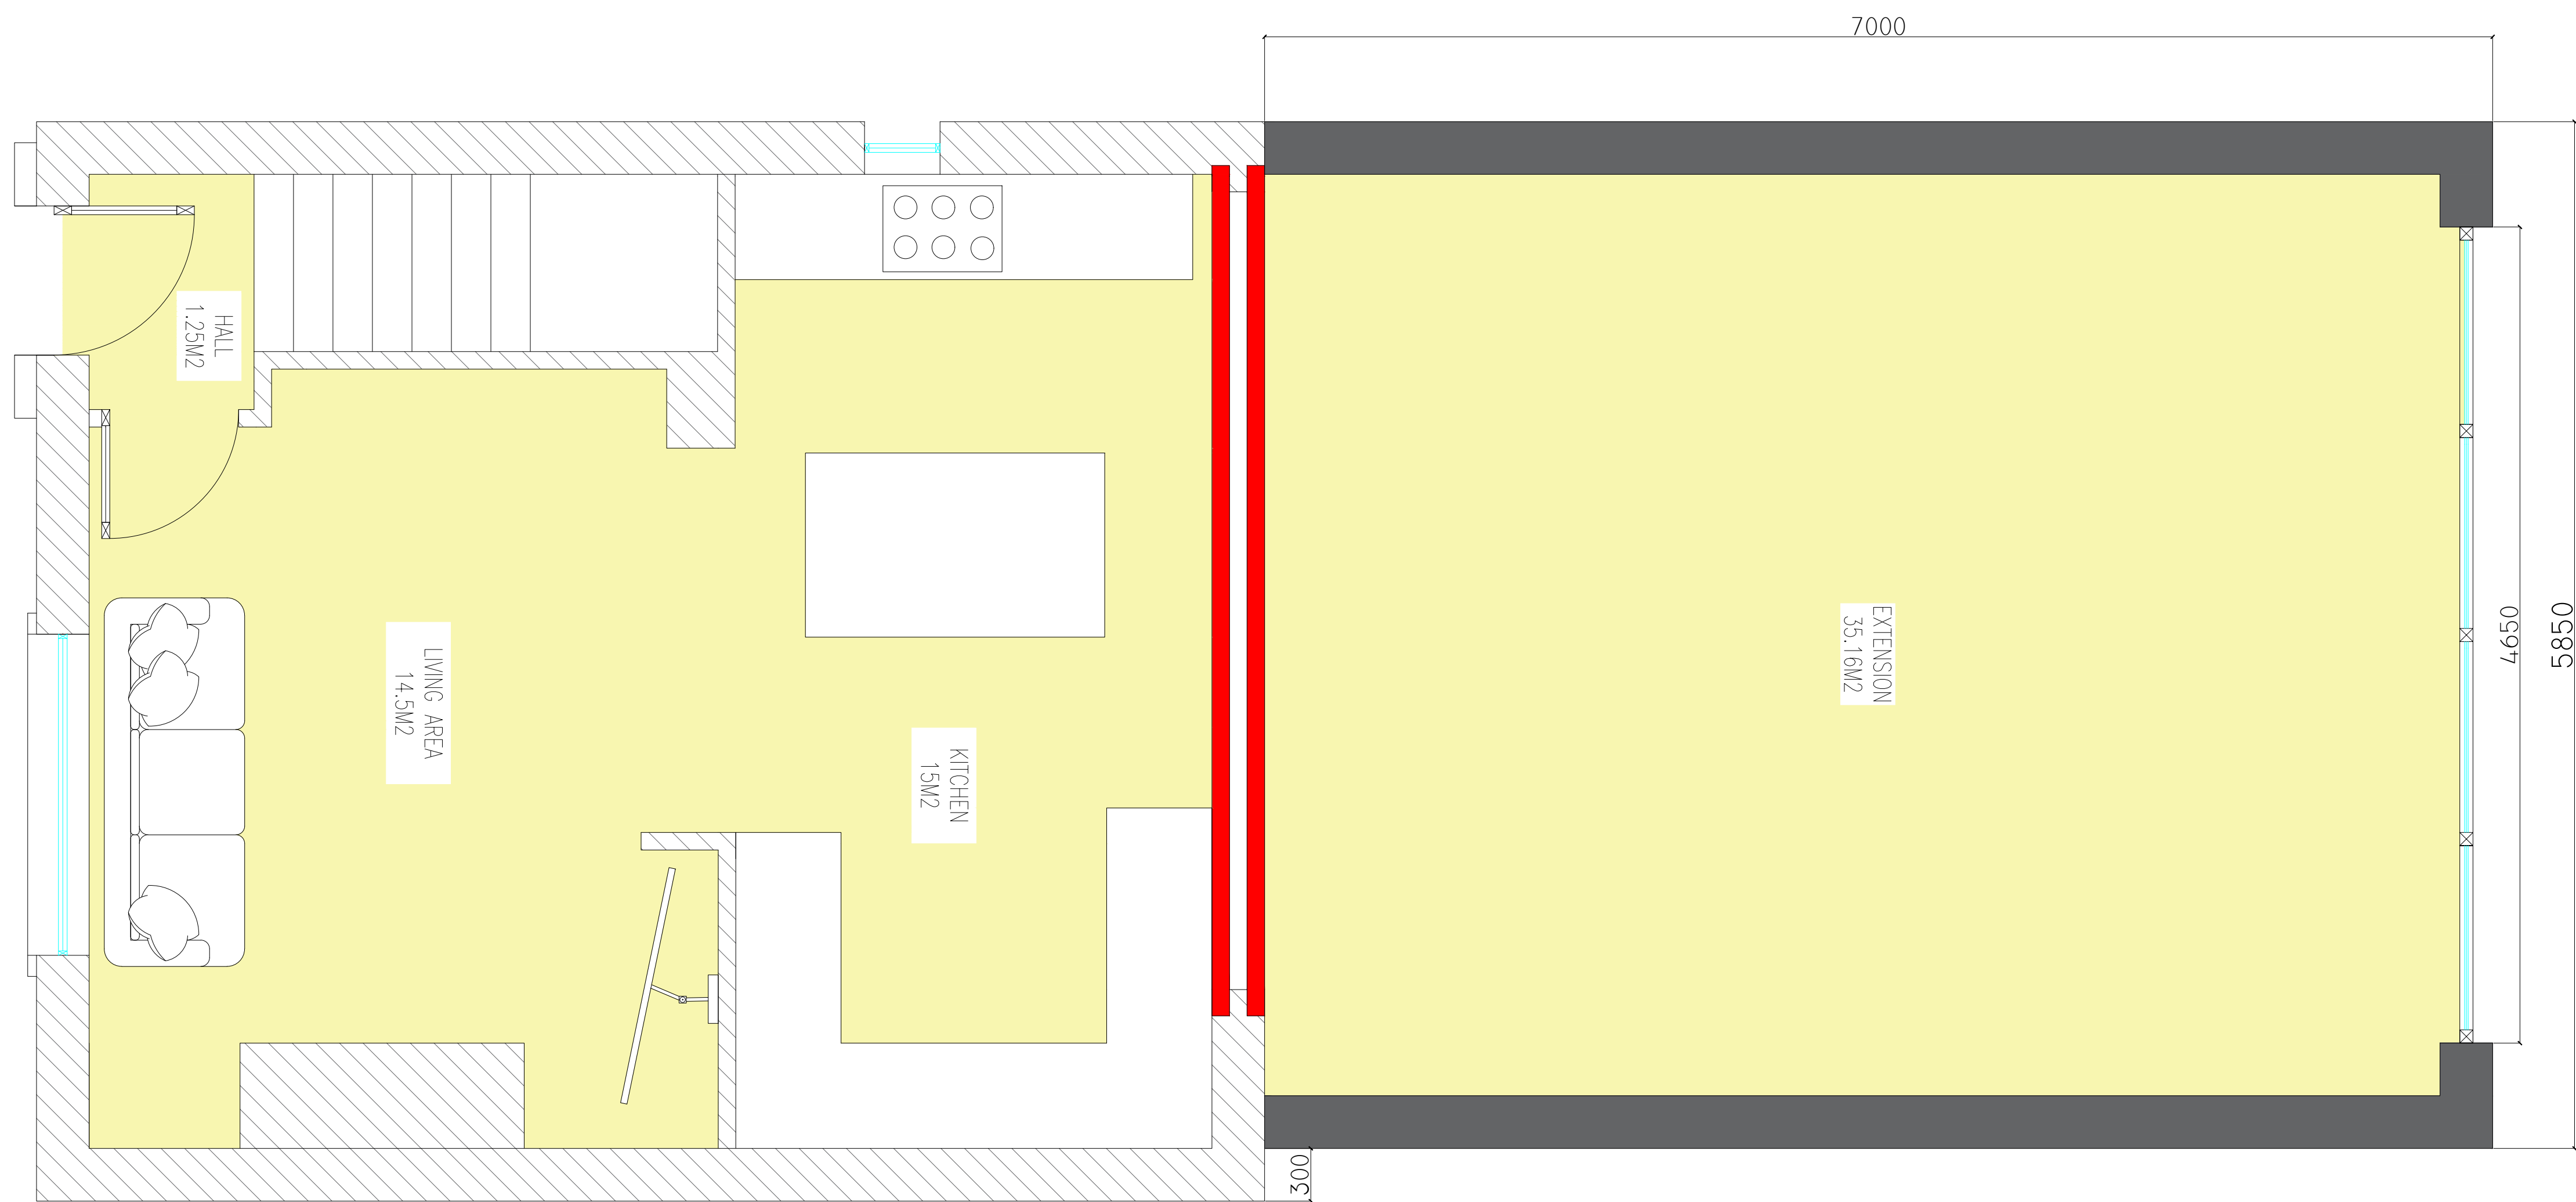

● **PROPOSED GROUND FLOOR PLAN**
1:25 @ A1

Title: 30 JULIAN TERRACE, PROPOSED FLOORPLAN	
Project: REAR EXTENSION	
Address: 30, JULIAN TERRACE FAIRFIELD PORT TALBOT SA12 6UG	
Drawn By: CHD	Checked By
Scale: AS STATED	Date: 12-02-23
Drawing No:	Julian Terrace-01-002