



30 JULIAN TERRACE - PROPOSED ELEVATIONS


PROPOSED REAR ELEVATION  
1:50@A1

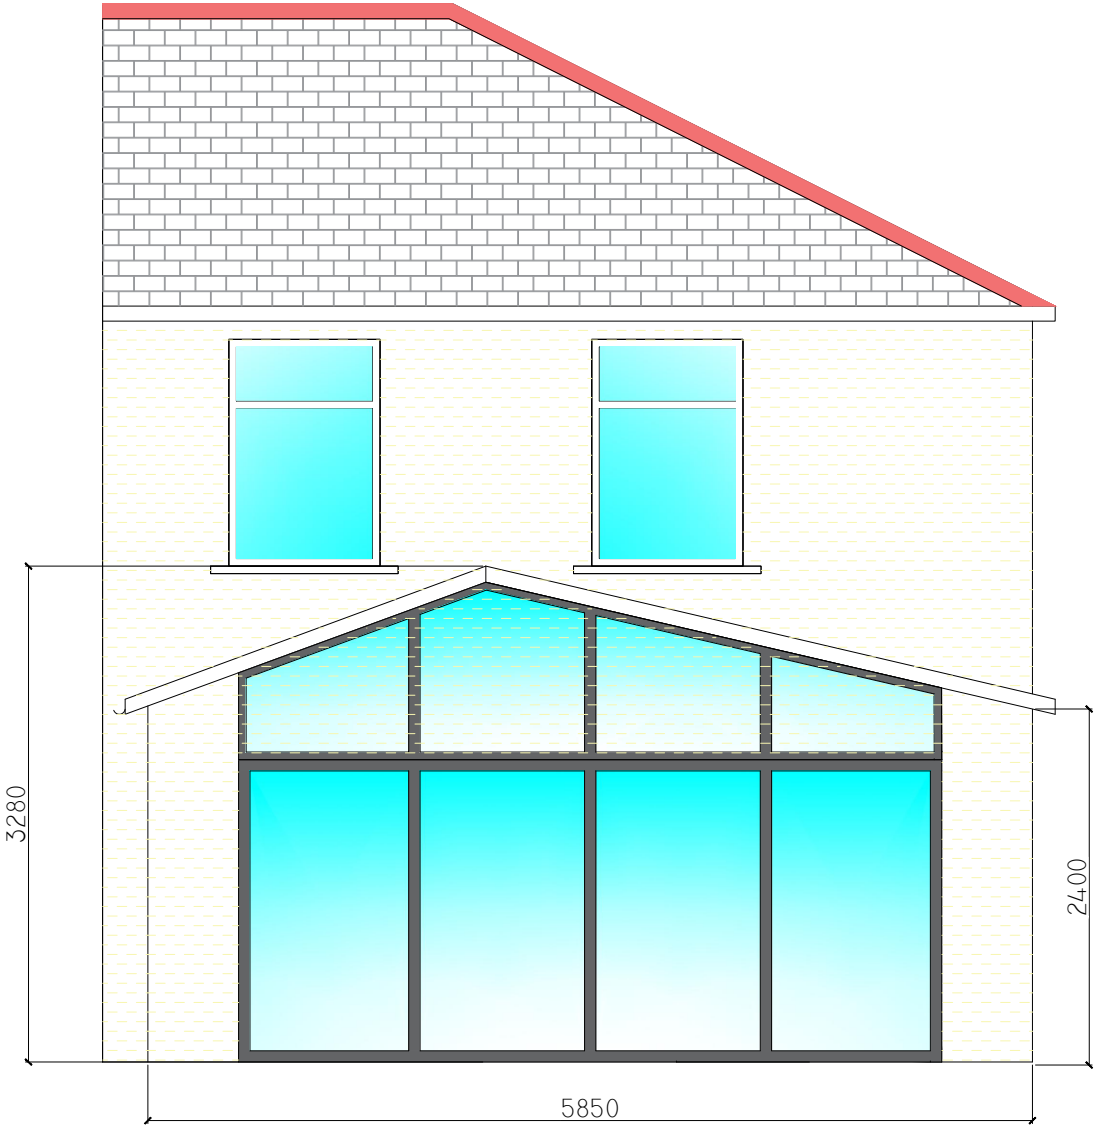


PROPOSED SIDE ELEVATION  
1:50 @ A1

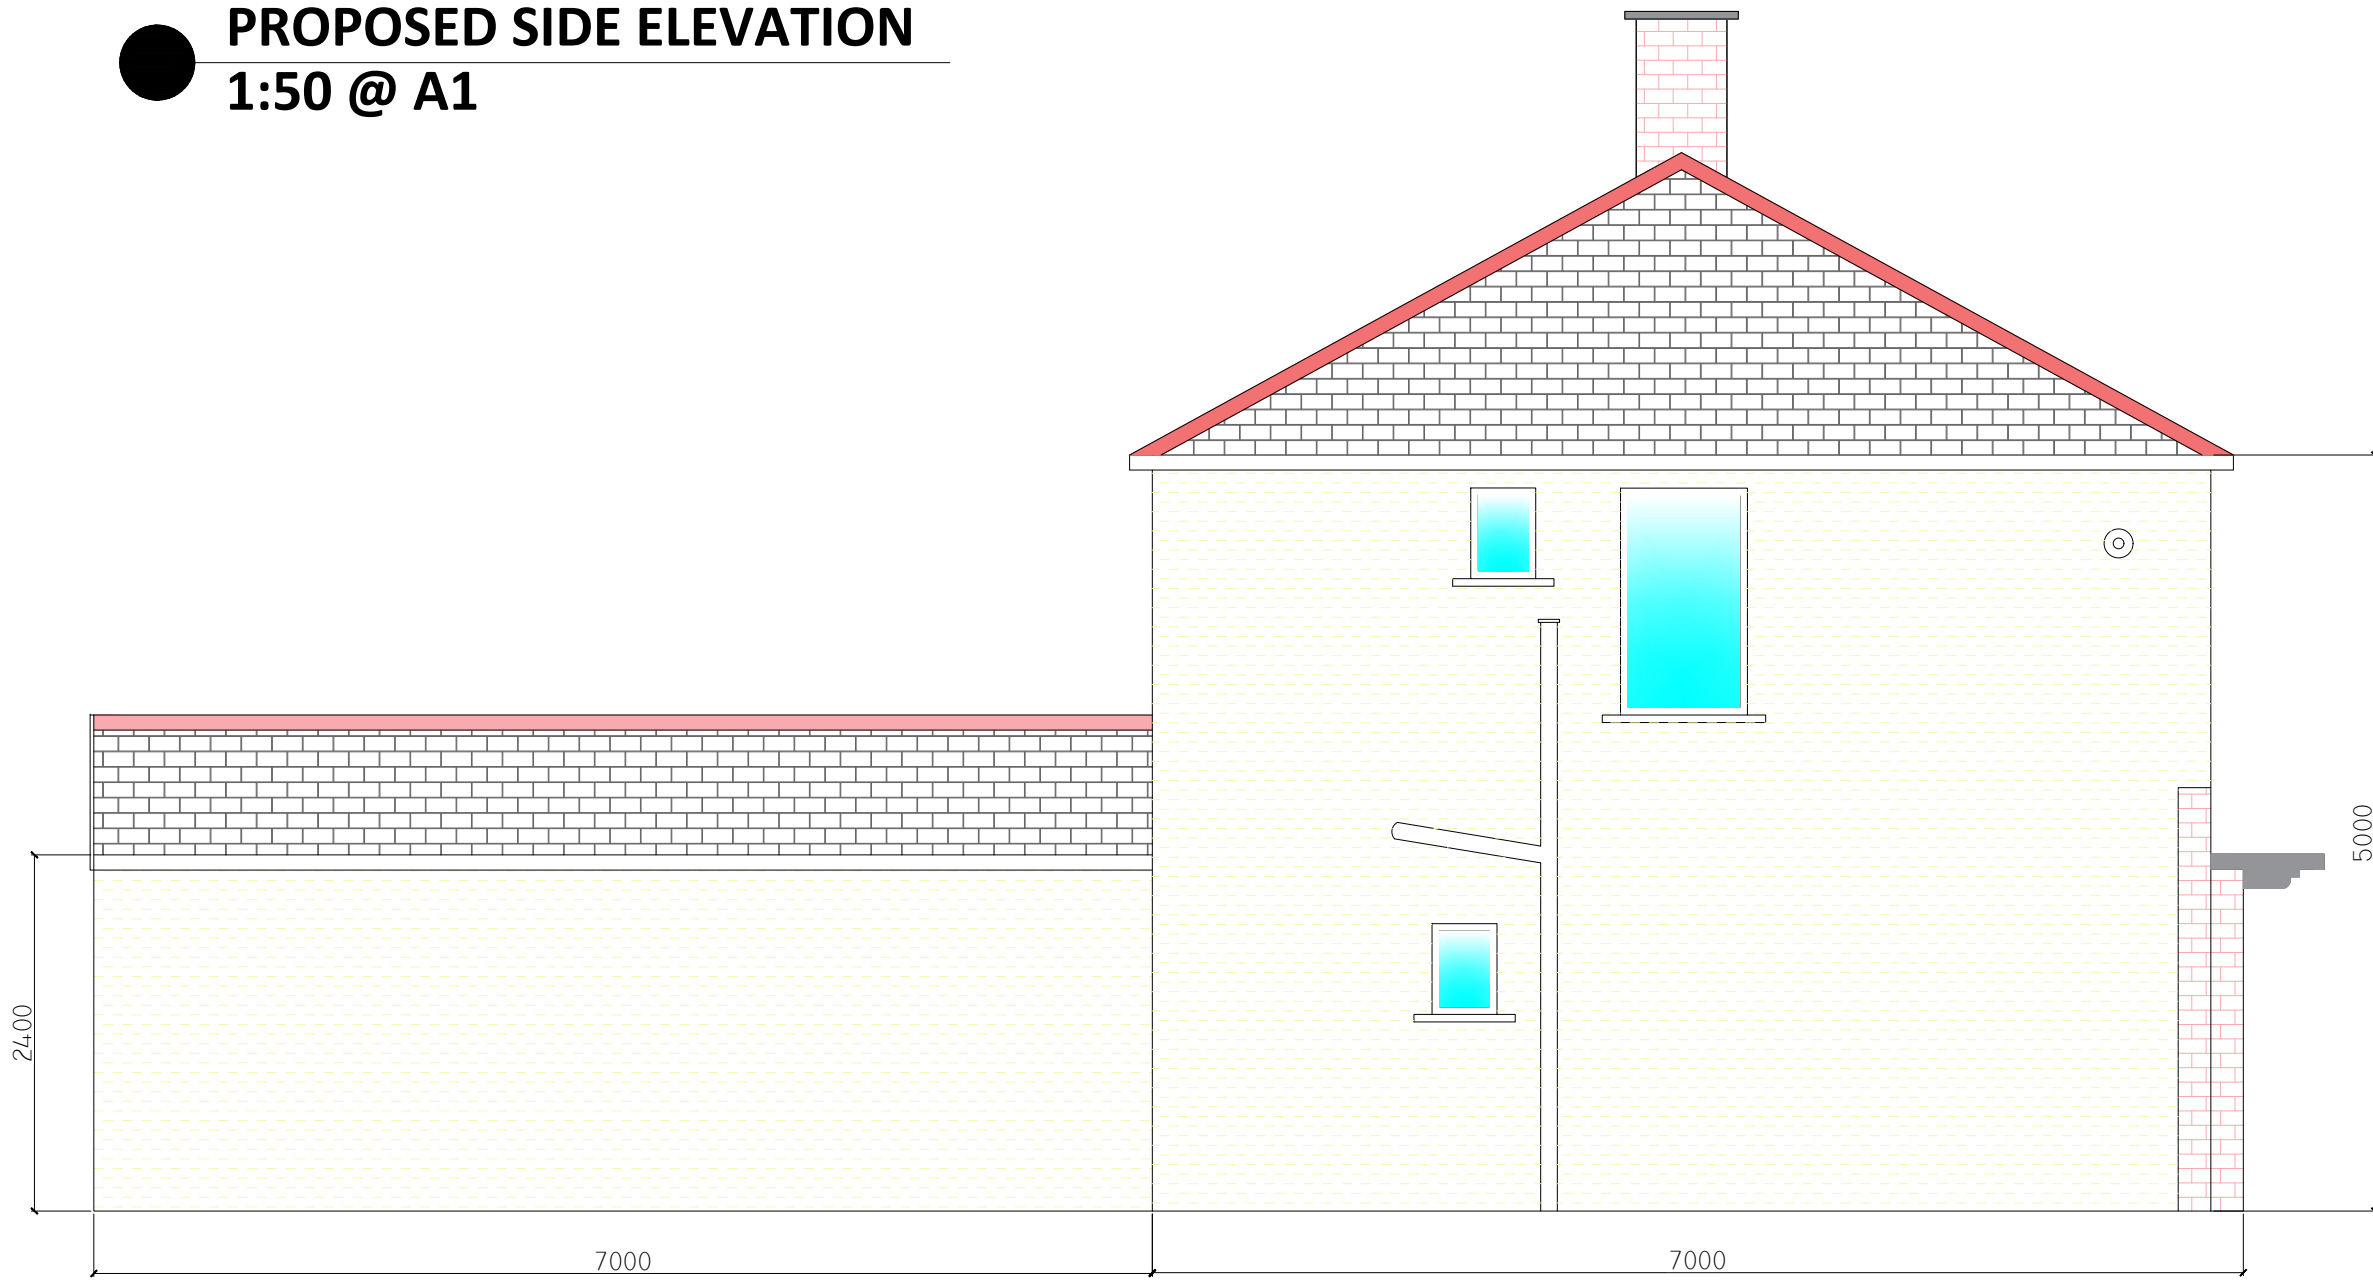

PROPOSED FRONT ELEVATION  
1:50 @ A1

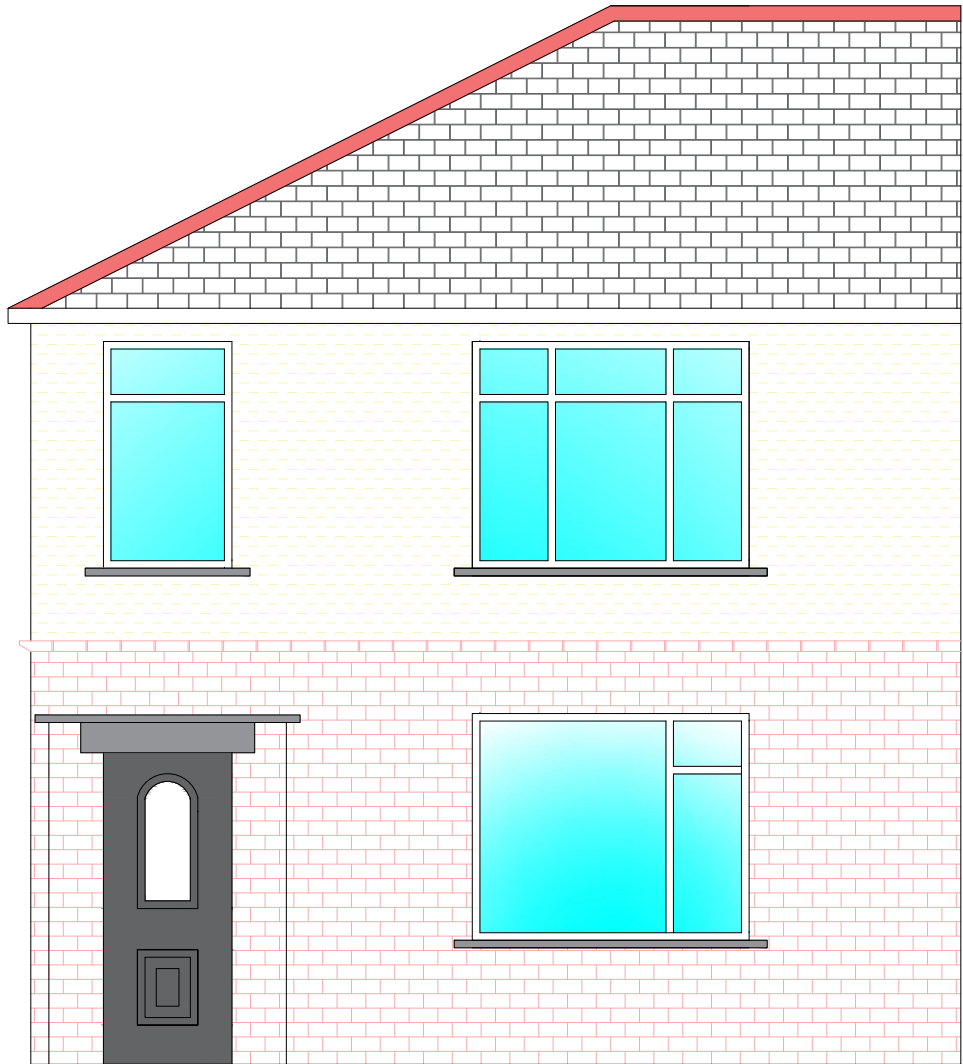

PROPOSED SIDE ELEVATION  
1:50 @ A1

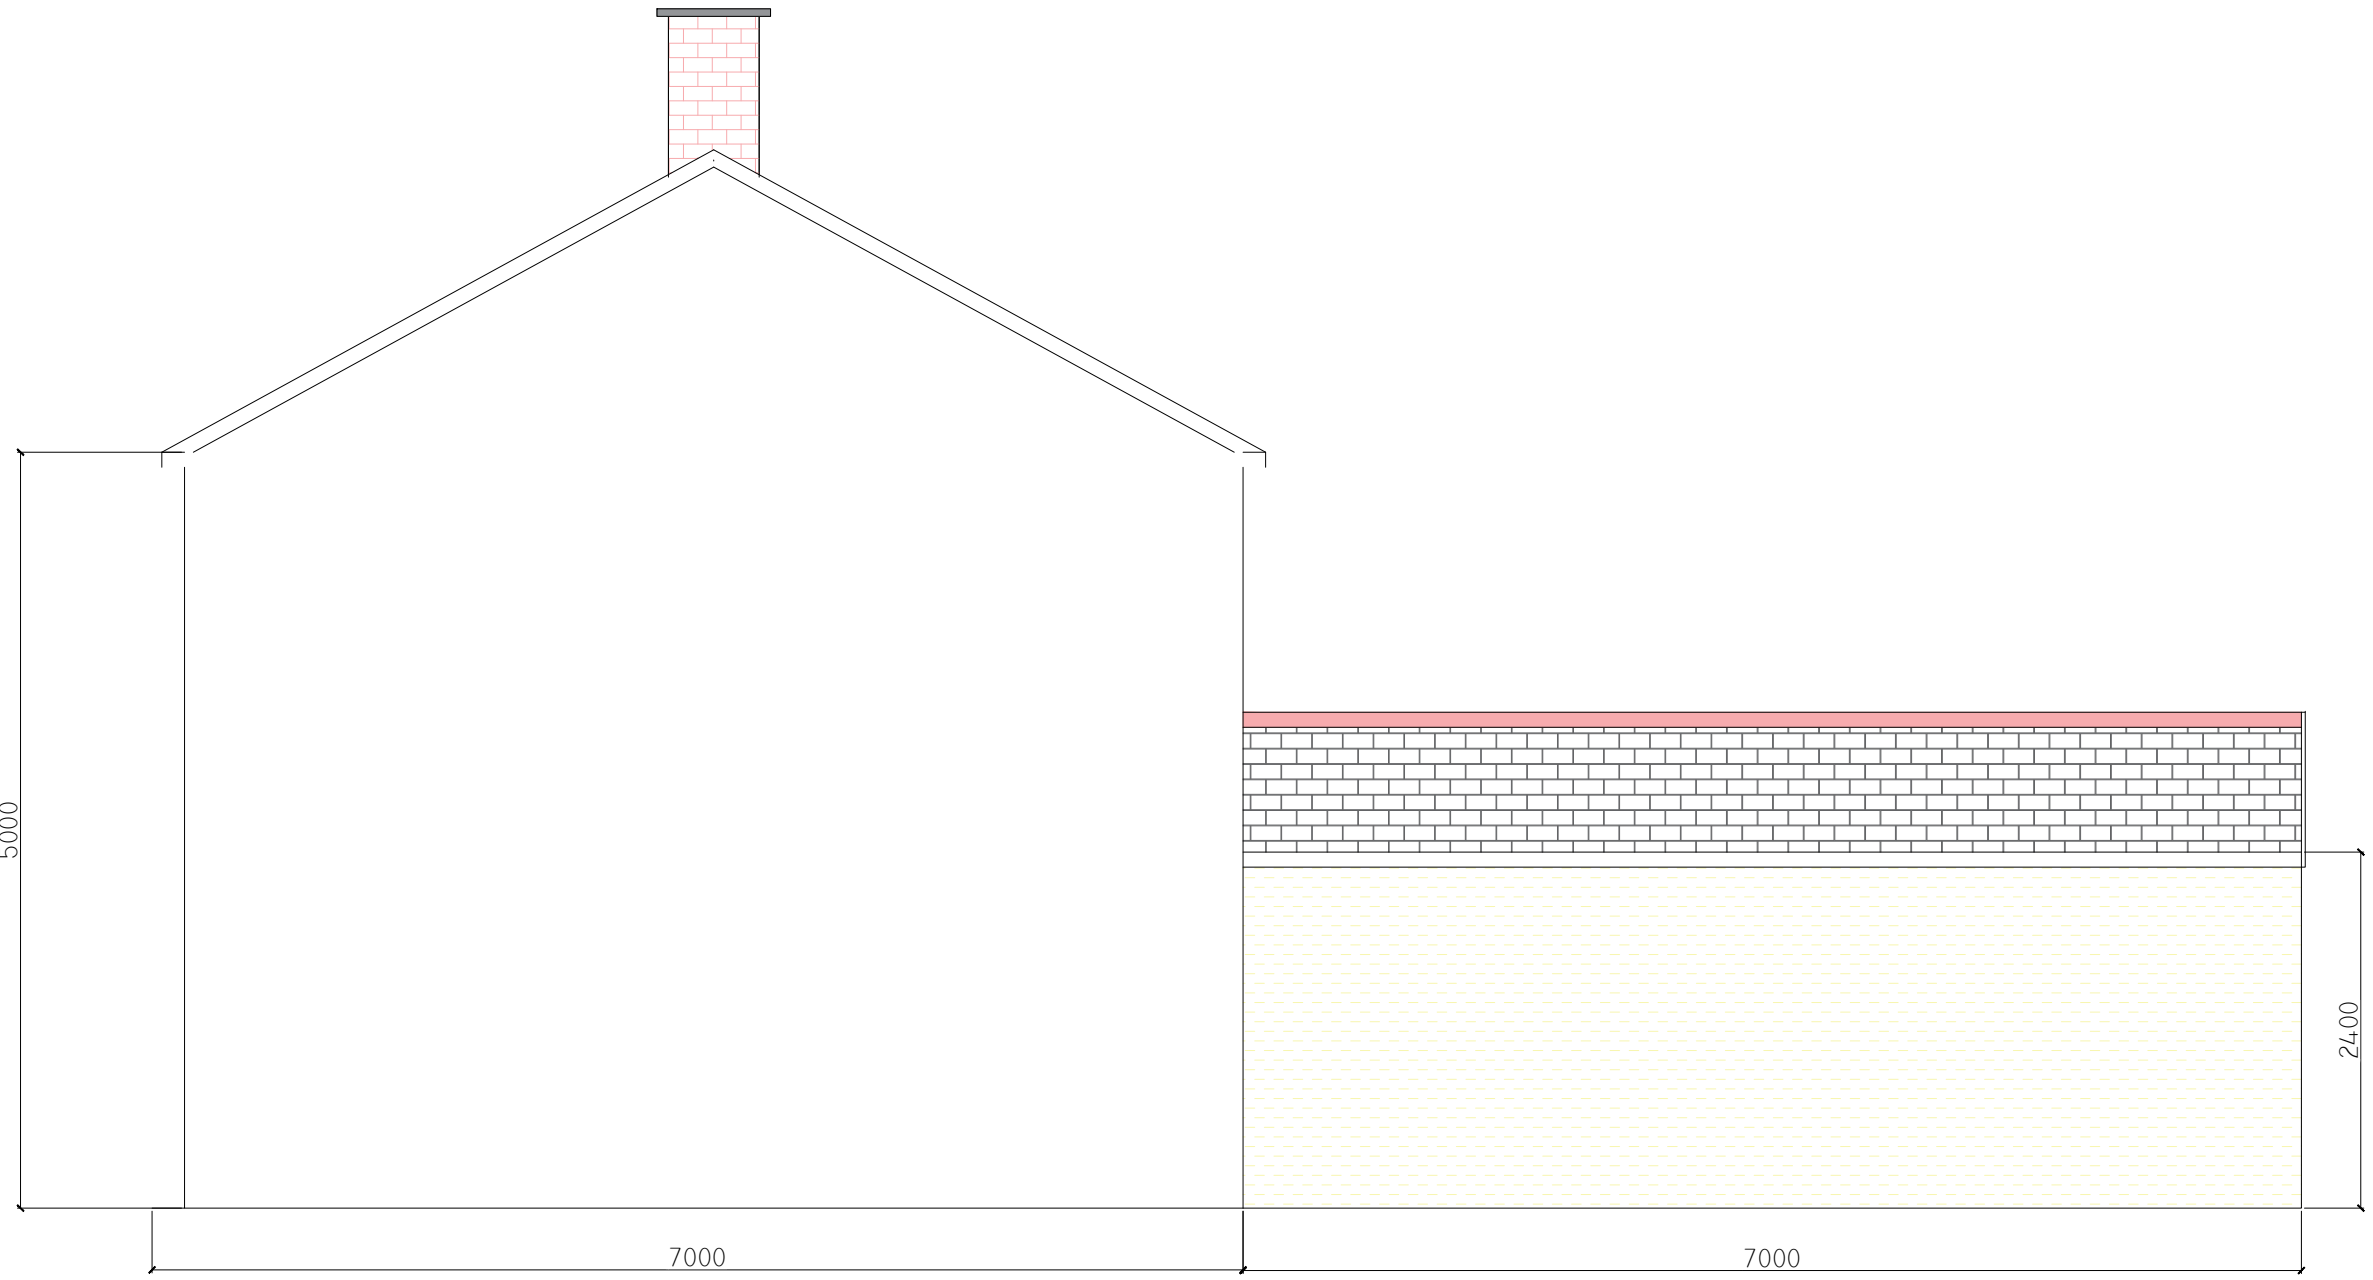

Title: 30 JULIAN TERRACE, PROPOSED ELEVATIONS

Project: REAR EXTENSION

Address:  
30, JULIAN TERRACE  
FAIRFIELD  
PORT TALBOT  
SA12 6UG

Drawn By:  
CHD

Checked By

Scale:  
AS STATED

Date:  
12-02-23

Drawing No: Julian Terrace-01-003