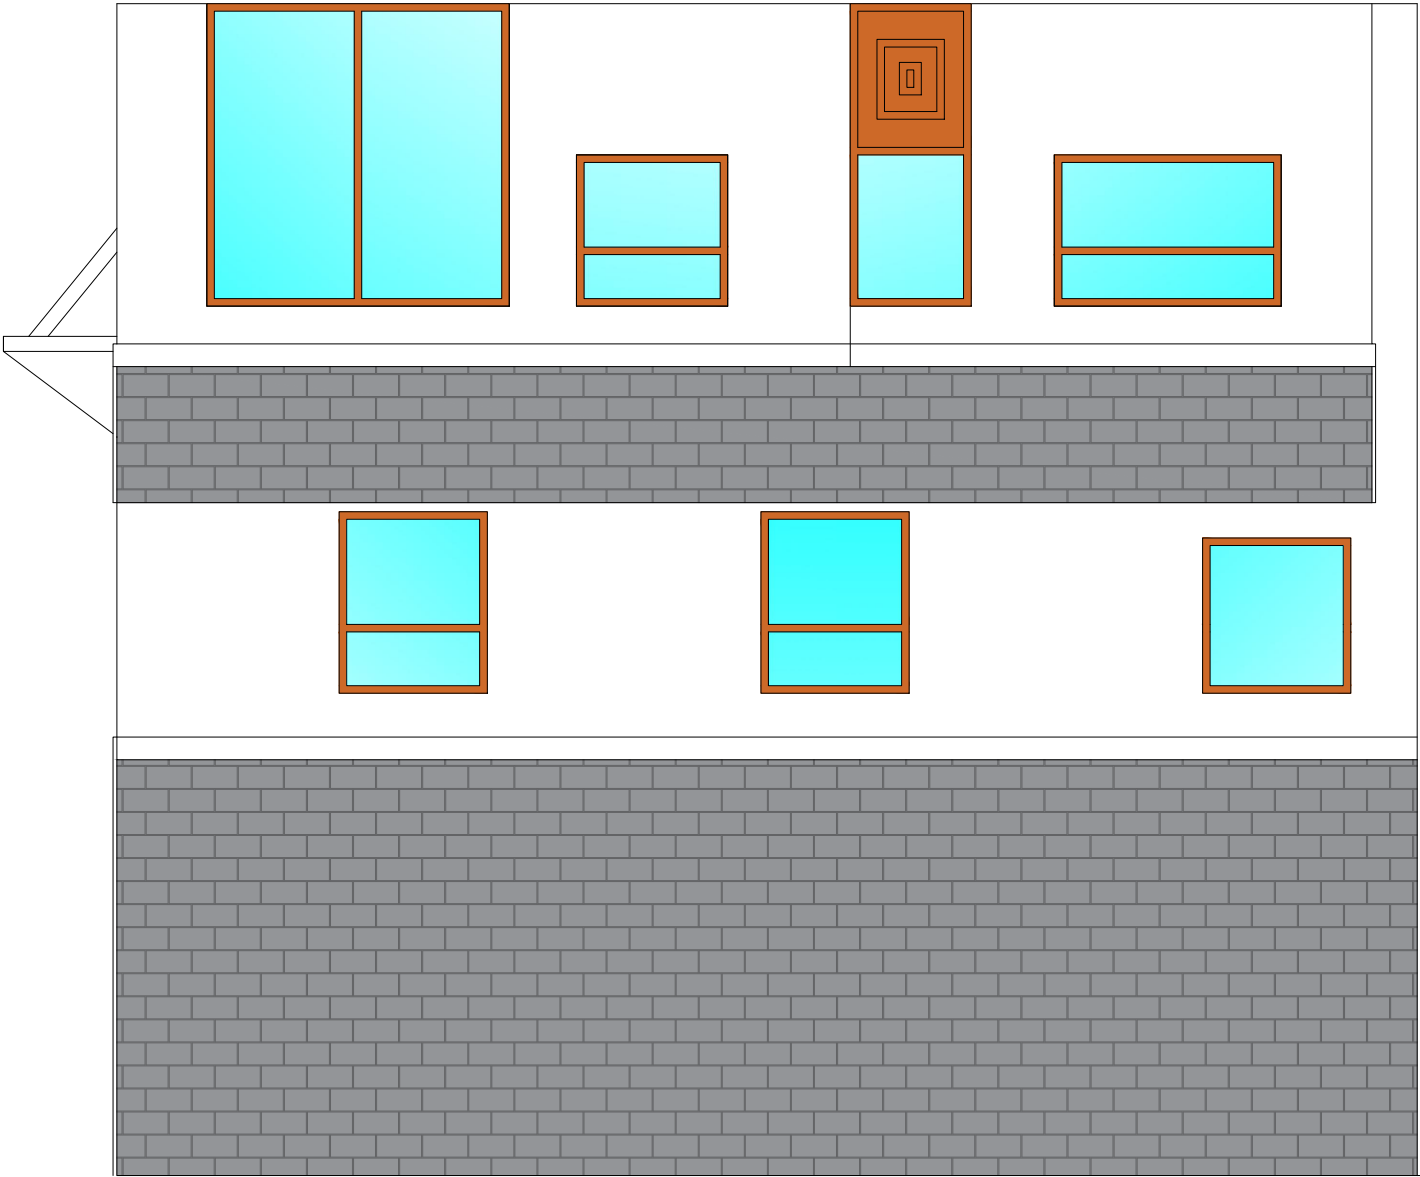
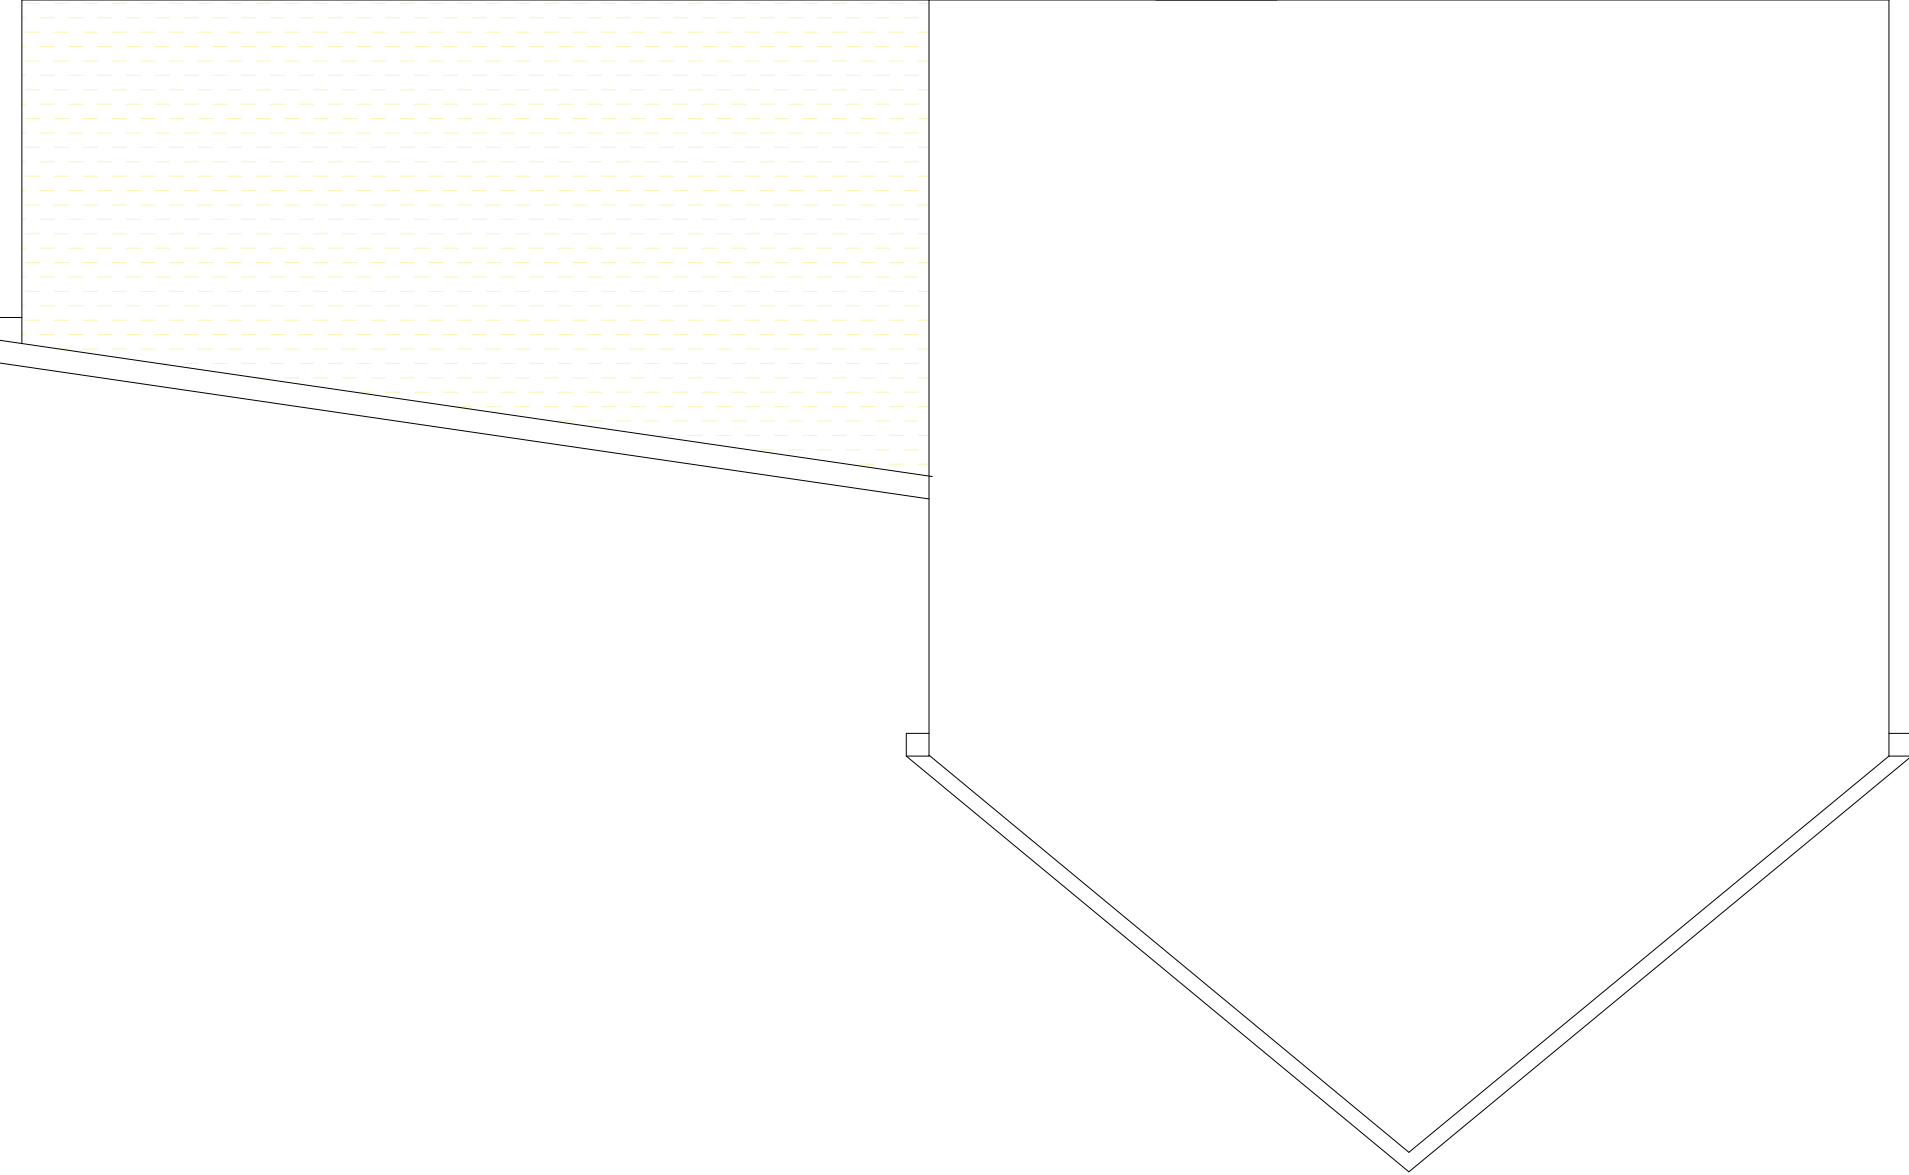


Drawing No: Western Avenue-01-003	
AS STATED	
Scale:	Date: 23-04-23
Drawn By: CHD	Checked By:
Address: 23 WESTERN AVENUE SANDFIELDS PORT TALBOT SA12 7LS	
Project: REAR EXTENSION	
Title: 23 WESTERN AVE, PROPOSED ELEVATIONS	
PROPOSED REAR ELEVATION 1:50@A1  PROPOSED SIDE ELEVATION 1:50 @ A1  PROPOSED SIDE ELEVATION 1:50 @ A1 