




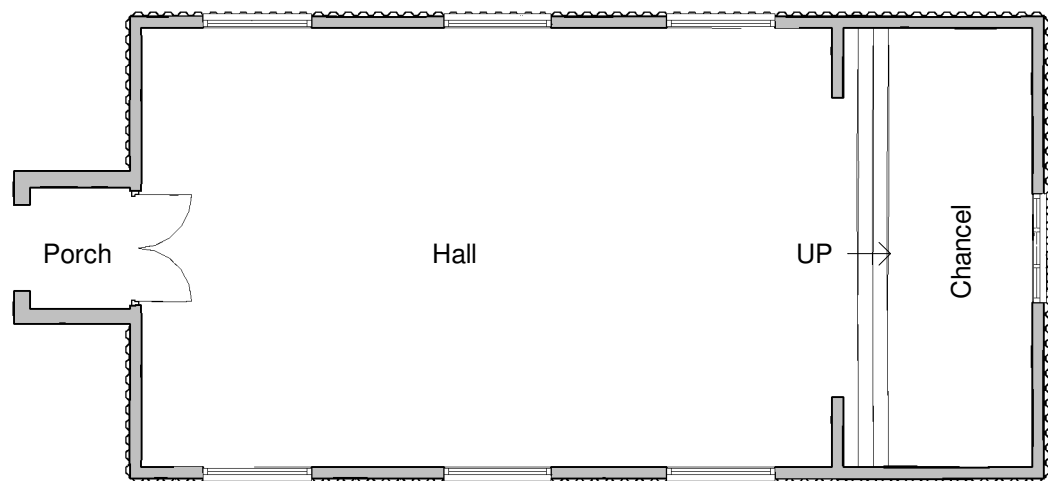


Existing GF
1 : 100

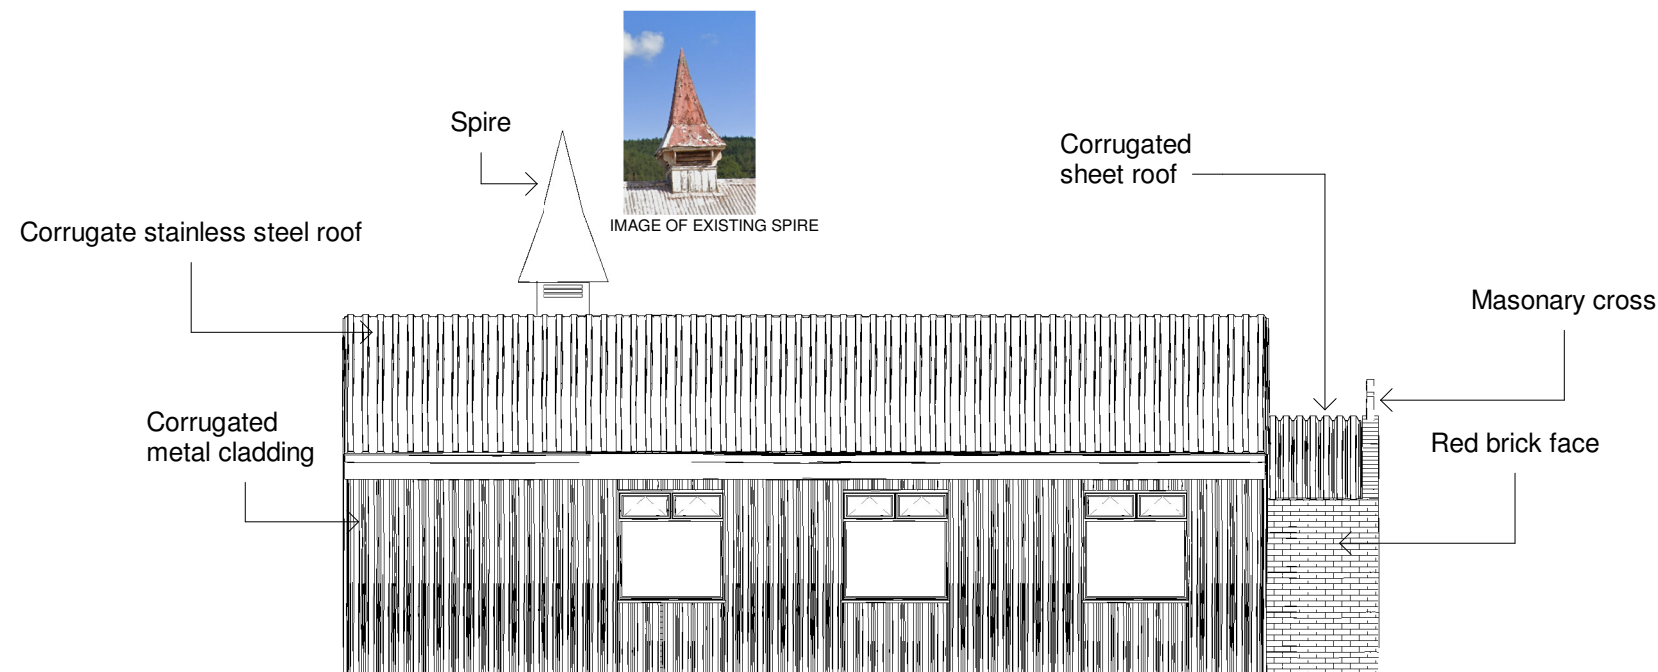

Existing Left Side
1 : 100

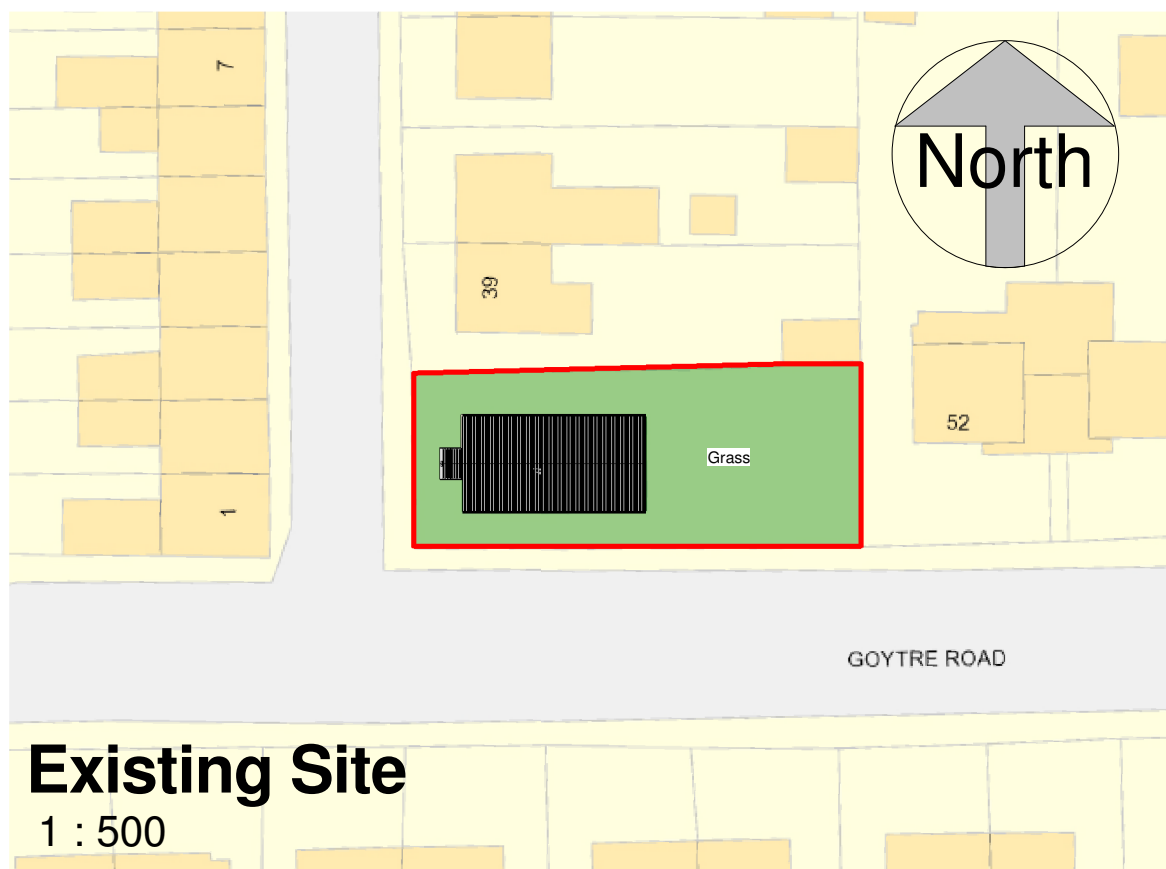

Existing Site
1 : 500

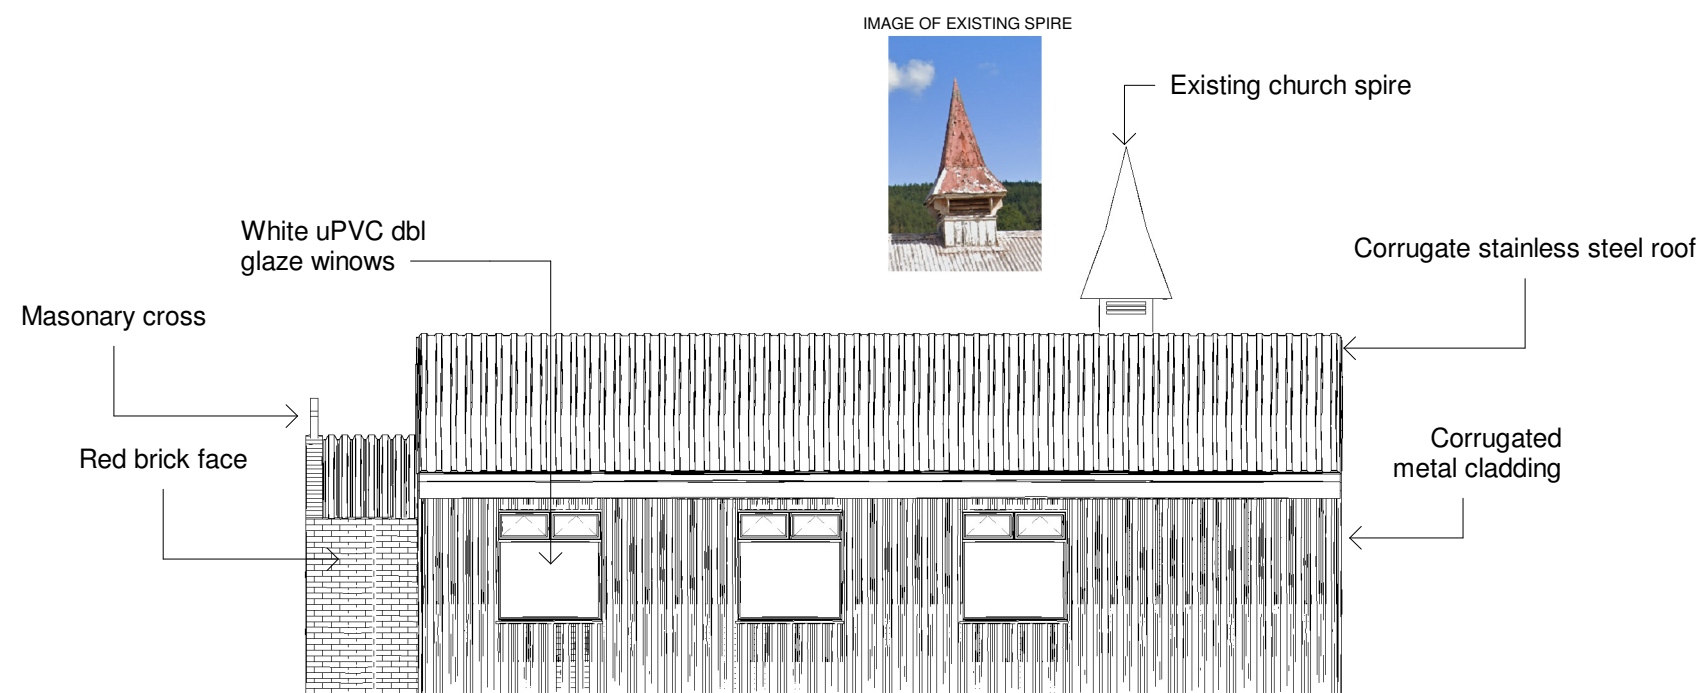

Existing Right Side
1 : 100

	No.	Description	Date	 www.ccs-solutions.co.uk				PROJECT Former St Peter's Church		CLIENT Mr Mark Jones		
								Date 29/01/2023	Project number 20012023	Scale (@ A3) As indicated		
				CODE	STATUS	SUITABILITY DESCRIPTION	PURPOSE OF ISSUE	SHEET Existing Floor plan	Drawn by CCS	DRWAING NUMBER A301	REV B	
								Checked by Client				