

—

1. ALL DIMENSIONS IN MM UNLESS OTHERWISE NOTED.

REV	MODIFICATION	BY	CH	DATE
-----	--------------	----	----	------

450 Longwater Avenue,
Green Park,
Reading,
RG2 6GF



Site Name: FFORDD BAGLAN

Address: FFORDD BAGLAN
BAGLAN MOOR
PORT TALBOT
GLAMORGAN
SA12 6UX


Title: 001 DRAWING REGISTER

Project: UNILATERAL SW

Purpose of Issue:	PLANNING
-------------------	----------



Drawing No: NPT17938 NPT080 83852 NP0383 GA REV E

Issue:	B
--------	---

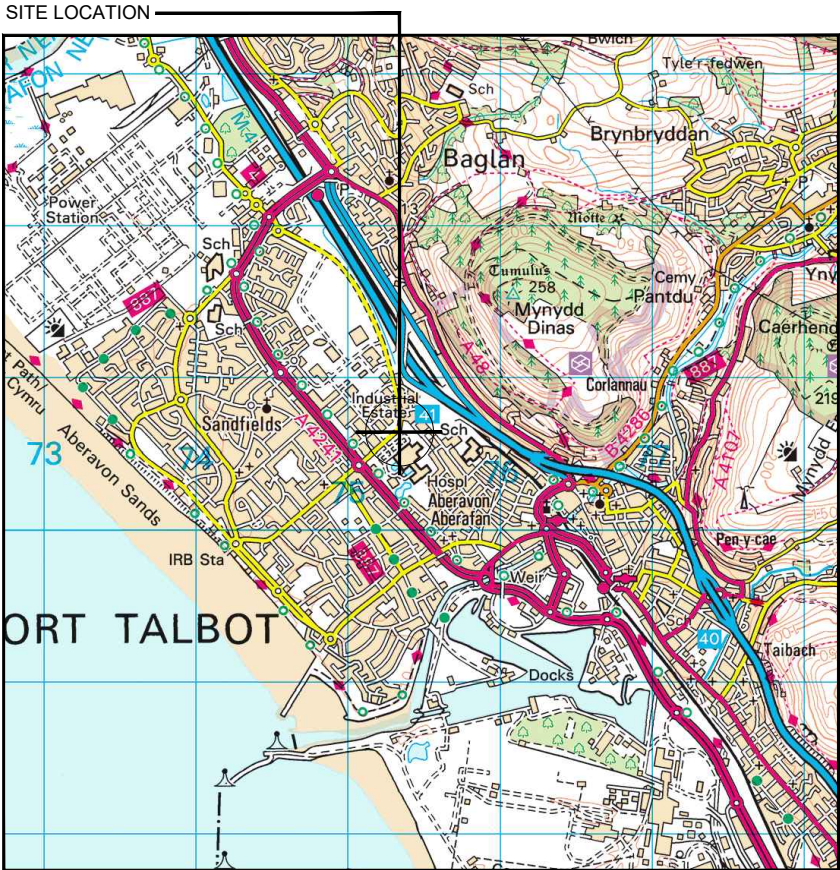


Reproduced by permission of Ordnance Survey on behalf of the Controller of Her Majesty's Stationery Office All rights reserved. © Crown Copyright licence no. 100022432

SITE AREA PLAN

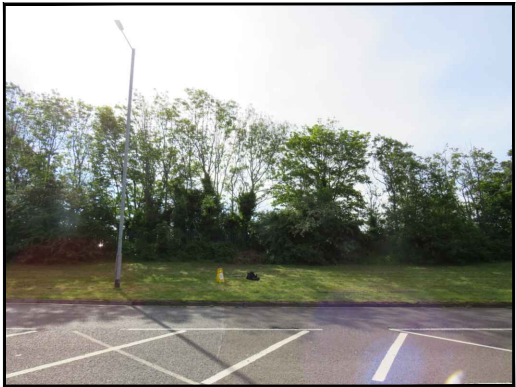 


SITE PHOTOGRAPH

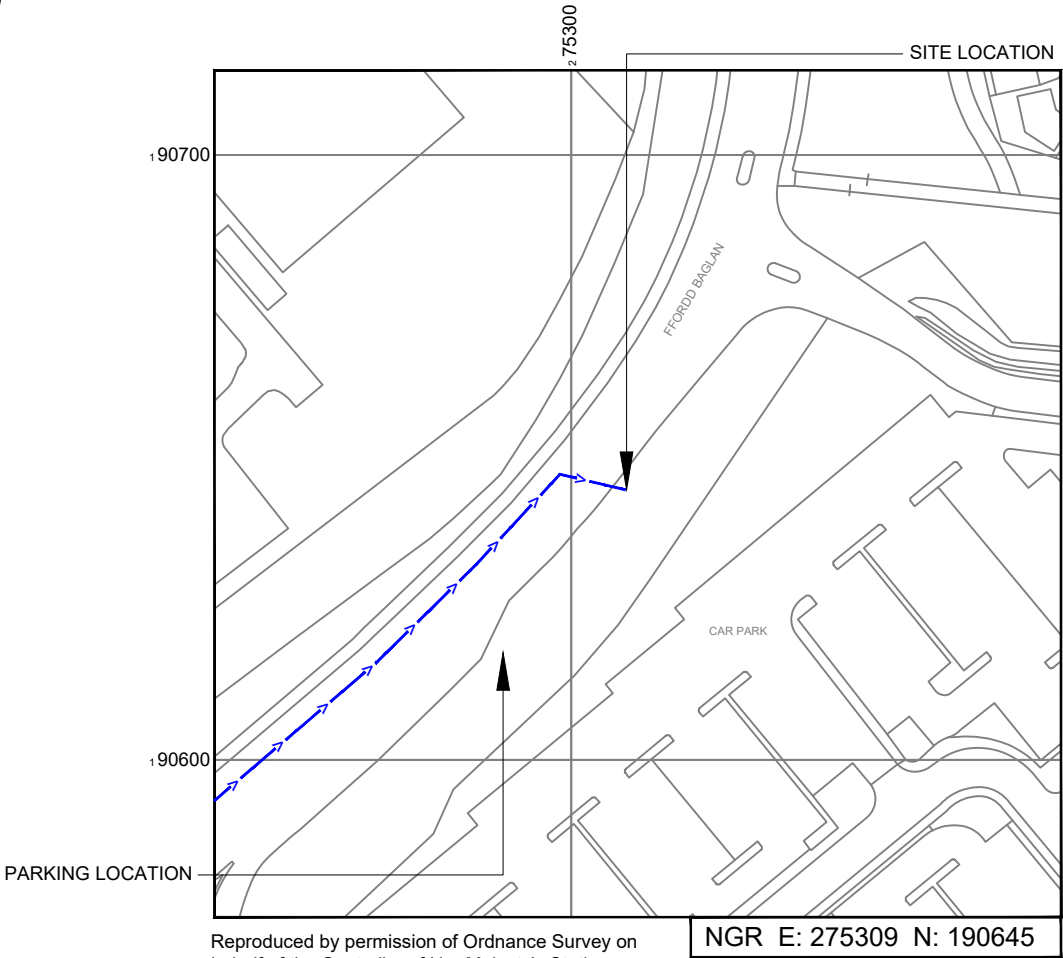

Reproduced by permission of Ordnance Survey on behalf of the Controller of Her Majesty's Stationery Office All rights reserved. © Crown Copyright licence no. 100022432

SITE LOCATION PLAN

 

GOOGLE MAPS QR CODE

GOOGLE MAPS - <https://tinyurl.com/wtetc2df>

STREETVIEW - <https://tinyurl.com/4ftp2cmx>

NOTES:

1. ALL DIMENSIONS IN MM UNLESS OTHERWISE NOTED.

Access Route To Site:

DIRECTIONS TO SITE:

TAKE A4241 TO BAGLAN WAY IN PORT TALBOT. AT THE ROUNDABOUT, TAKE THE 3RD EXIT ONTO BAGLAN WAY. SITE LOCATED ON RIGHT OUTSIDE CAR PARK AFTER ABERAVON ROAD TURN IN.

REV	MODIFICATION	BY	CH	DATE
B	Site Location Revised	BD	SW	31.05.22
A	Issued for Planning	OG	RWB	15.06.21

CK Hutchison
Networks (UK)
Limited

450 Longwater Avenue,
Green Park,
Reading,
RG2 6GF

Design Consultant & Principal Contractor:



Great British Communications
Lapwing House, Block 3 Forward Point,
Ton House Lane, Widnes, Cheshire, WAB 0SL
t. 44 (0)151 420 4128
www.gbcservices.co.uk

Site Name: FFORDD BAGLAN

3UK Nominal ID: NPT17938

Address: FFORDD BAGLAN
BAGLAN MOOR
PORT TALBOT
GLAMORGAN
SA12 6UX

Title: 002 SITE LOCATION PLAN

Project: UNILATERAL SW

Purpose of Issue: PLANNING

MBNL/TM/H3G Cell ID:
NPT080/83852/NP0383

Drawing No: NPT17938_NPT080_83852_NP0383_GA_REV_B

Issue: B



FFORDD BAGLAN (30 M P H)

PROPOSED CRANE LOCATION (INDICATIVELY SHOWN,
CRANE SPECIALIST TO CONFIRM LOCATION)

GRASS
VERGE

1.5m GRASS
BANK

EXISTING TREE
+6.00m AGL
+10.00m AMSL


EXISTING TREE
+13.00m AGL
+17.00m AMSL

EXISTING TREE
+13.00m AGL
+17.00m AMSL

GROUND LEVEL ±0.00m
(+4.00m AMSL)

GRASS
VERGE


CRANE LOCATION

 

EXISTING VISUAL SPLAY
ZONE FROM LOCAL JUNCTION

FFORDD BAGLAN (30 M P H)

VISUAL SPLAY PLAN

 

NOTES:

CRANE LOCATION INDICATIVELY SHOWN. CRANE SPECIALIST
TO CONFIRM LOCATION.



VISUAL SPLAY ZONE.

REV	MODIFICATION	BY	CH	DATE
B	Site Location Revised	BD	SW	31.05.22
A	Issued for Planning	OG	RWB	15.06.21

CK Hutchison
Networks (UK)
Limited

450 Longwater Avenue,
Green Park,
Reading,
RG2 6GF

Design Consultant & Principal Contractor:



Great British Communications
Lapwing House, Block 3 Forward Point,
Tan House Lane, Widnes, Cheshire, WAB 0SL
t. 44 (0)151 420 4128
www.gbcservices.co.uk

Site Name: FFORDD BAGLAN

3UK Nominal ID: NPT17938

Address: FFORDD BAGLAN
BAGLAN MOOR
PORT TALBOT
GLAMORGAN
SA12 6UX

Title: 005 CRANE LOCATION &
VISUAL SPLAY PLAN

Project: UNILATERAL SW

Purpose of Issue: PLANNING

MBNL/TM/H3G Cell ID:
NPT080/83852/NP0383


Drawing No: NPT17938_NPT080_83852_NP0383_GA_REV_B

Issue: B




NOTE:
UNDERGROUND SERVICES WITHIN CLOSE PROXIMITY OF PROPOSED SITE LOCATION, PLEASE PROCEED WITH CAUTION. HAND-DIG TECHNIQUES TO BE EMPLOYED TO ALLOW SAFE EXCAVATION IN LINE WITH HSG47

DUE TO SERVICES BEING WITHIN CLOSE PROXIMITY OF PROPOSED CABINETS, SERVICE PROVIDERS NEED TO BE NOTIFIED AND ADDITIONAL MEASURES AGREED AS NECESSARY

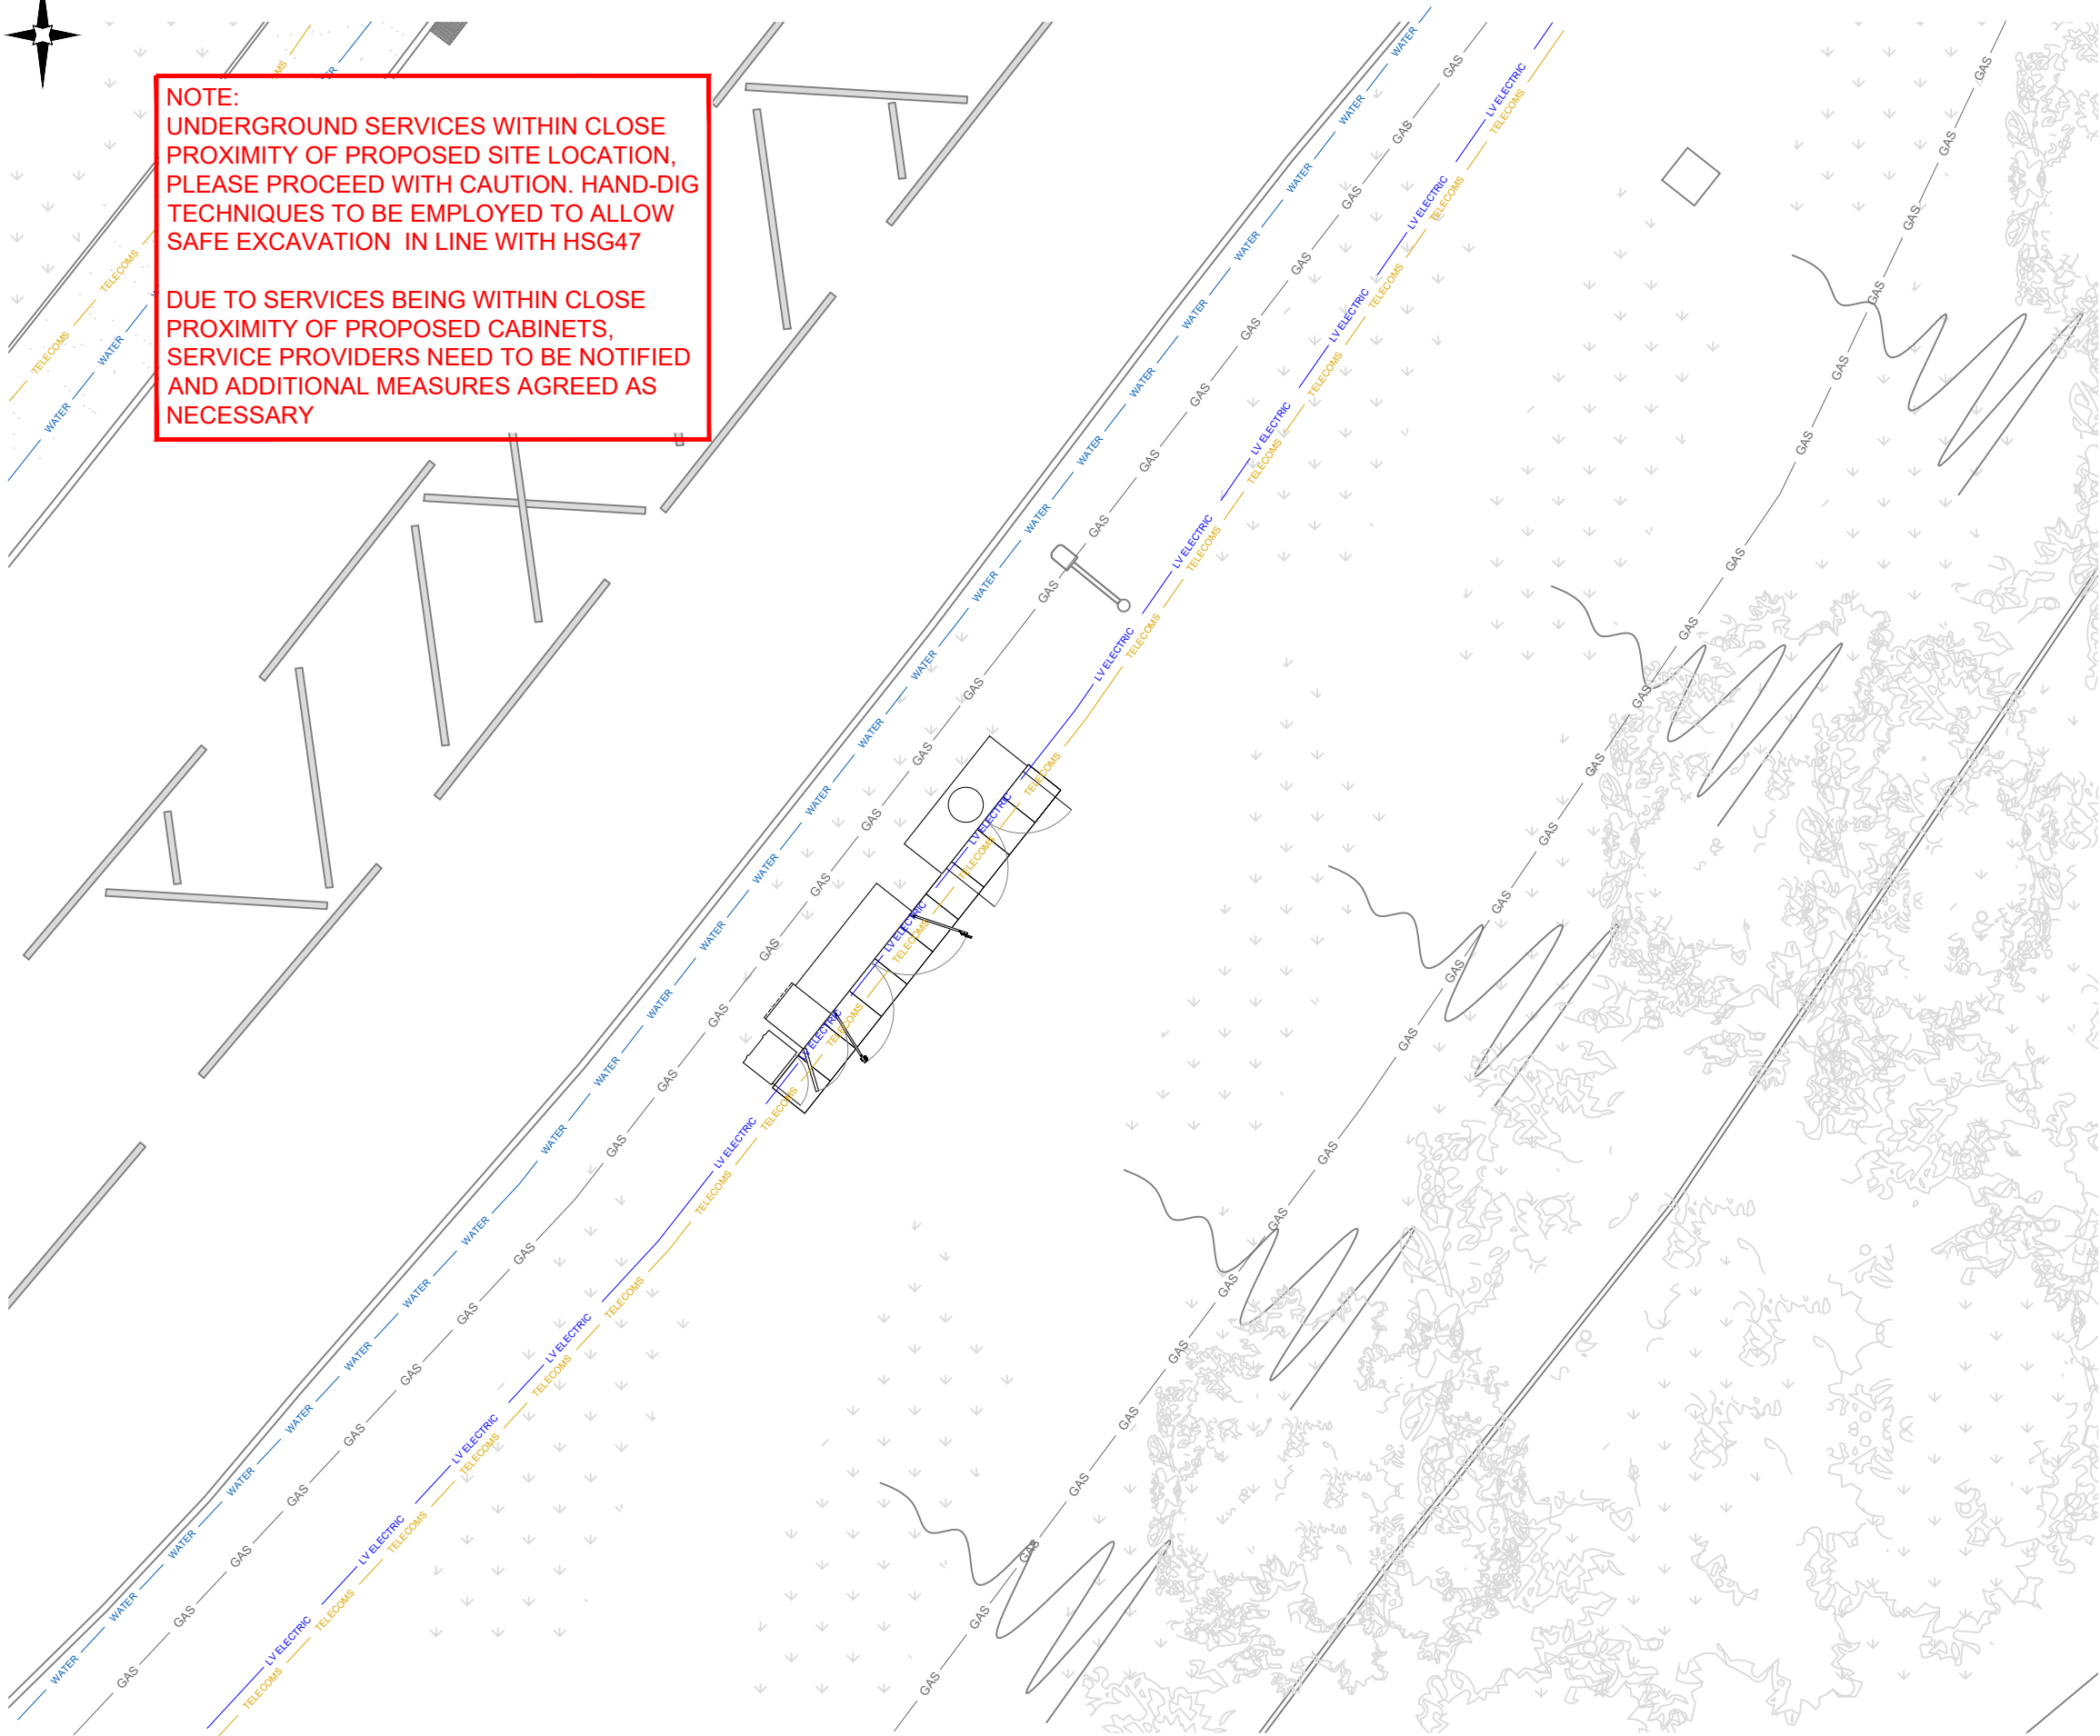

UNDERGROUND SERVICES PLAN

 

NOTES:
1. ALL DIMENSIONS IN MM UNLESS OTHERWISE NOTED.

SERVICES:

WATER

WATER

WATER

WATER

LV ELECTRIC

LV ELECTRIC

LV ELECTRIC

LV ELECTRIC

HV ELECTRIC

HV ELECTRIC

HV ELECTRIC

HV ELECTRIC

GAS

GAS

GAS

GAS

TELECOMS

TELECOMS

TELECOMS

TELECOMS

B	Site Location Revised	BD	SW	31.05.22
A	Issued for Planning	OG	RWB	15.06.21
REV	MODIFICATION	BY	CH	DATE

CK Hutchison Networks (UK) Limited

450 Longwater Avenue,
Green Park,
Reading,
RG2 6GF

Design Consultant & Principal Contractor:

GBC

Great British Communications
Lapwing House, Block 3 Forward Point,
Ton House Lane, Widnes, Cheshire, WAB 0SL
t. 44 (0)151 420 4128
www.gbcservices.co.uk

Site Name:

FFORDD BAGLAN

3UK Nominal ID:

NPT17938

Address:

FFORDD BAGLAN
BAGLAN MOOR
PORT TALBOT
GLAMORGAN
SA12 6UX

Title:

006 UNDERGROUND SERVICES PLAN

Project:

UNILATERAL SW

Purpose of Issue:

PLANNING

MBNL/TM/H3G Call ID:


NPT080/83852/NP0383

Drawing No:

NPT17938_NPT080_83852_NP0383_GA_REV_B

Issue:

B

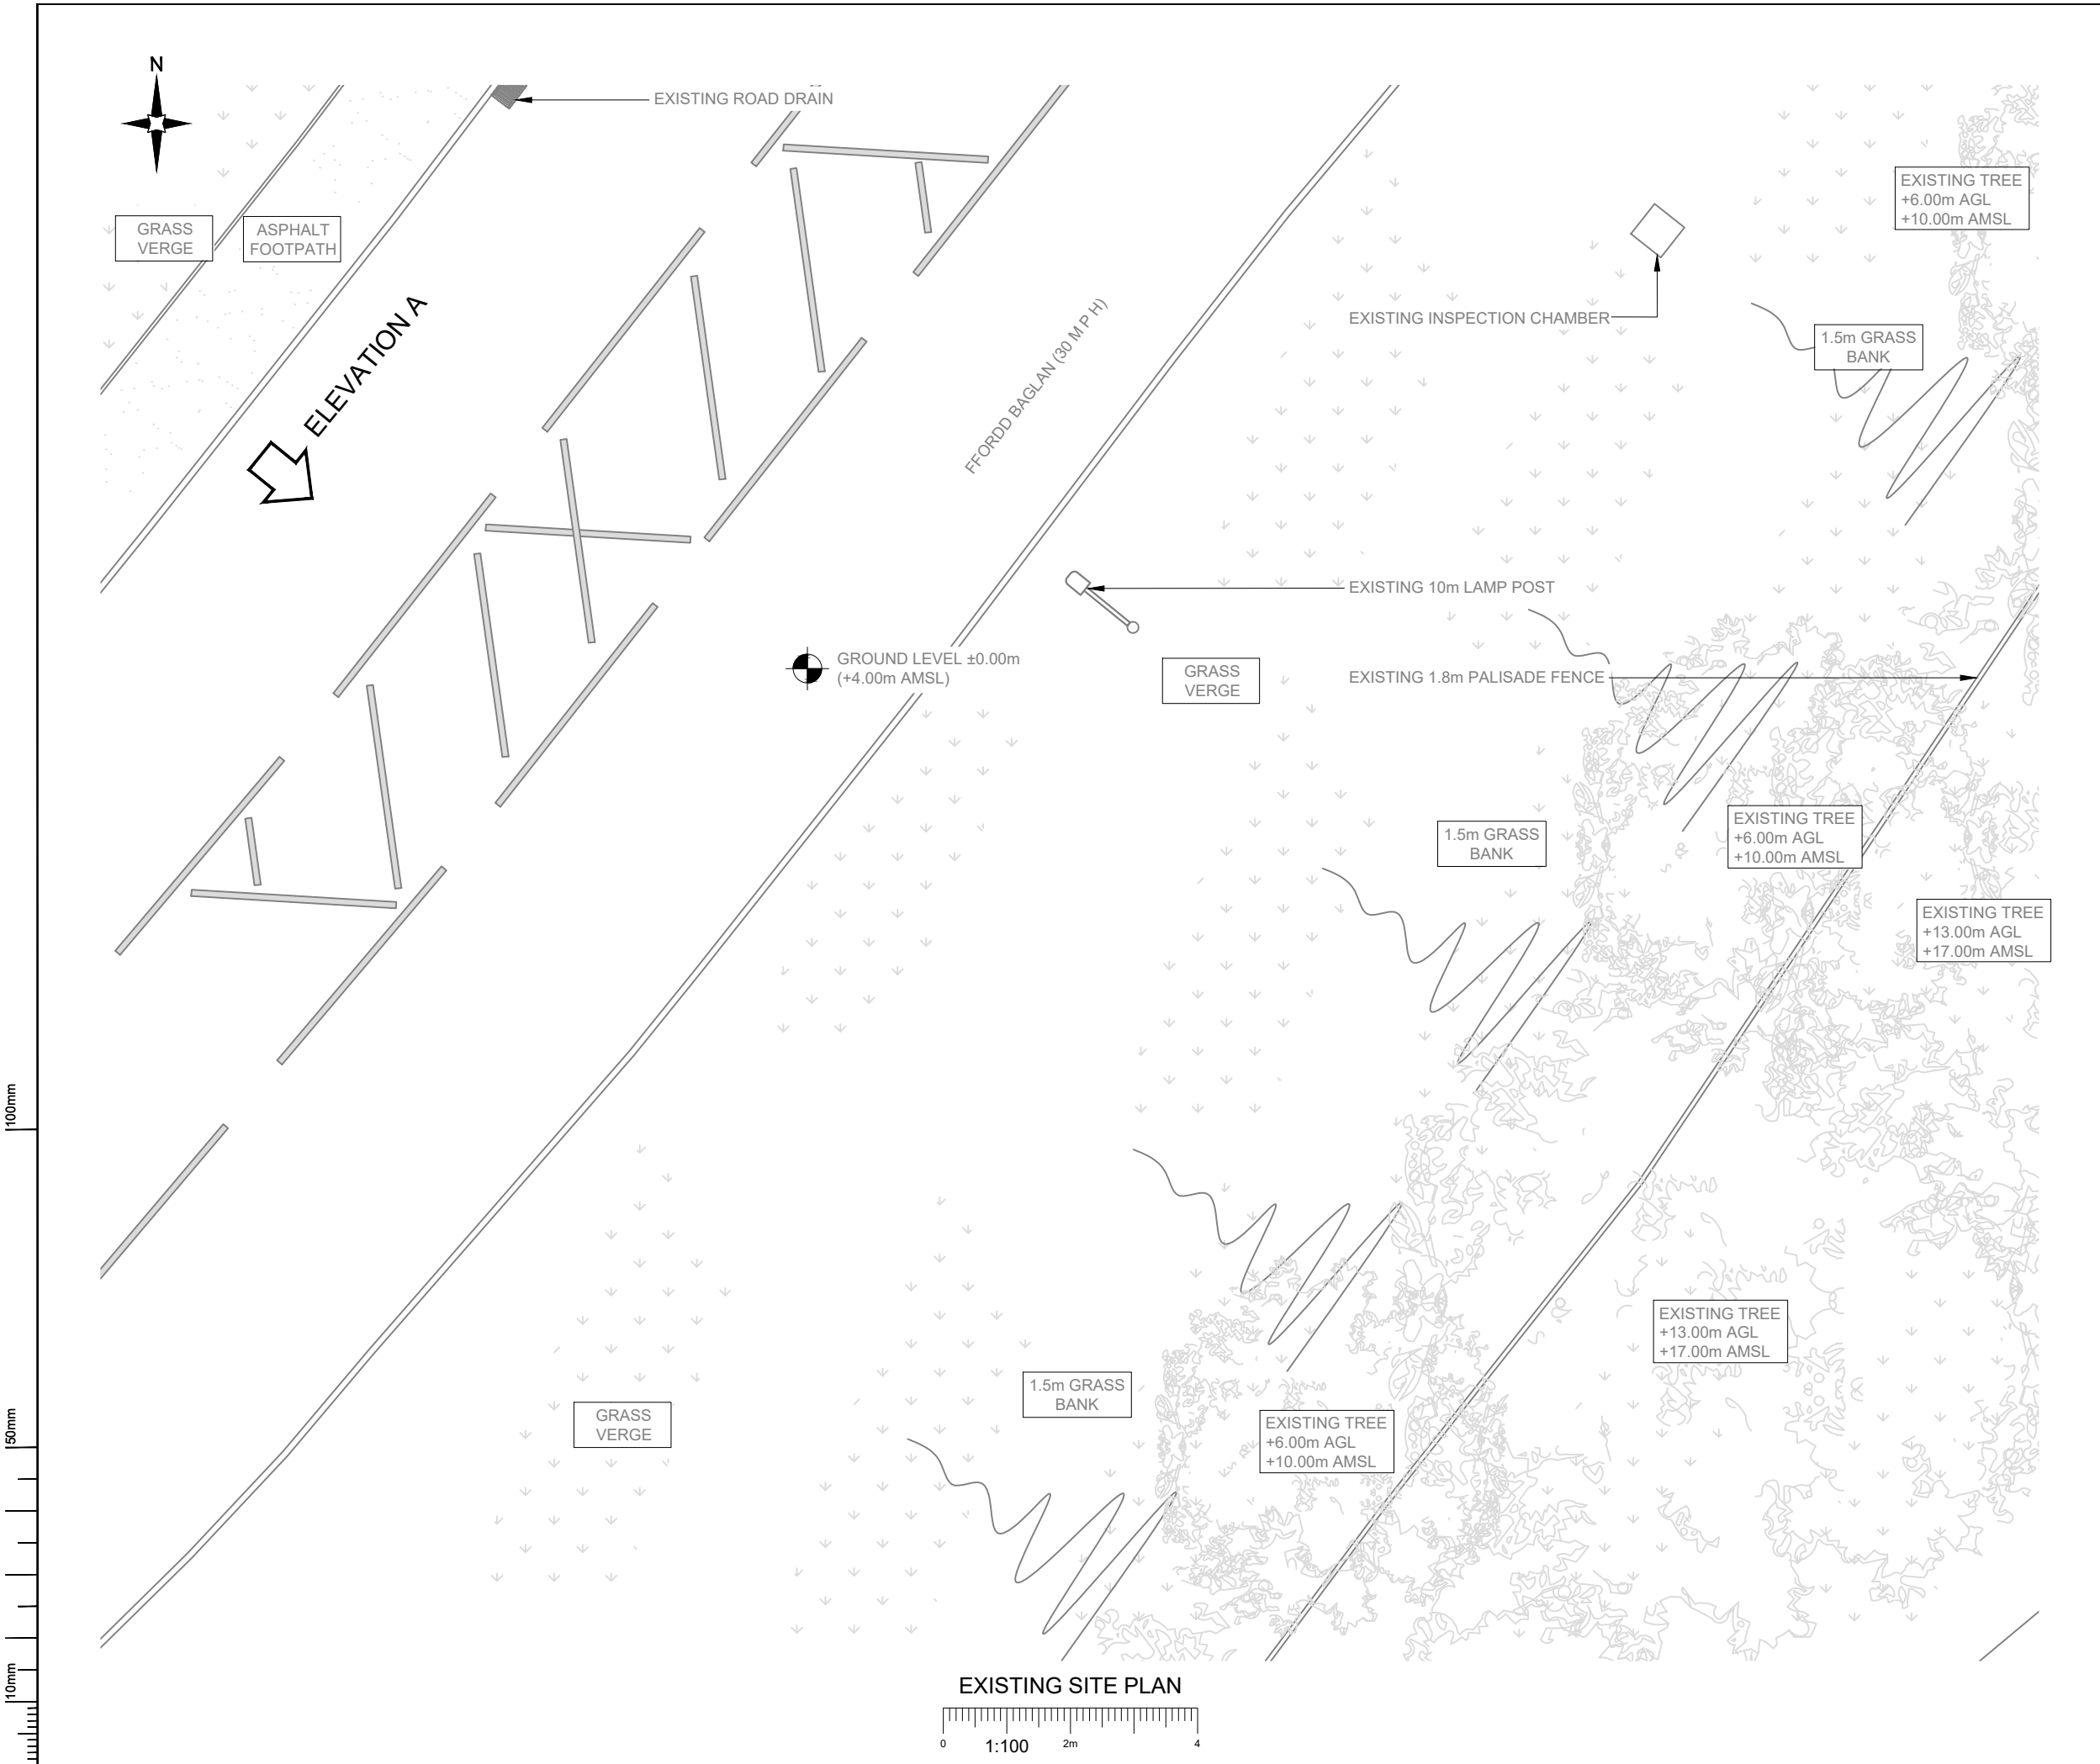

- NOTES:
- ALL DIMENSIONS IN MM UNLESS OTHERWISE NOTED.

B	Site Location Revised	BD	SW	31.05.22
A	Issued for Planning	OG	RWB	15.06.21
REV	MODIFICATION	BY	CH	DATE

CK Hutchison
Networks (UK)
Limited

450 Longwater Avenue,
Green Park,
Reading,
RG2 6GF

Design Consultant & Principal Contractor:



Great British Communications
Lapwing House, Block 3 Forward Point,
Tan House Lane, Widnes, Cheshire, WAB 0SL
t. 44 (0)151 420 4128
www.gbcservices.co.uk

Site Name: FFORDD BAGLAN

3UK Nominal ID: NPT17938

Address: FFORDD BAGLAN
BAGLAN MOOR
PORT TALBOT
GLAMORGAN
SA12 6UX

Title: 100 EXISTING SITE PLAN


Project: UNILATERAL SW

Purpose of Issue: PLANNING

MBNL/TM/H3G Cell ID:
NPT080/83852/NP0383

Drawing No: NPT17938_NPT080_83852_NP0383_GA_REV_B

Issue: B

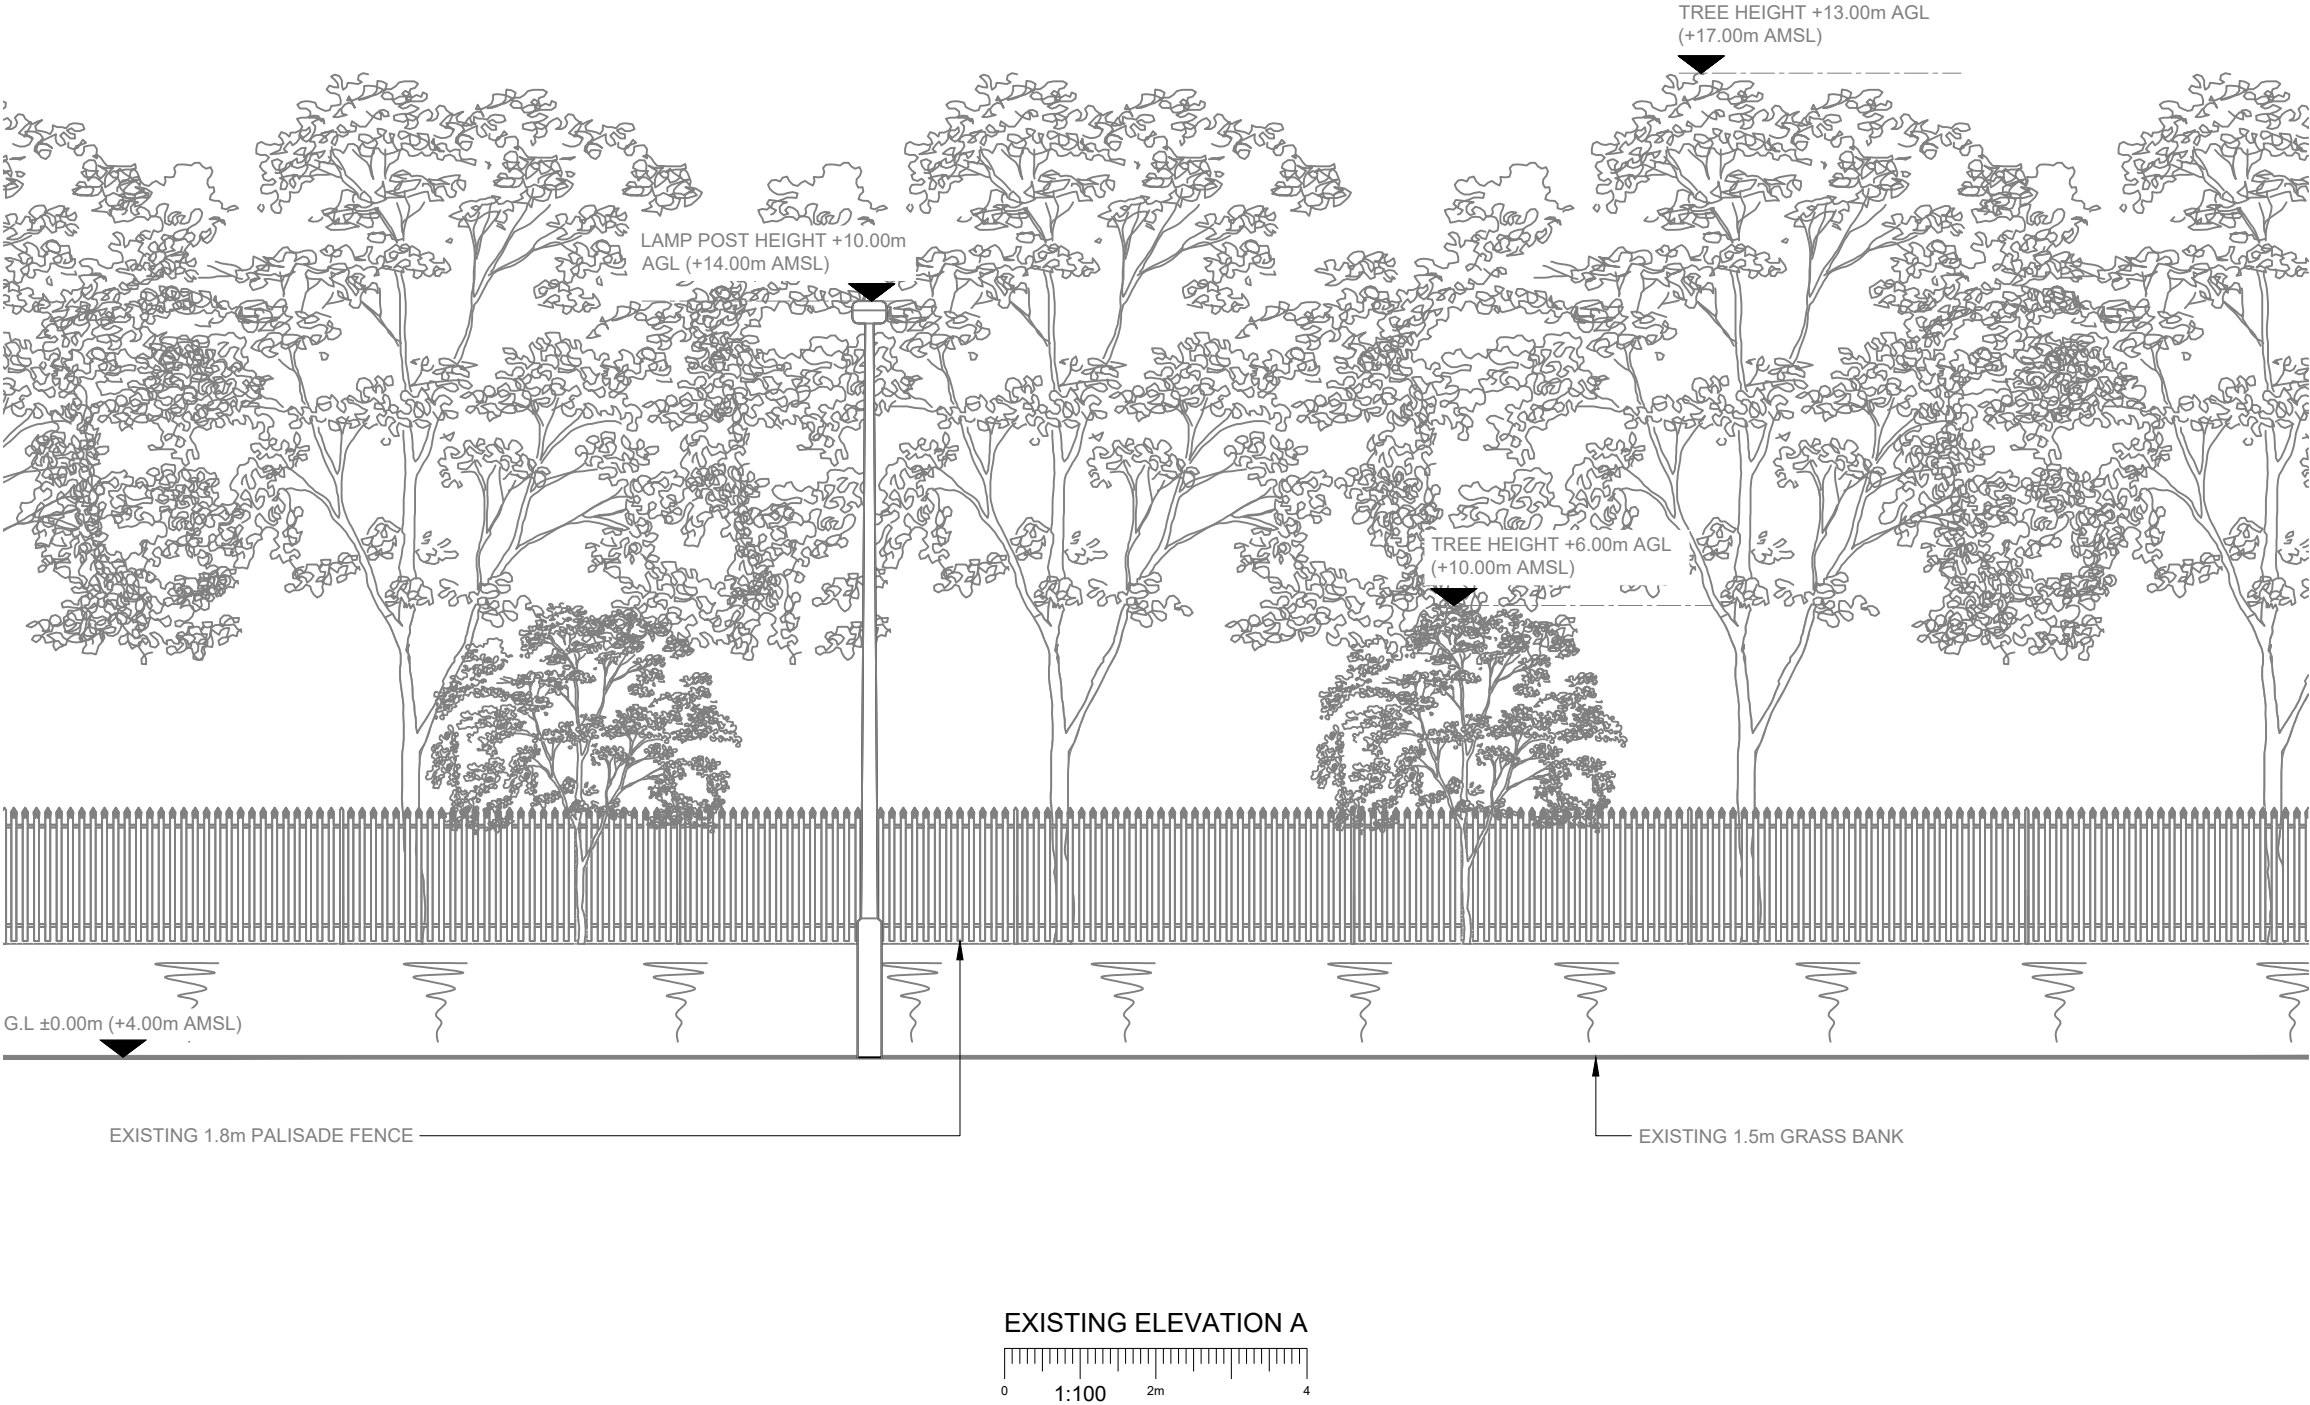

NOTES:

1. ALL DIMENSIONS IN MM UNLESS OTHERWISE NOTED.

B	Site Location Revised	BD	SW	31.05.22
A	Issued for Planning	OG	RWB	15.06.21
REV	MODIFICATION	BY	CH	DATE

CK Hutchison Networks (UK) Limited

450 Longwater Avenue,
Green Park,
Reading,
RG2 6GF

Design Consultant & Principal Contractor:

GBC

Great British Communications
Lapwing House, Block 3 Forward Point,
Ton House Lane, Widnes, Cheshire, WA8 0SL
t. 44 (0)151 420 4128
www.gbcservices.co.uk

Site Name:

FFORDD BAGLAN

3UK Nominal ID:

NPT17938

Address:

**FFORDD BAGLAN
BAGLAN MOOR
PORT TALBOT
GLAMORGAN
SA12 6UX**

Title:

150 EXISTING SITE ELEVATION

Project:

UNILATERAL SW

Purpose of Issue:


PLANNING

MBNL/TM/H3G Cell ID:

NPT080/83852/NP0383

Drawing No:
NPT17938_NPT080_83852_NP0383_GA_REV_B

Issue:
B

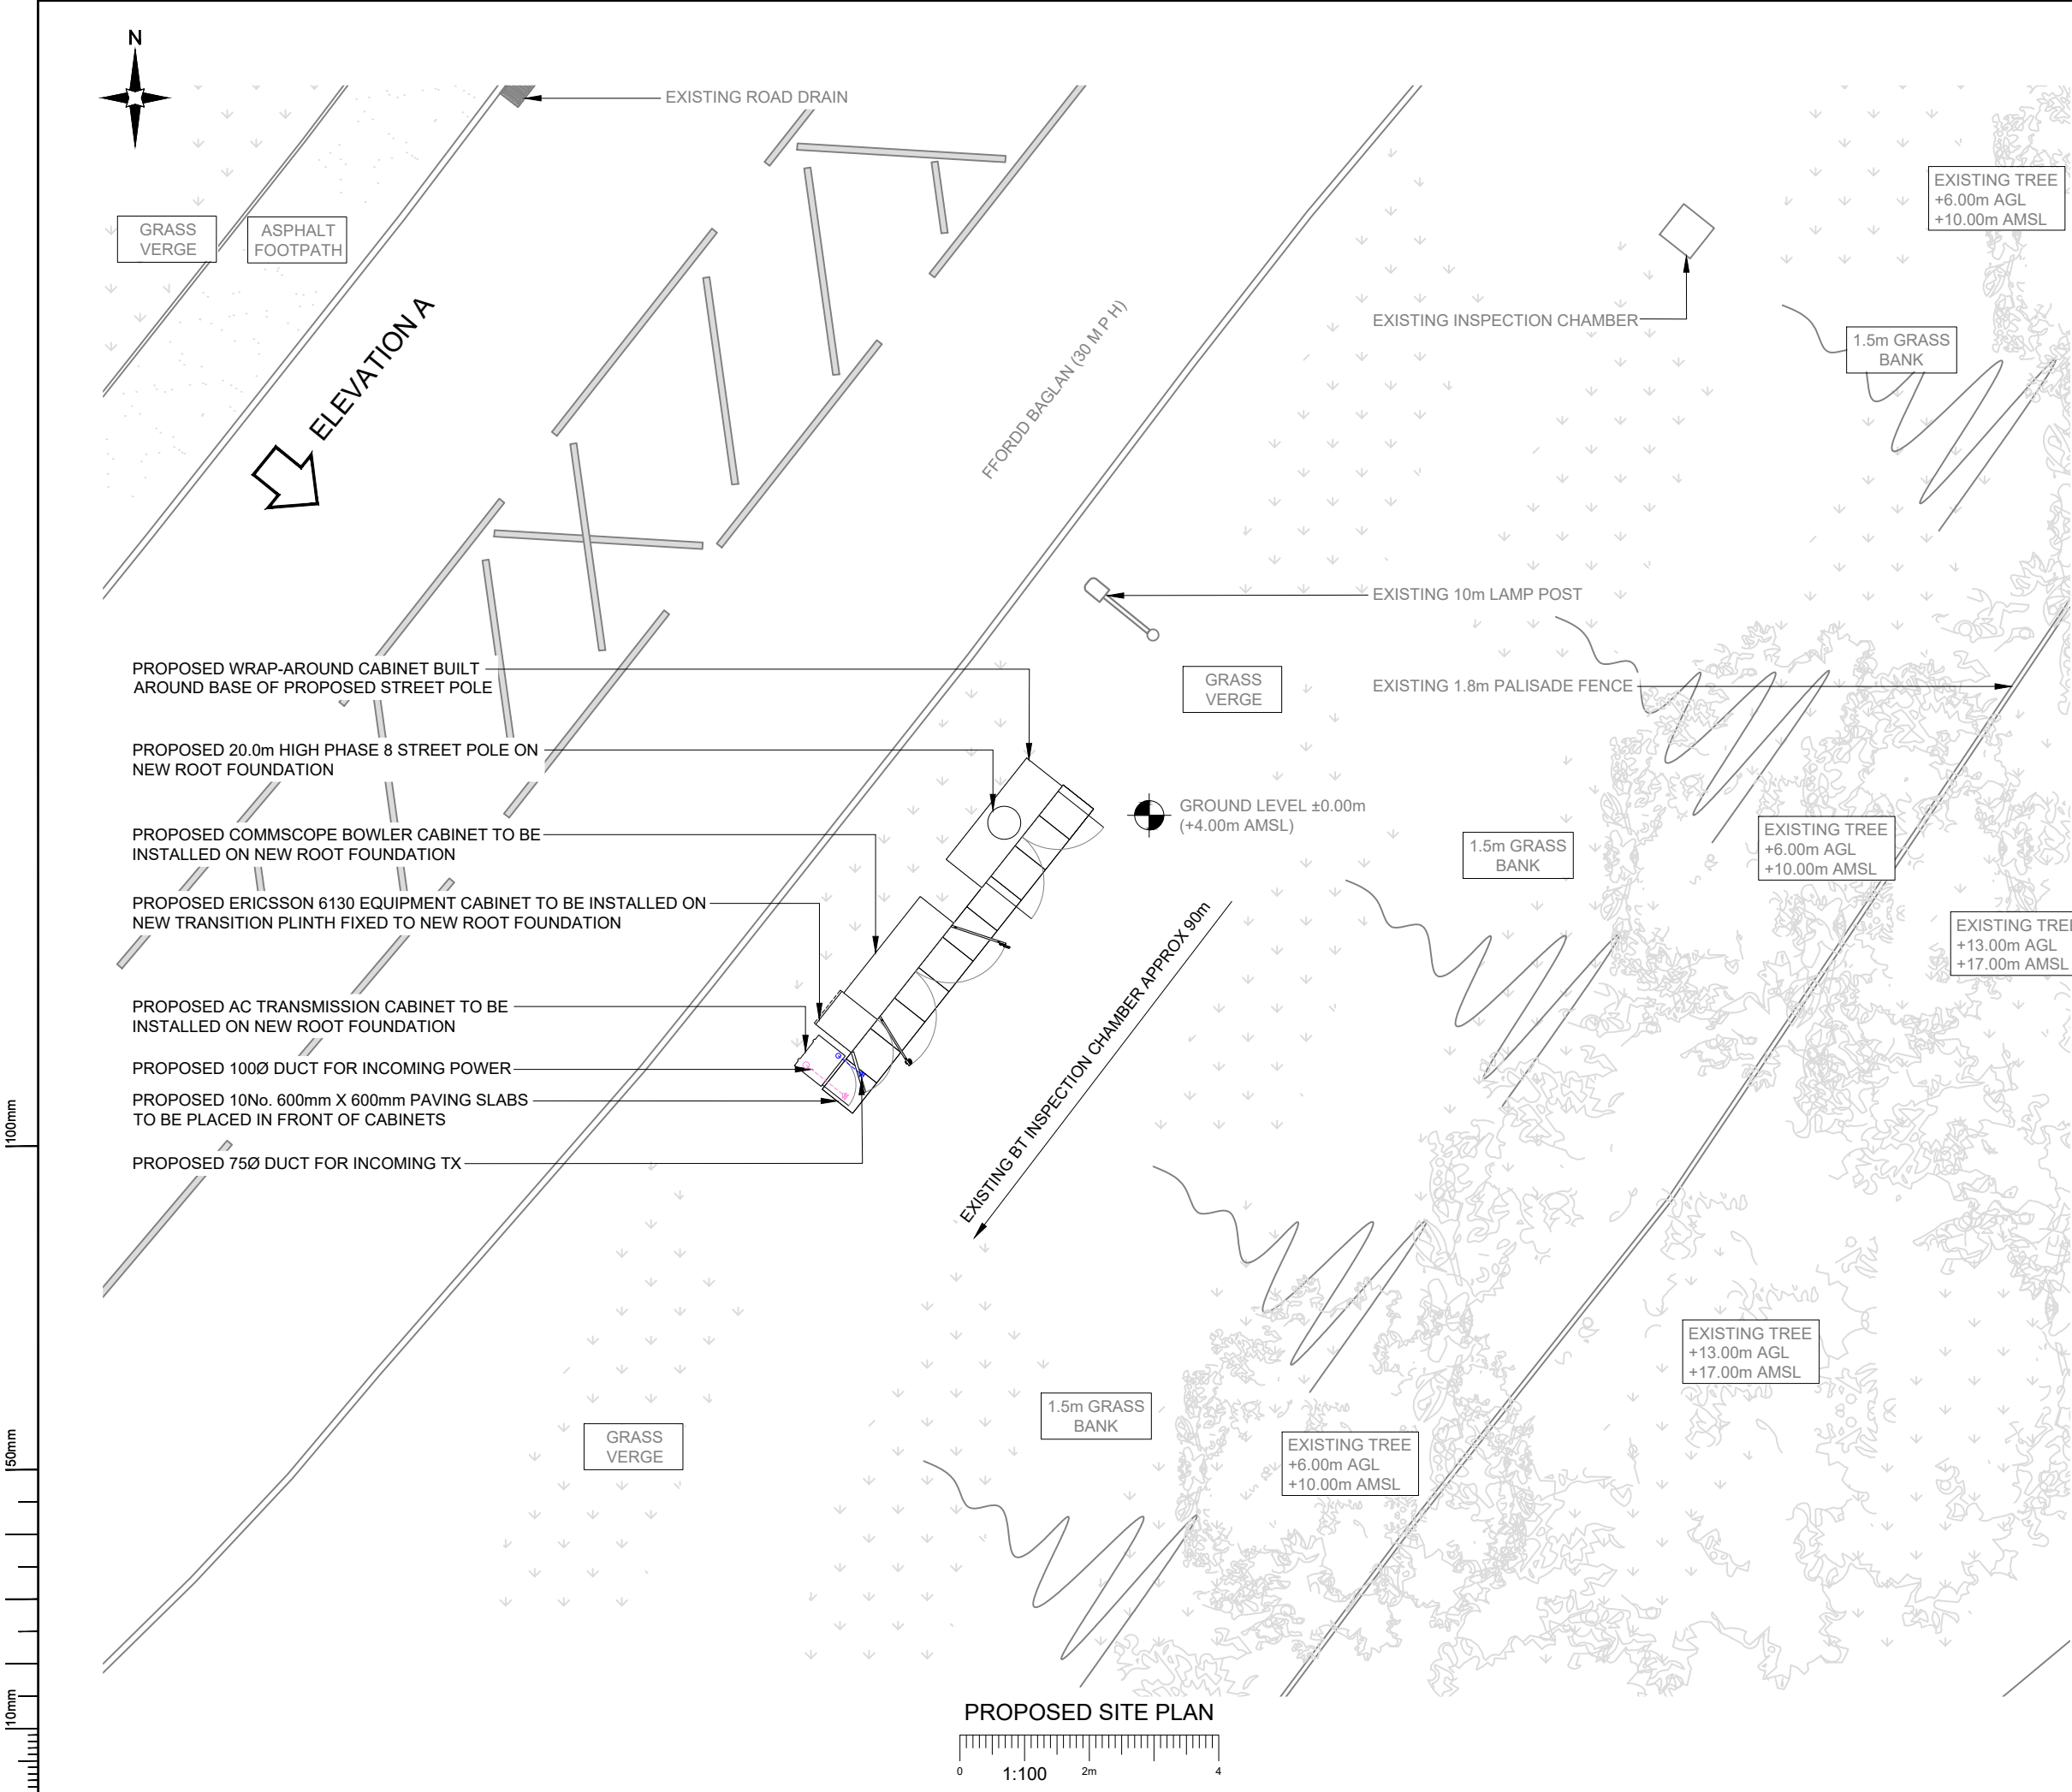

NOTES:

1. ALL DIMENSIONS IN MM UNLESS OTHERWISE NOTED.

B	Site Location Revised	BD	SW	31.05.22
A	Issued for Planning	OG	RWB	15.06.21
REV	MODIFICATION	BY	CH	DATE

**CK Hutchison
Networks (UK)
Limited**
450 Longwater Avenue,
Green Park,
Reading,
RG2 6GF

Design Consultant & Principal Contractor:

GBC
Great British Communications
Lapwing House, Block 3 Forward Point,
Ton House Lane, Widnes, Cheshire, WAB 0SL
t. 44 (0)151 420 4128
www.gbcservices.co.uk

Site Name: **FFORDD BAGLAN**

3UK Nominal ID: **NPT17938**

Address: **FFORDD BAGLAN
BAGLAN MOOR
PORT TALBOT
GLAMORGAN
SA12 6UX**

Title: **215 PROPOSED SITE PLAN**


Project: **UNILATERAL SW**

Purpose of Issue: **PLANNING**

MBNL/TM/H3G Cell ID:
NPT080/83852/NP0383

Drawing No: **NPT17938_NPT080_83852_NP0383_GA_REV_B**

Issue: **B**

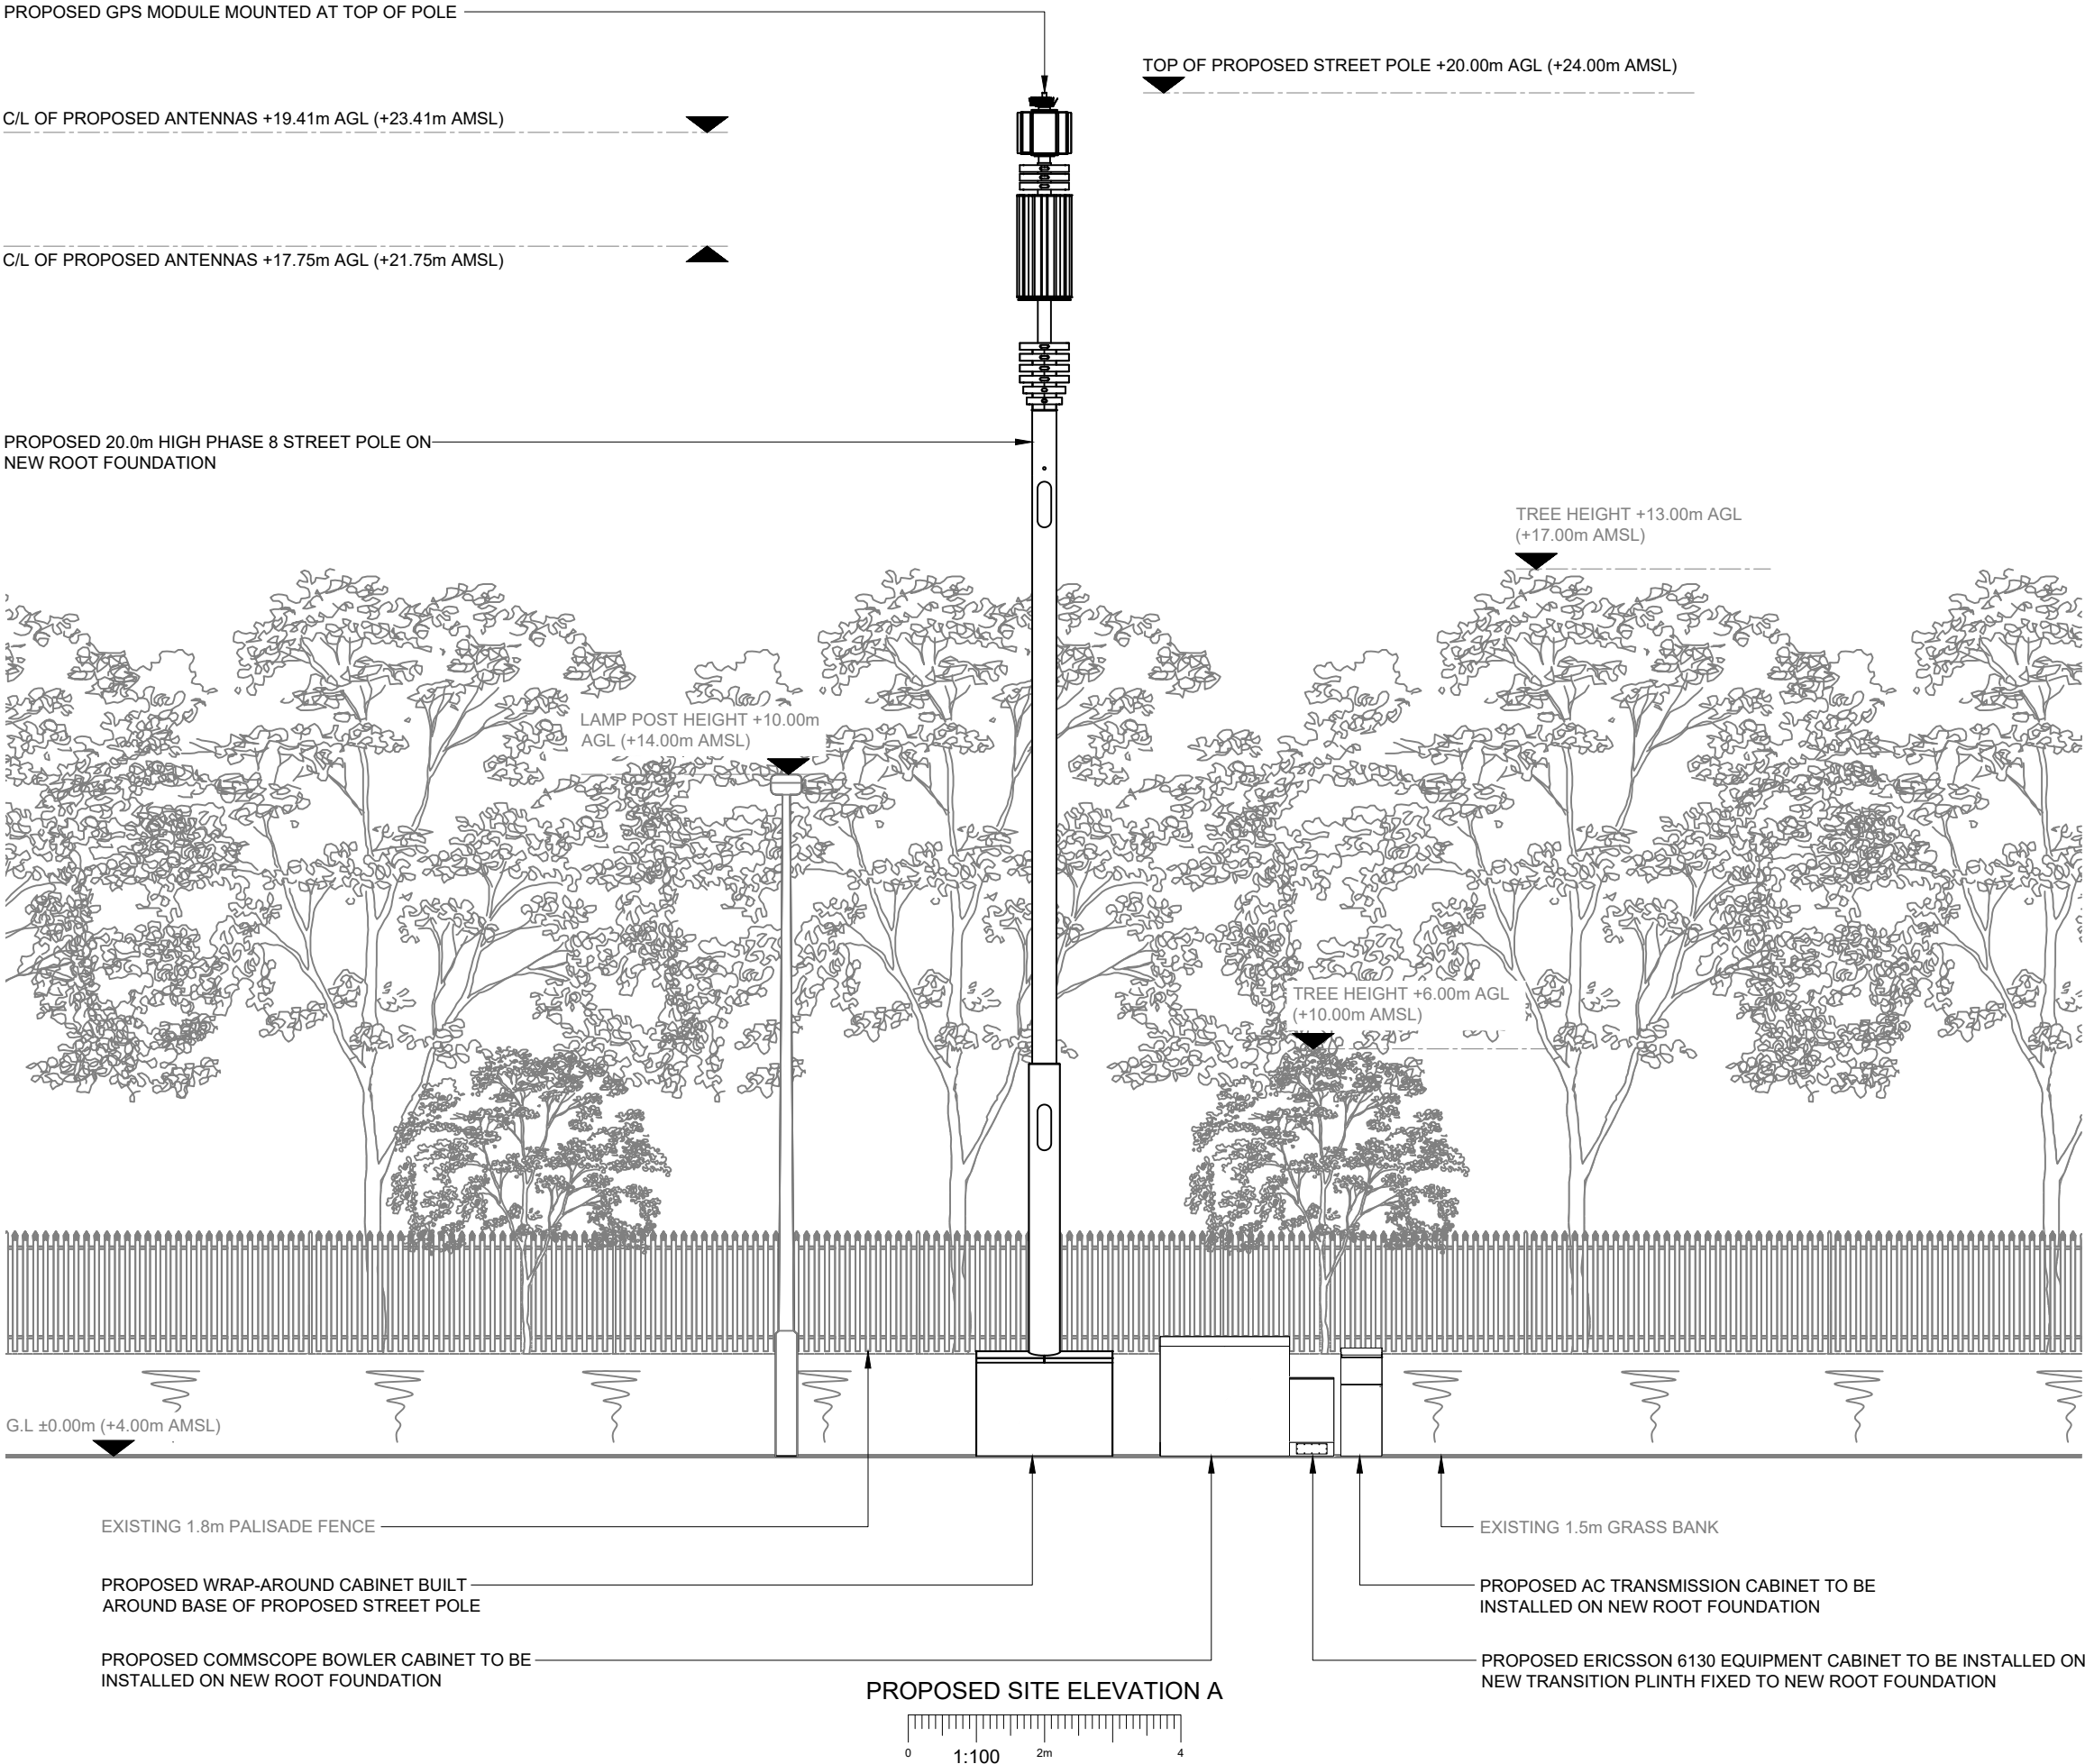

- NOTES:
- ALL DIMENSIONS IN MM UNLESS OTHERWISE NOTED.

REV	MODIFICATION	BY	CH	DATE
B	Site Location Revised	BD	SW	31.05.22
A	Issued for Planning	OG	RWB	15.06.21

**CK Hutchison
Networks (UK)
Limited**

450 Longwater Avenue,
Green Park,
Reading,
RG2 6GF

Design Consultant & Principal Contractor:



Great British Communications
Lapwing House, Block 3 Forward Point,
Ton House Lane, Widnes, Cheshire, WAB 0SL
t. 44 (0)151 420 4128
www.gbcservices.co.uk

Site Name: **FFORDD BAGLAN**

3UK Nominal ID: **NPT17938**

Address: **FFORDD BAGLAN
BAGLAN MOOR
PORT TALBOT
GLAMORGAN
SA12 6UX**

Title: **265 PROPOSED SITE ELEVATION**

Project: **UNILATERAL SW**

Purpose of Issue: **PLANNING**

MBNL/TM/H3G Cell ID:
NPT080/83852/NP0383

Drawing No: **NPT17938_NPT080_83852_NP0383_GA_REV_B**

Issue: **B**