




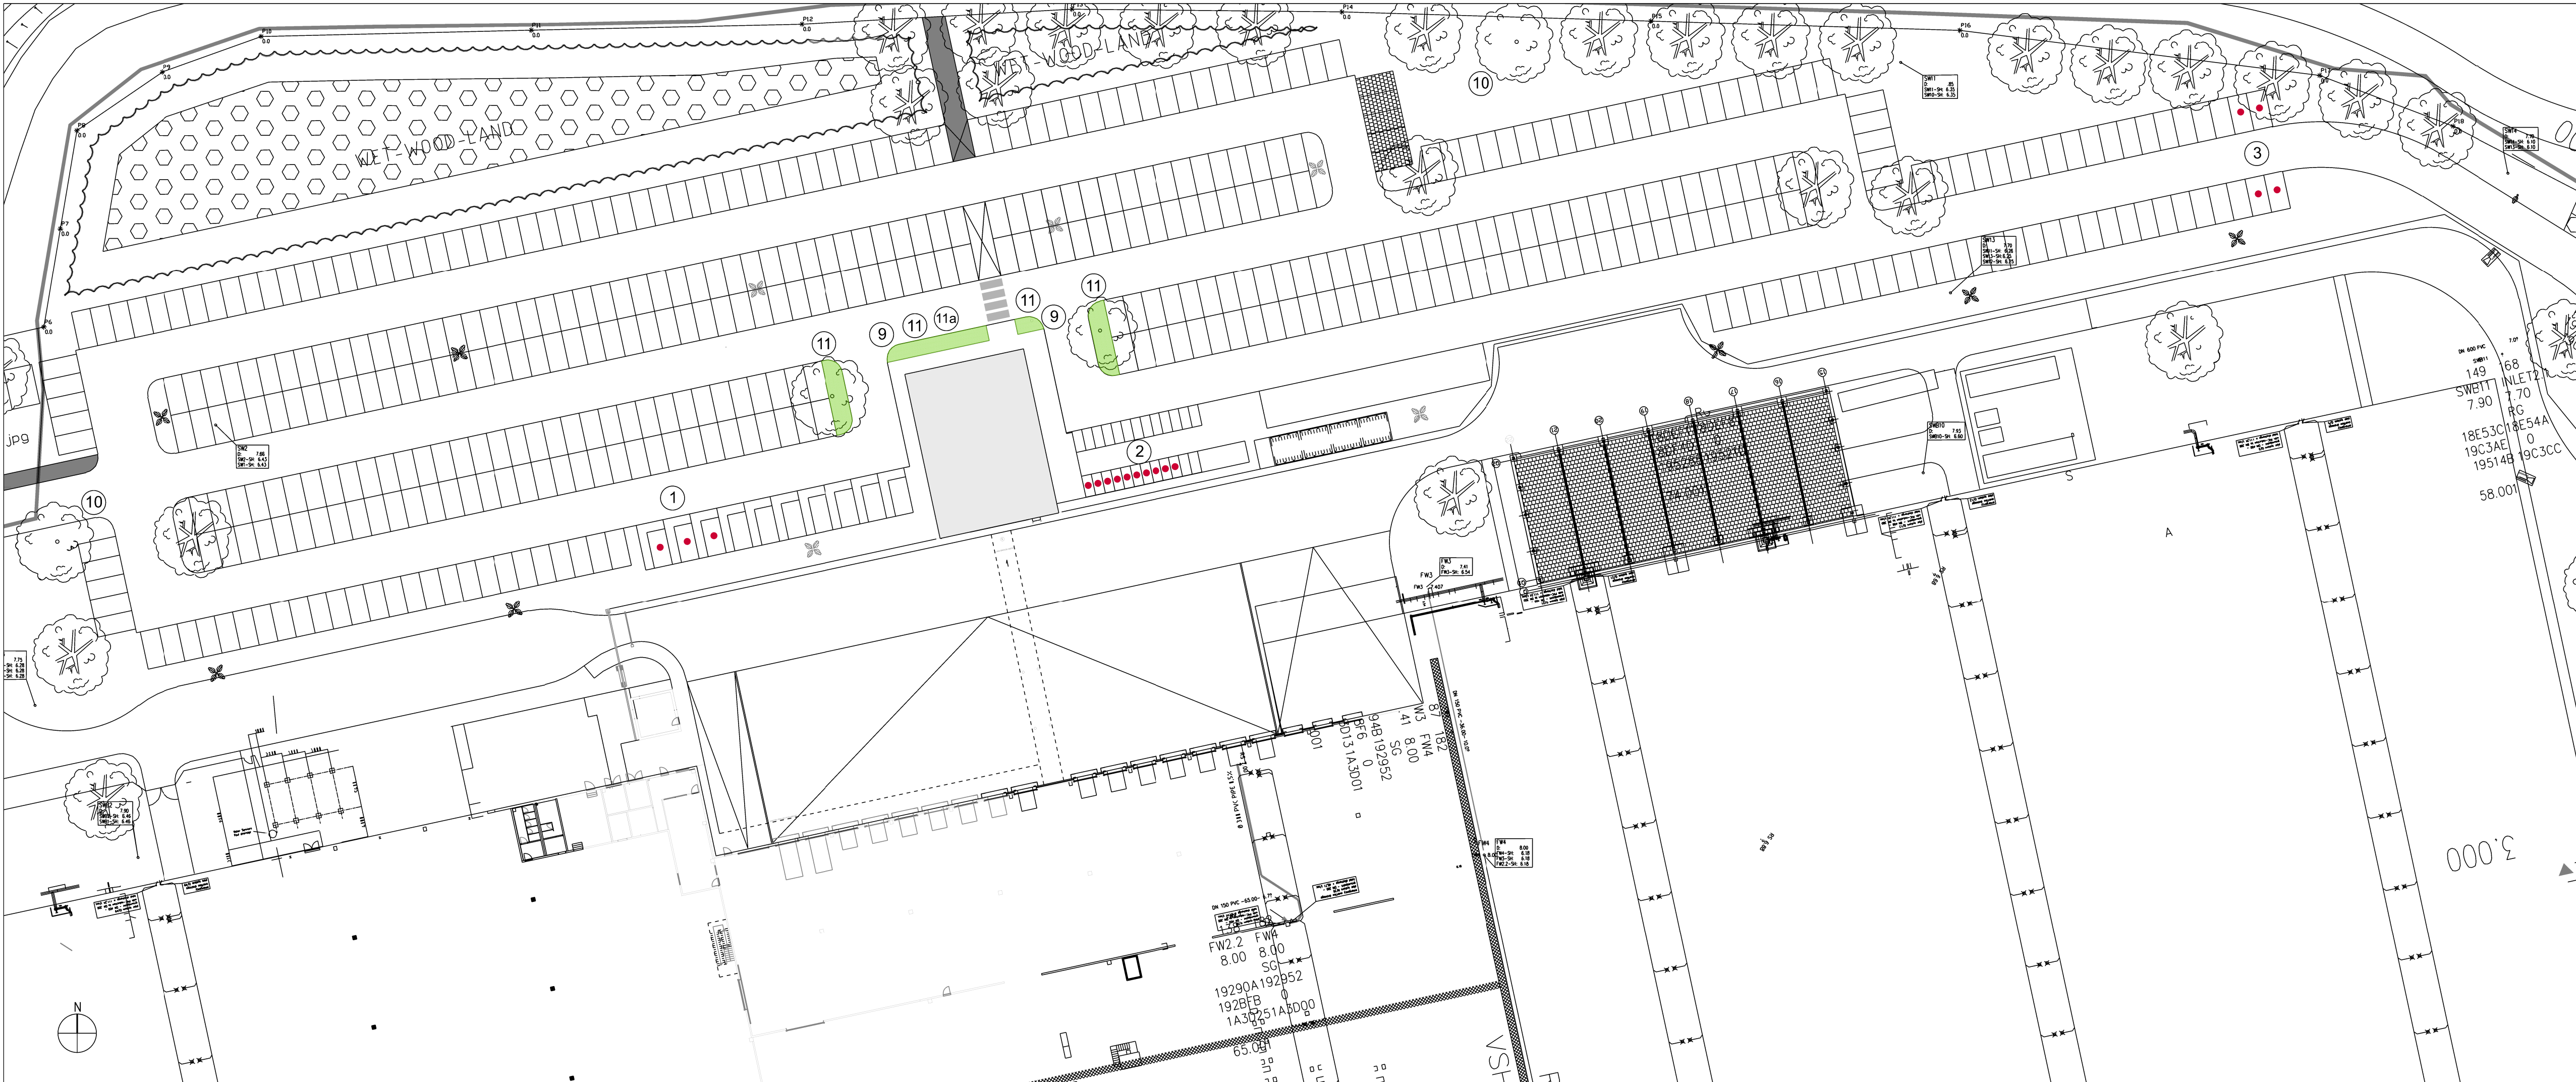


01 Site Plan
1:100 @ A2

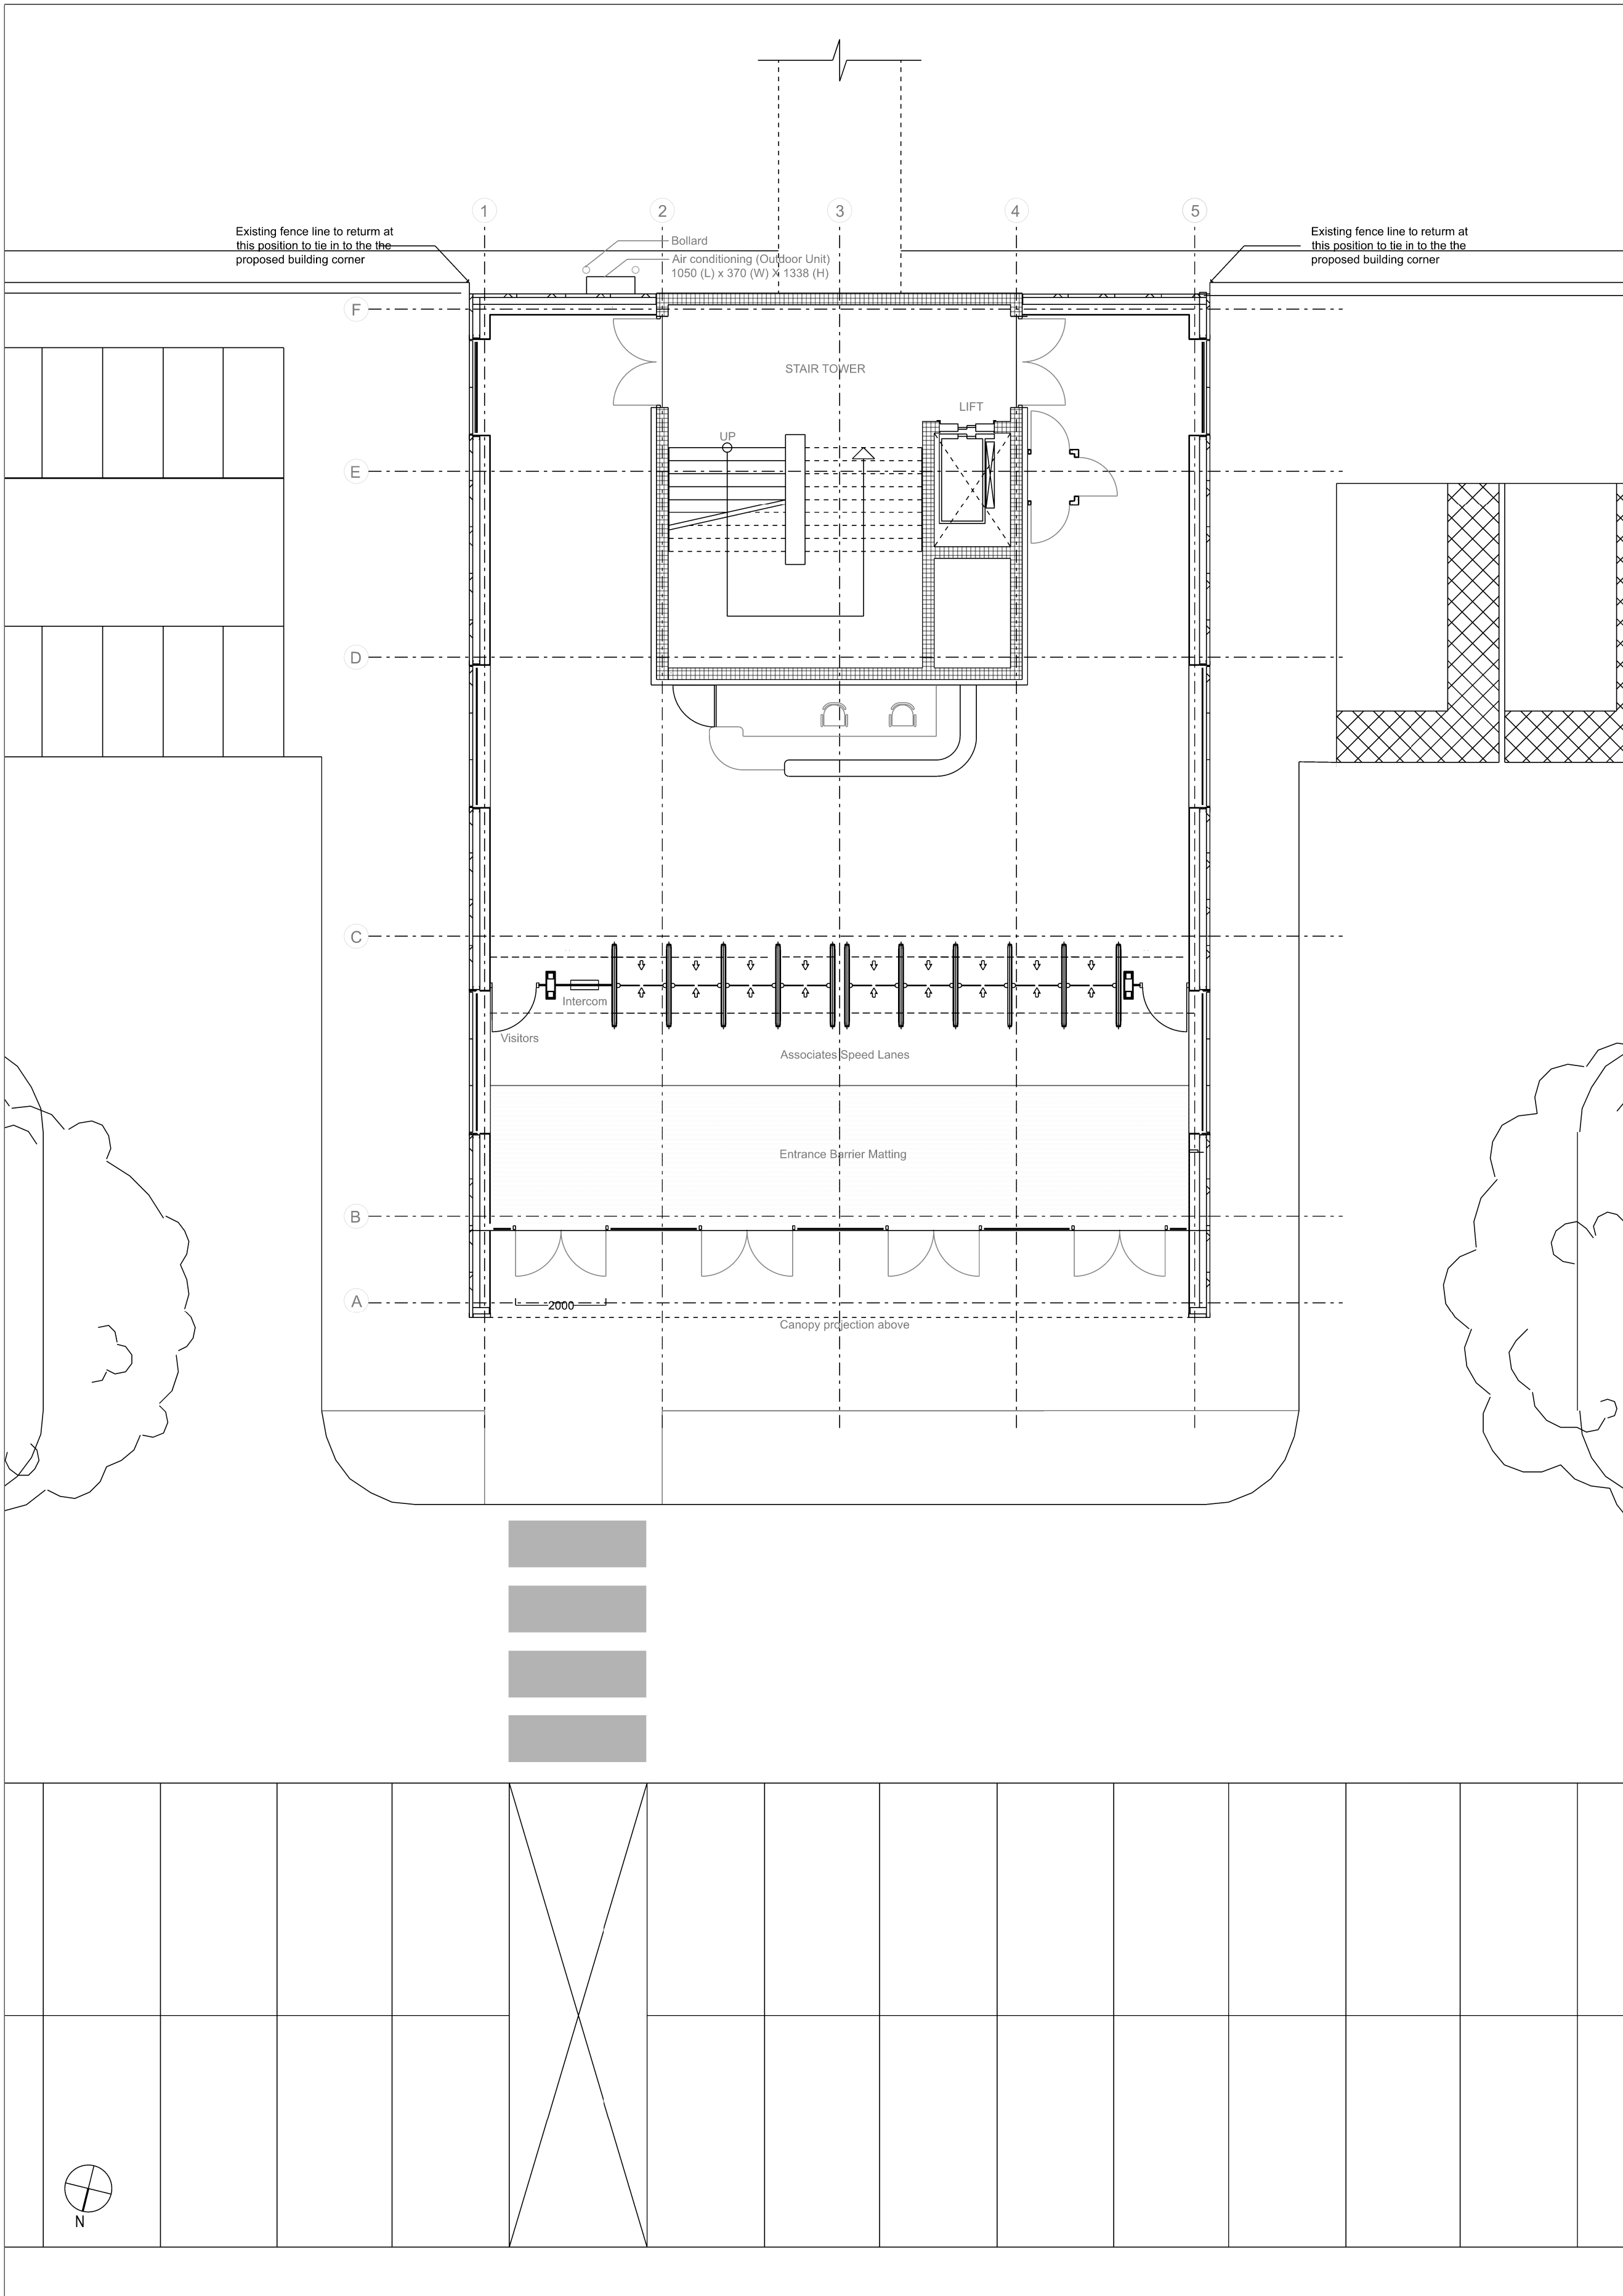


02 General Arrangement Plan
1:100 @ A2

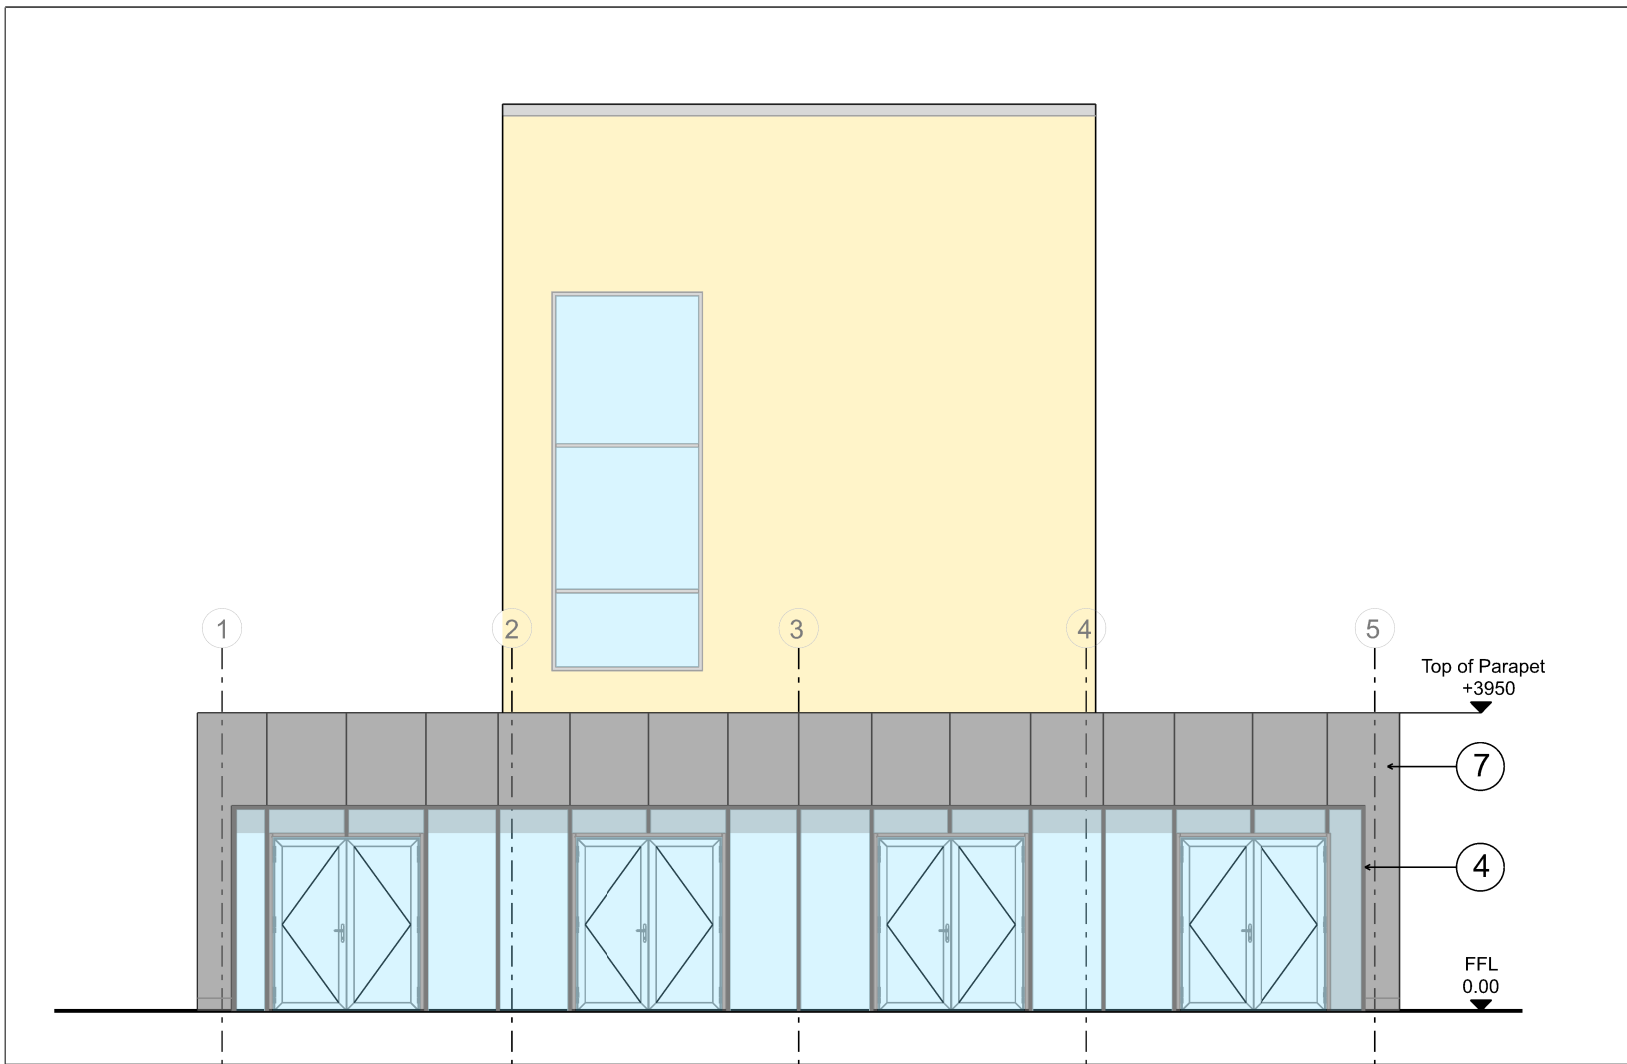


03 North Elevation
1:100 @ A2

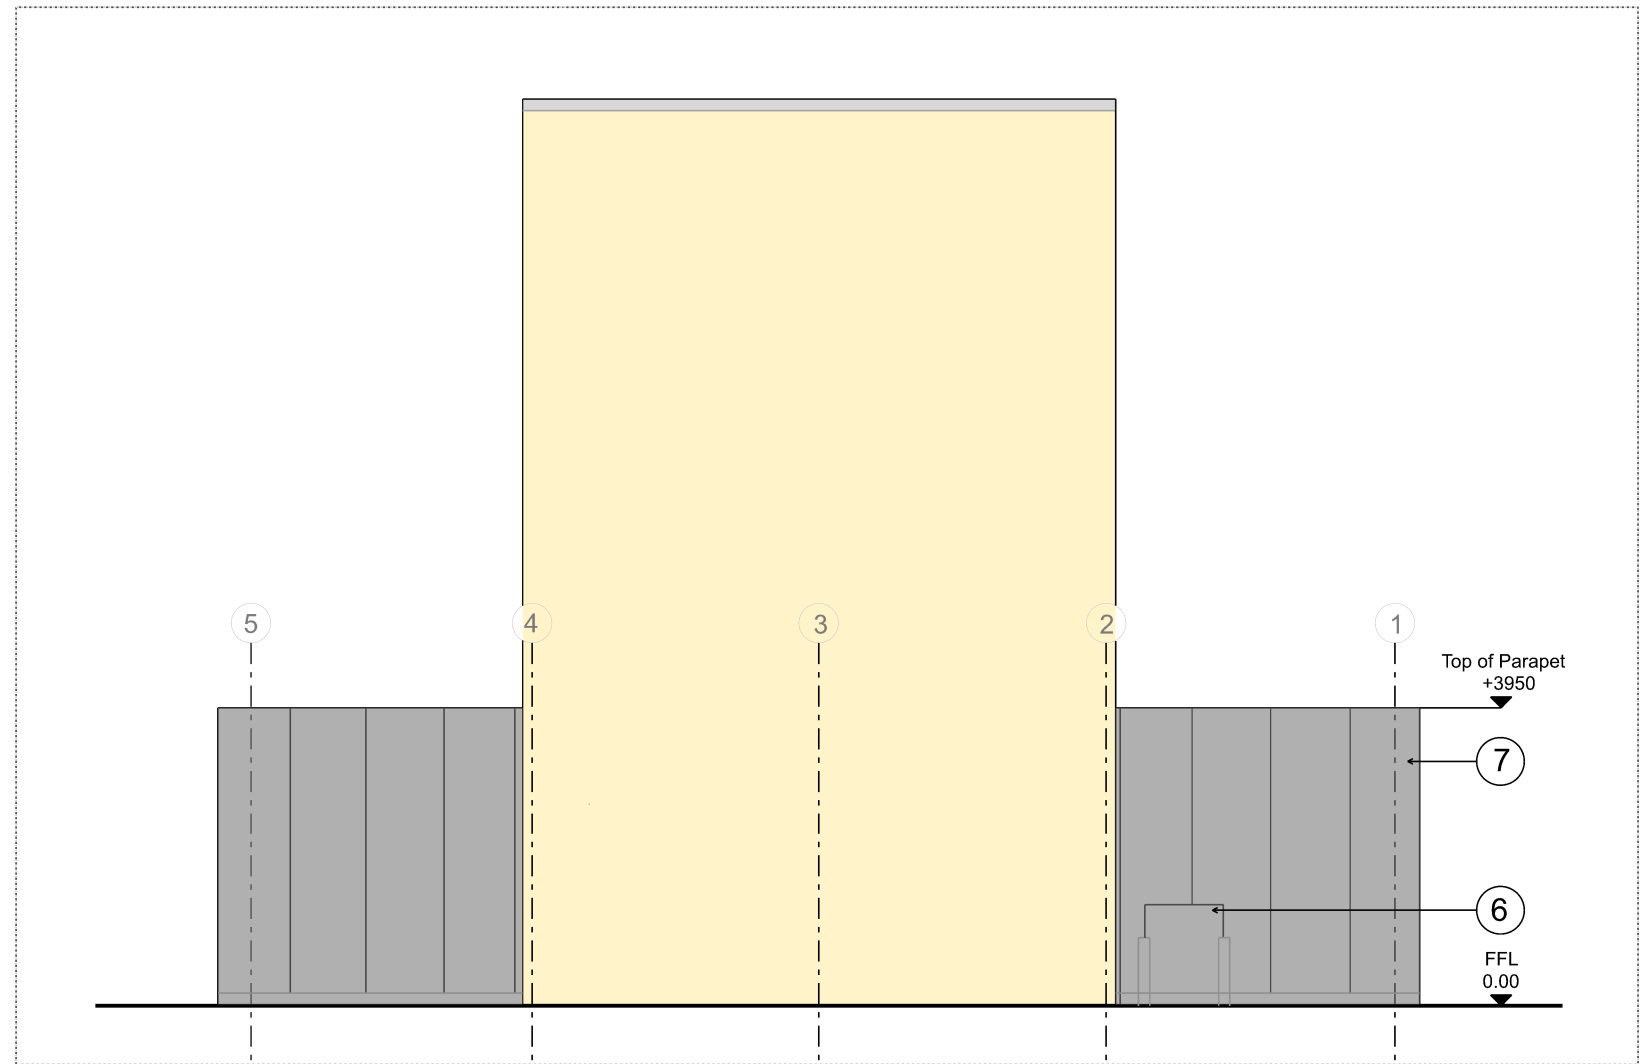

04 South Elevation
1:100 @ A2

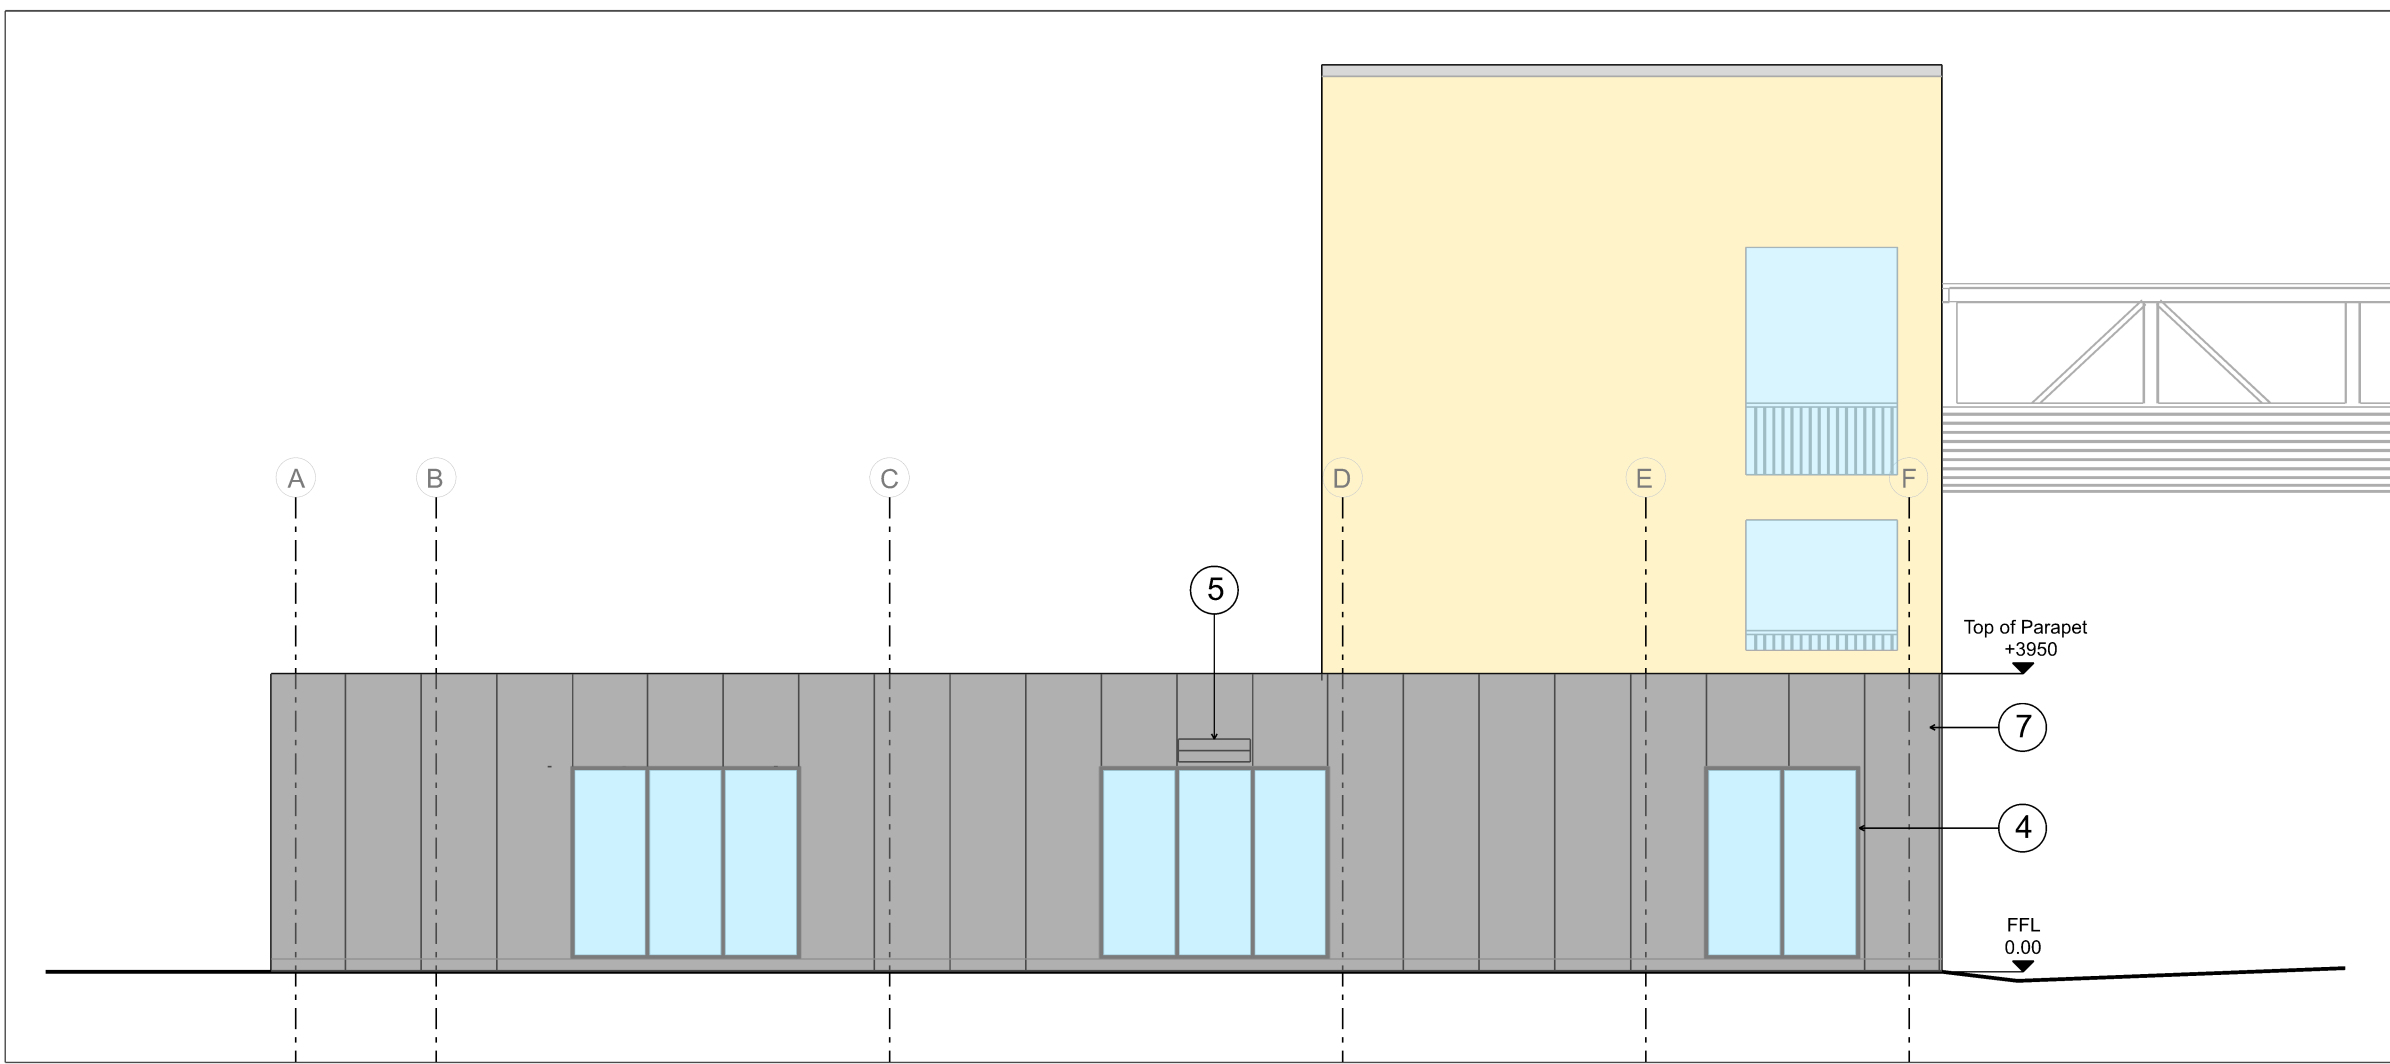

05 West Elevation
1:100 @ A2

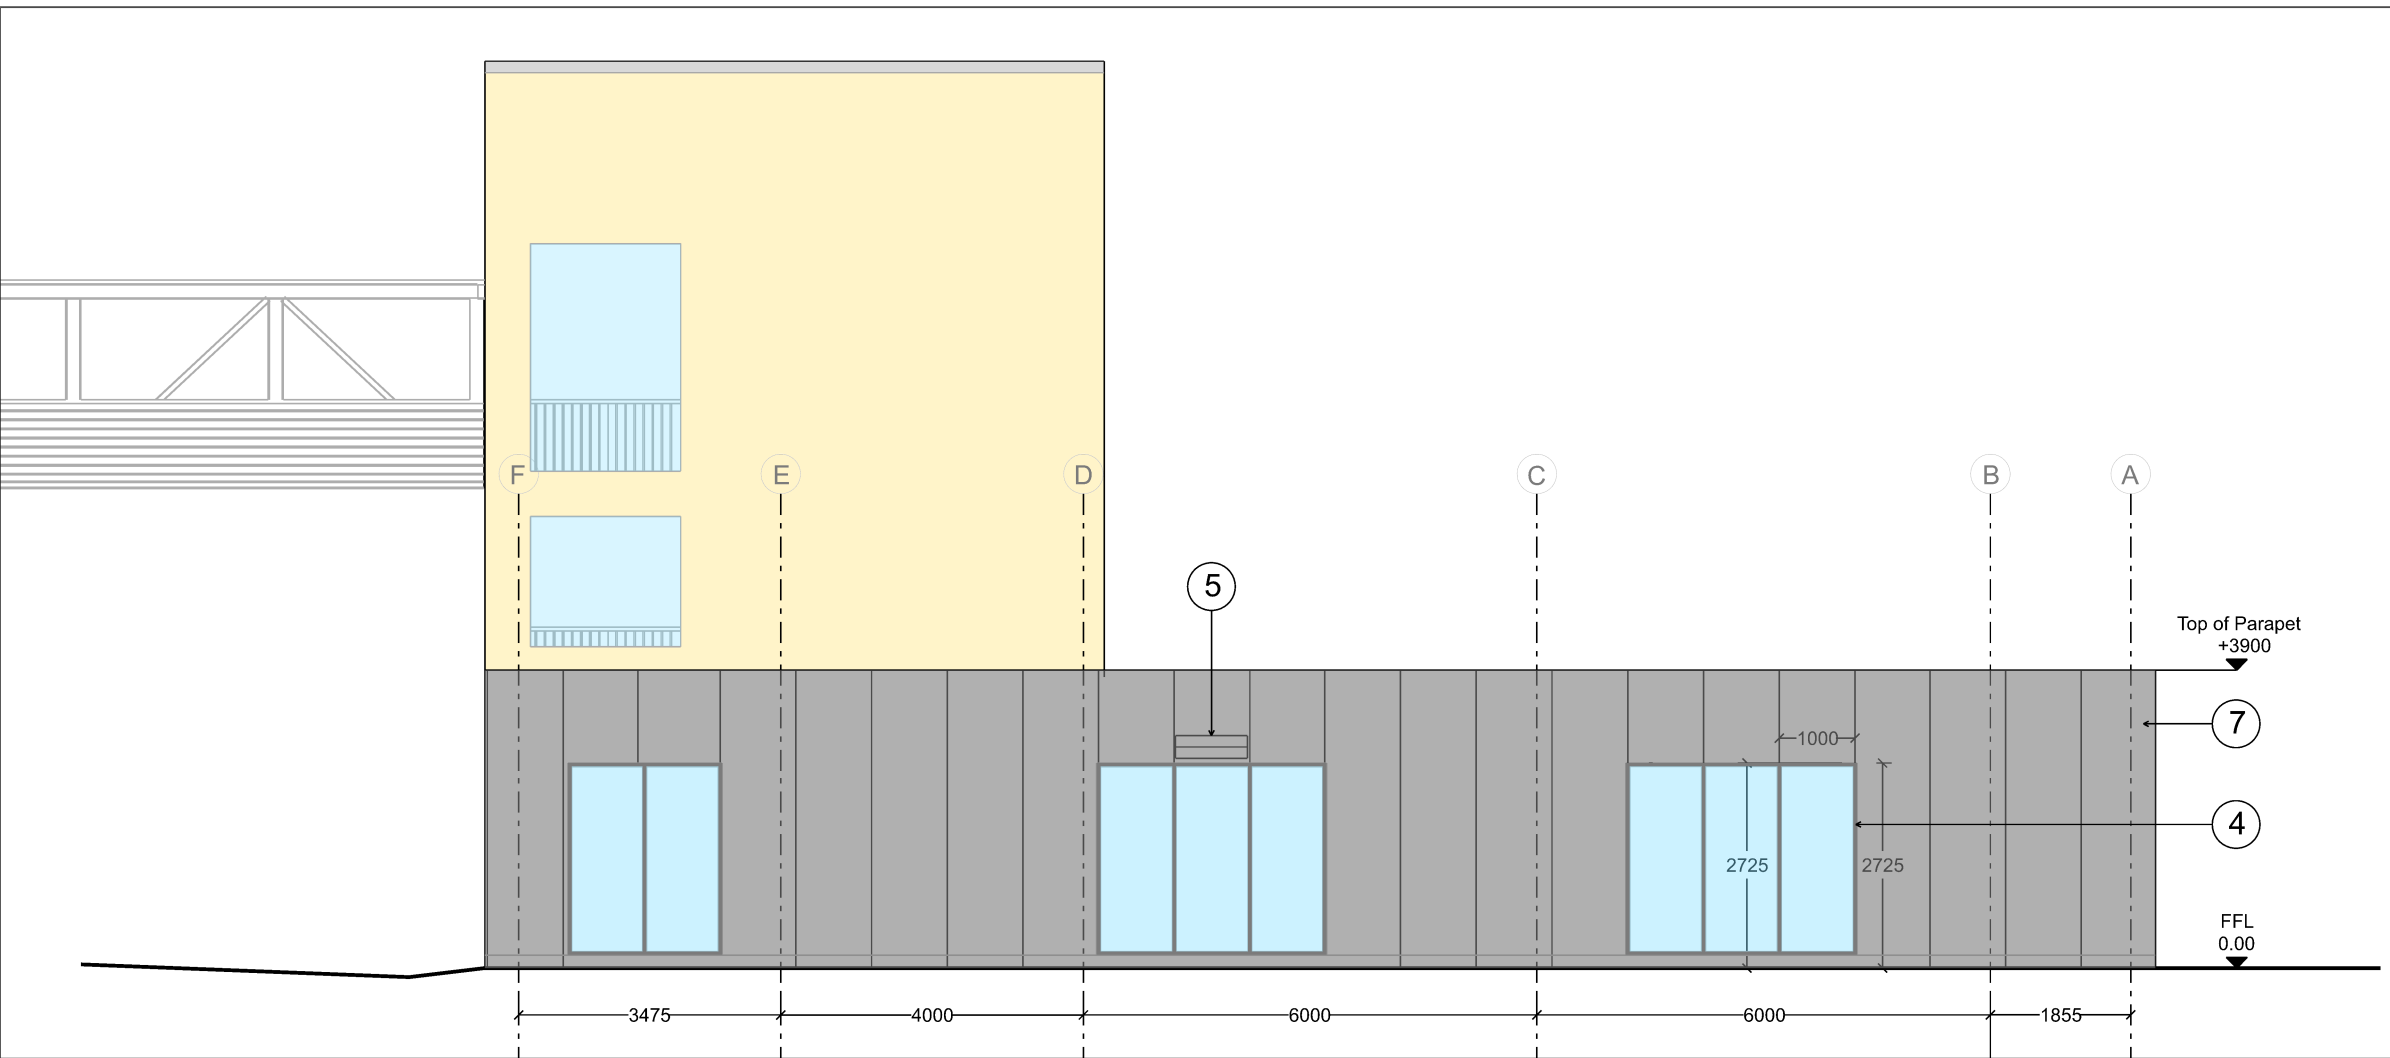

06 East Elevation
1:100 @ A2

- Notes
- 3 No. disabled parking bays relocated from the existing entrance area.
 - Reorganised Motorcycle bays including 10 No. relocated from the existing entrance area.
 - 4 No. displaced bays added to accommodative 3 No. disabled bays to the west of the proposed entrance building.
 - PPC curtain walling system (RAL 7016 Anthracite Grey).
 - PPC louvres (Colour to match Cladding)
 - Air conditioning Condenser unit with 2No. Stainless steel bollards.
 - Kingspan, Micorib insulated wall panel (Metallic Silver - RAL 9006).
 - Note: Overall parking numbers remain unchanged
 - 2 No. trees to front of Entrance building to be removed with 2 no. new trees replanted in a different location
 - Proposed Oak tree
 - Turf to be removed and area replanted with wild flower meadow plants
 - Existing 2 no. planters to be omitted and new flower bed to be created and sown with wild flower meadow plants

This drawing is copyright and owned by ESA Design Ltd., and is for use on this site only unless
contractually stated otherwise.

DO NOT SCALE this drawing printed or electronic version. Contractors must check all dimensions from
this drawing has been printed to the correct scale. The following records will not measure:

Notes

All other design team elements, where indicated, have been imported from the consultant's drawings and
reference should be made to the individual consultant's drawings for exact setting out, size and type of
component.

Discrepancies and/or omissions within this drawing, between it and information given elsewhere, must
be reported immediately to the architect for clarification before proceeding.

All works are to be carried out in accordance with the latest British Standards and Codes of Practice unless
specifically stated otherwise in the specification.

Responsibility for the reproduction of this drawing in paper form, or if based in electronic format, lies with
the recipient to check that all information has been replicated in full and is correct when compared to the
original paper or electronic design. Graphical representations of equipment on this drawing have been co-
ordinated, but are approximations only. Please refer to the Specifications and/or Details for actual sizes
and/or specific contractor construction information.

This original document is issued for the purpose indicated below and contains information of confidential
nature. Further copies and circulation will be strictly in accordance with the confidentiality agreement under
the contract. This original must be destroyed or returned to the contractor.

SAFETY, HEALTH AND ENVIRONMENTAL INFORMATION

Refer to the relevant Construction Design and Management (CDM) documentation where applicable.

It is assumed that all works on this drawing will be carried out by a competent contractor, working where
appropriate to an approved method statement.

P01	Updated Planning Issue	VJ/MAM	31/05/23
P00	Planning Issue	Am/NE/M	15/05/23
Rev	Description (By / Chkd / App'd)	Date	
Rev	Updated Planning Issue	VJ/MAM	31/05/23
Planning			
Classification			
Confidential			
Client			
AMAZON			

Project
CWL1 - Swansea

Drawing
Proposed Entrance Building - G.A
Layouts

Scale @ A0	Drawn	Checked	Approved
As Indicated	AM	NE	NE
Project No.	Date		
ED001188	15/05/23		
Drawing Identifier	Project	Drawn	Level
CWL1-ESA - ZZ - LL - DR - A - 1011	rev	P01	

esa

architect design team planning
8 First St,
Manchester, M15 4RP
info@esa-10.com
ESA Design Limited, Registered in England No. 03145848