


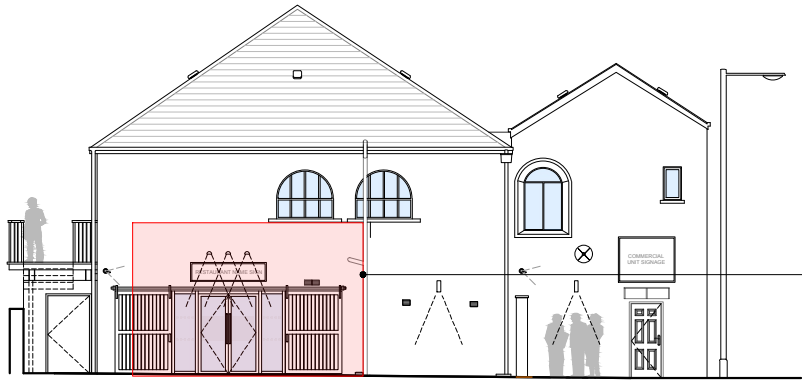

Design intent: When the building was occupied by the fire service, there was a large opening in the west elevation which enabled the fire engines to enter the building. When not in use, the opening would have been concealed by large timber screens which would have prevented the elements from entering into the interior and secured the perimeter.

The proposals to include sliding cart doors to the west elevation of the restaurant entrance is inspired by the previous building use and will aid security to this area when the building is not occupied.

Surface mounted multi-directional dome CCTV camera (Honeywell H4W4PER2 or similar).

Area highlighted in red indicates approximate opening within the west elevation created for the fire engines entry into the building. All material in this location is contemporary.

RESTAURANT NAME SIGN

Surface mounted UPVC signage with feature lighting over, colour black.

Black metal heavy duty rail and bracket hardware to support manually operated functionality of sliding timber doors.

Black aluminium framed manually operated double side-hung doors and side screens to main entrance of the restaurant. Doors to feature large double glazed panels to allow natural light to filter into the restaurant interior.

Manifestations to comply with building regulations requirements. Manifestation illustrated below are suggestive of the proposed locations with the glazed doors accommodated locations for restaurant logo

Black metal inset finger-pull to support operation of manual operation.

50mm thick timber framed, with horizontal mid rail and bracing to the rear, vertical boarded sliding timber screens. Vertical boarding to have a v-groove between each board. Manually operated with top hung sliding mechanism as noted elsewhere. Bottom face of the timber screens to be coordinated with the adjacent ground levels to ensure clearance.

1
302
Proposed Restaurant Entrance: West Elevation
1:20

700

1600

700

1500

3000



Project: Internal & External Alterations to Moose Hall, Neath
Client: Mr & Mrs Hill
Address: Moose Hall, Castle Street, Neath, Neath Port Talbot, SA11 3LU

Drawing Title: Details: Restaurant Entrance as Proposed
Project No: 21/1011
Drawing No: 302
Revision: B
Scale: 1:20 at A3
Status: Planning

