


WOODEN PANNER
PINE
NATURAL

RIDGE TILES
CONCRETE
BLACK

RESIN BONDED
CRUSHED LIMESTONE
ROOF TILES

BLACK UPVC
GUTTERING

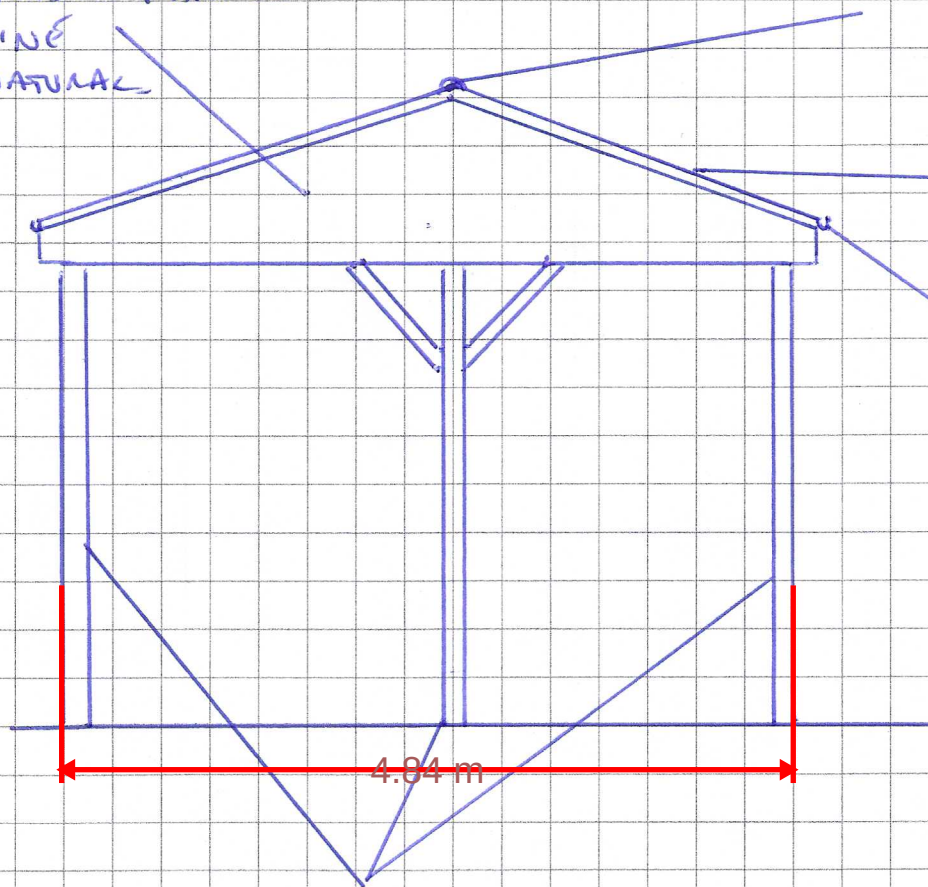

WOODEN PILLARS
SITKA PRESSURE TREATED
NATURAL COLOUR

DRAWING TITLE: REAR ELEVATION - CAR PORT
~~REAR ELEVATION~~

DRAWING NO. 4

SCALE 1:50 A4

SITE ADDRESS: 9 BEECHWOOD AVENUE, NORTH, SA11 3T