


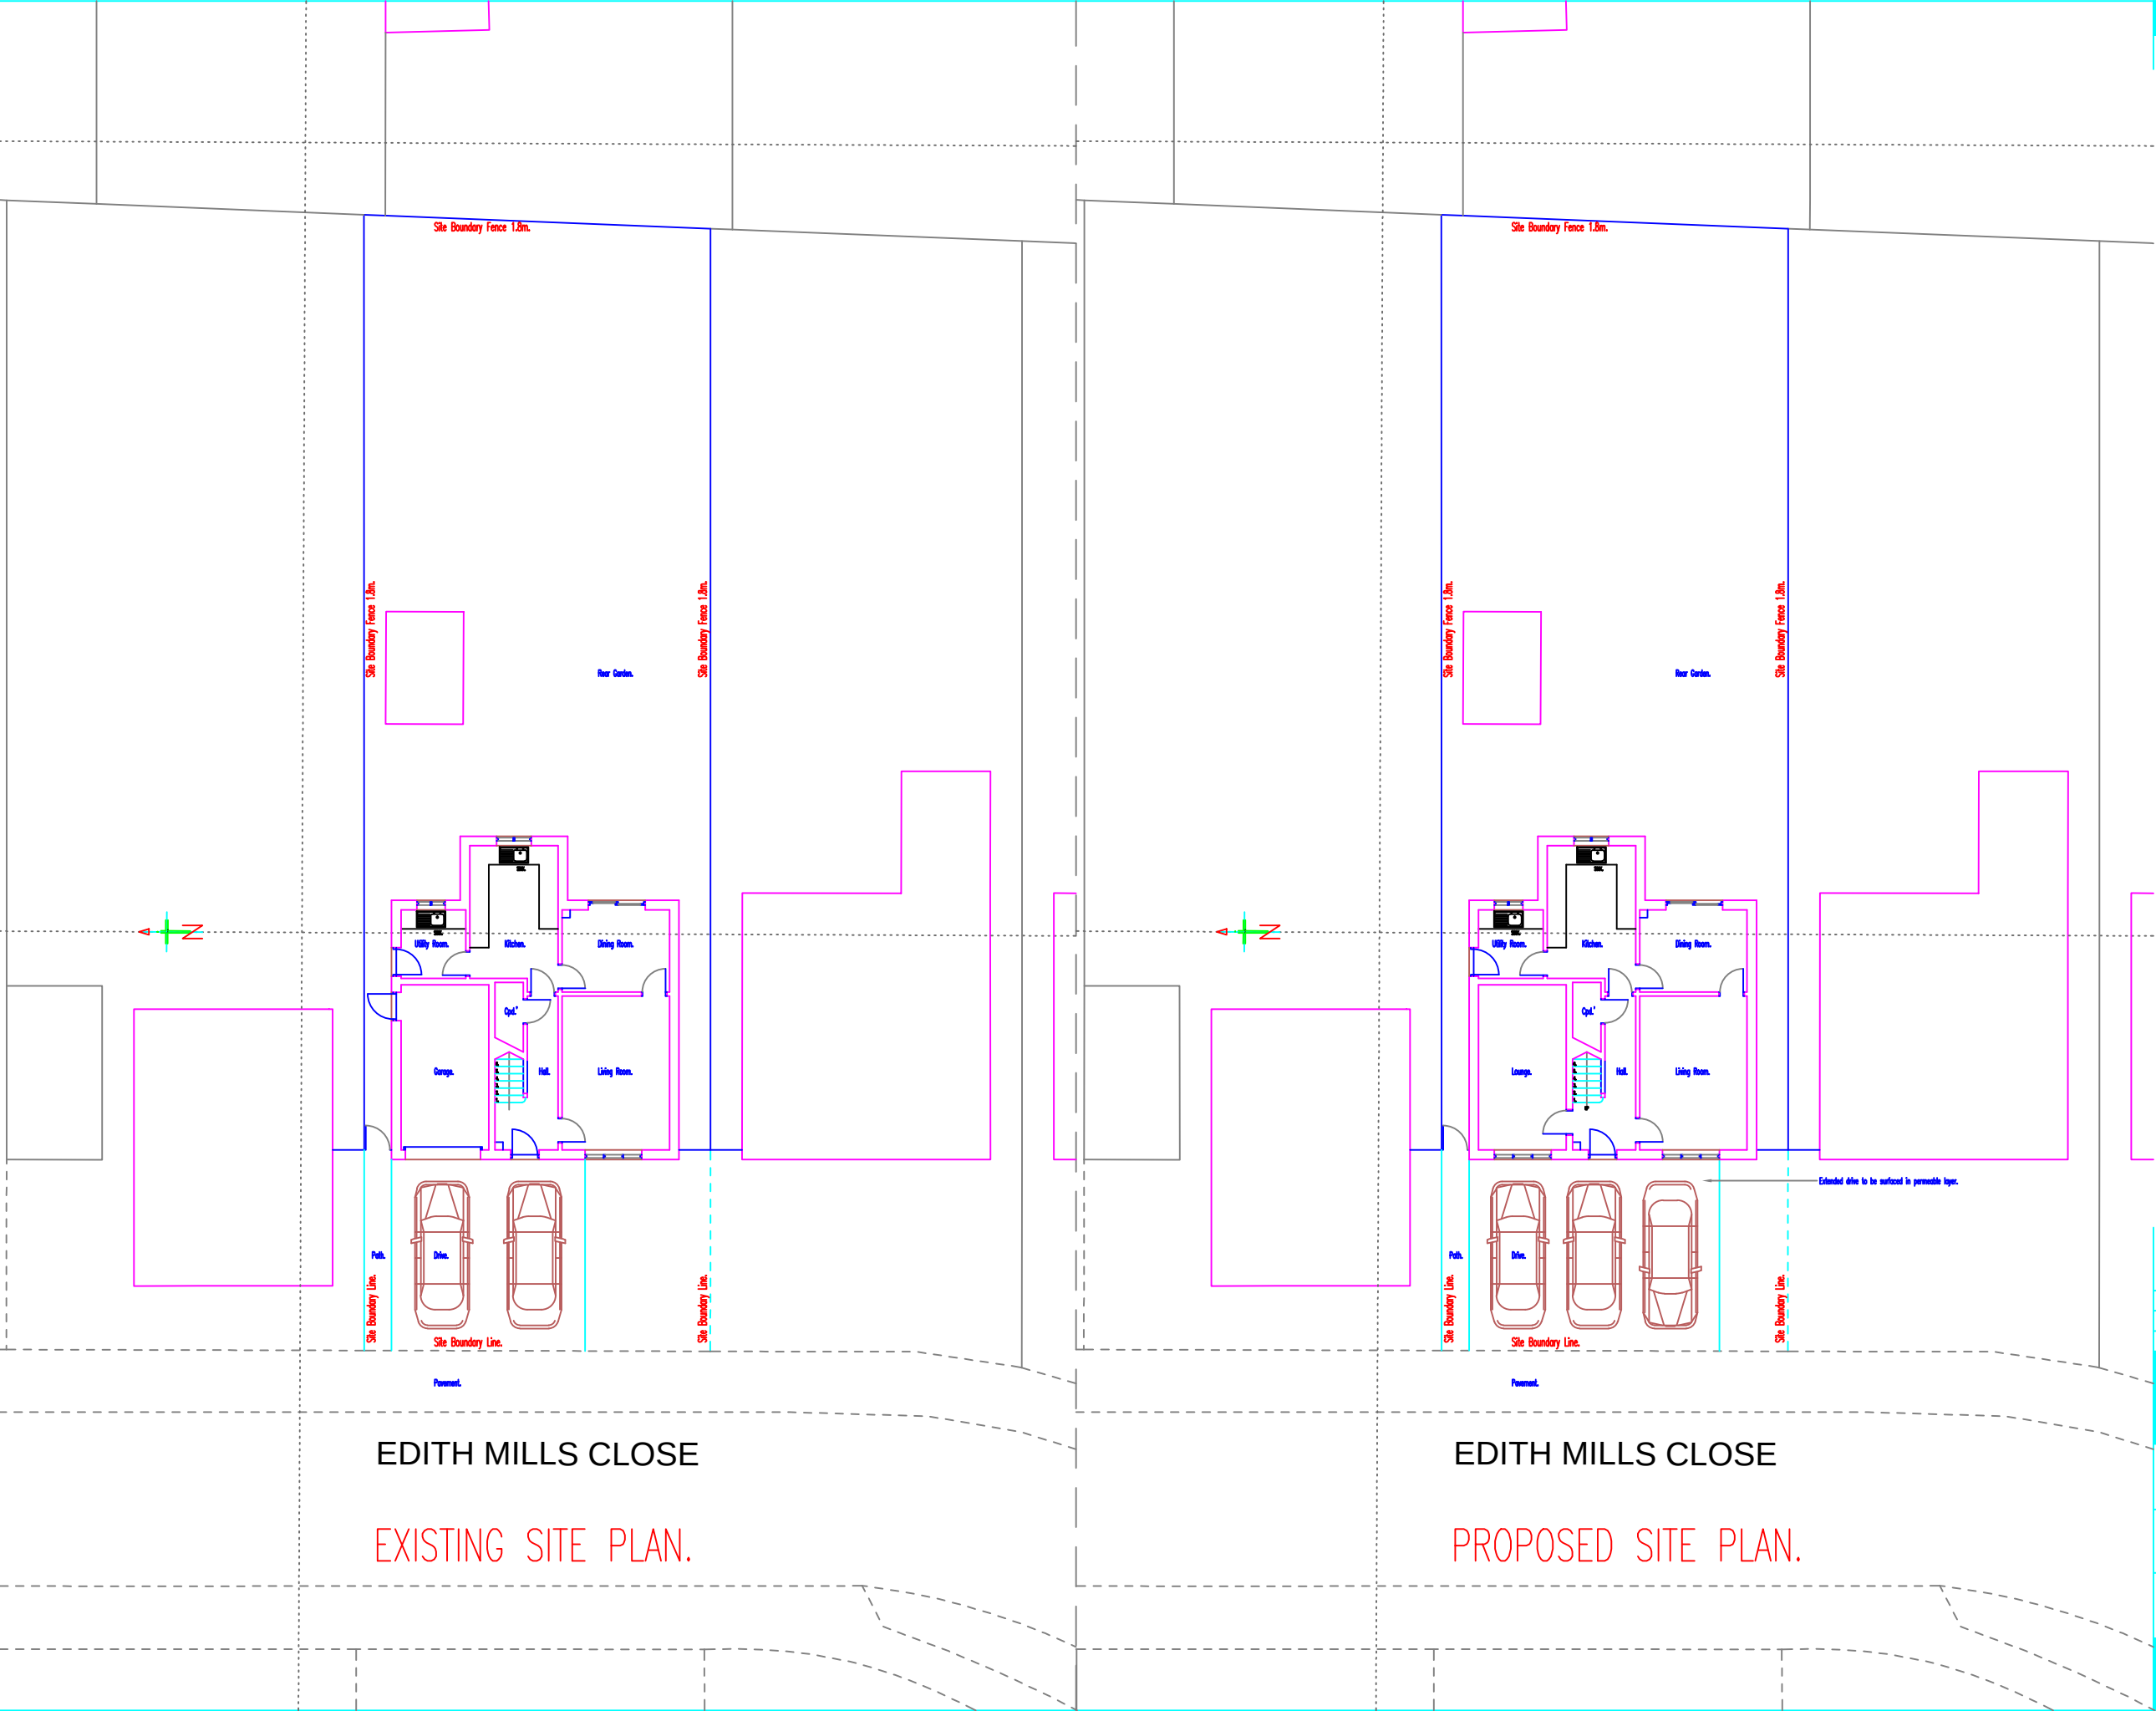

NOTES.

1.

Only figured dimensions to be used. Do not scale from this drawing.

REVISIONS.

GILLIES, HENNING & ASSOCIATES.

ARCHITECTURAL

55 GOWNS GRANGE ROAD • BRITON FERRY • NEATH • SA11 2JL

TELEPHONE: 01432 770319 • MOBILE: 07851 781179 • E-MAIL: gownsarch@aol.com

Project Title:

PROPOSED GARAGE CONVERSION AND AMENDED PARKING LAYOUT AT, 10 EDITH MILLS CLOSE, BRITON FERRY, NEATH, SA11 2JL.

Client:

Mr. James Owen Clark.

Drawing Title:

EXISTING and PROPOSED SITE PLANS.

Project Ref.:	Drawing No.:
01/EDITHMILLS	02.
Date:	Revision:
June 2023.	1:200