



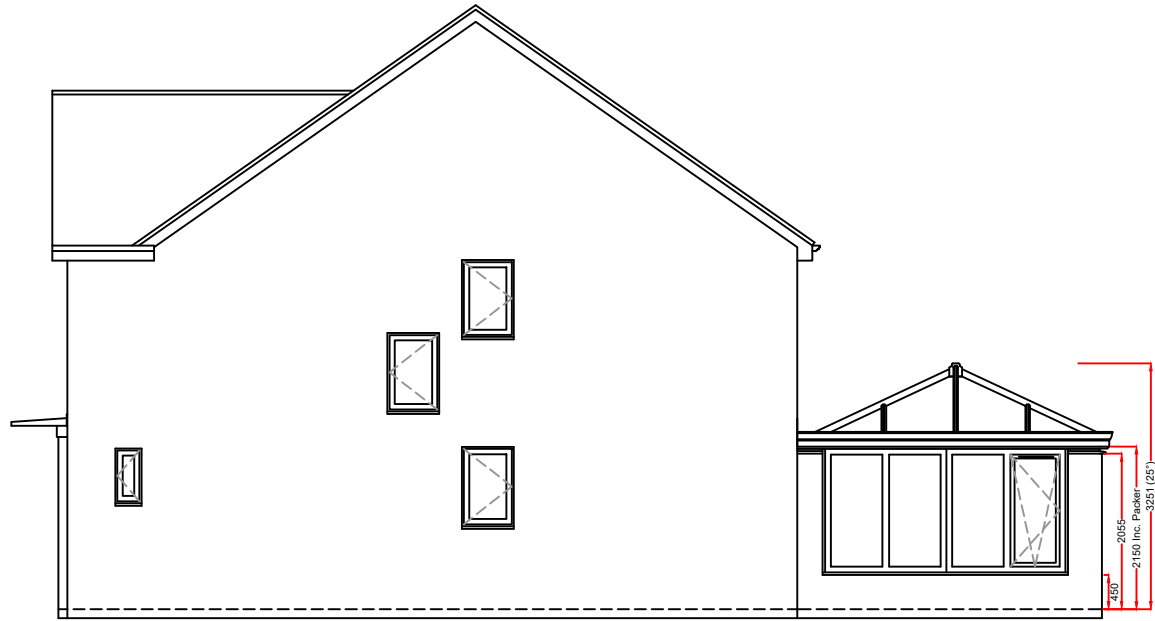



LEFT HAND SIDE ELEVATION



REAR ELEVATION

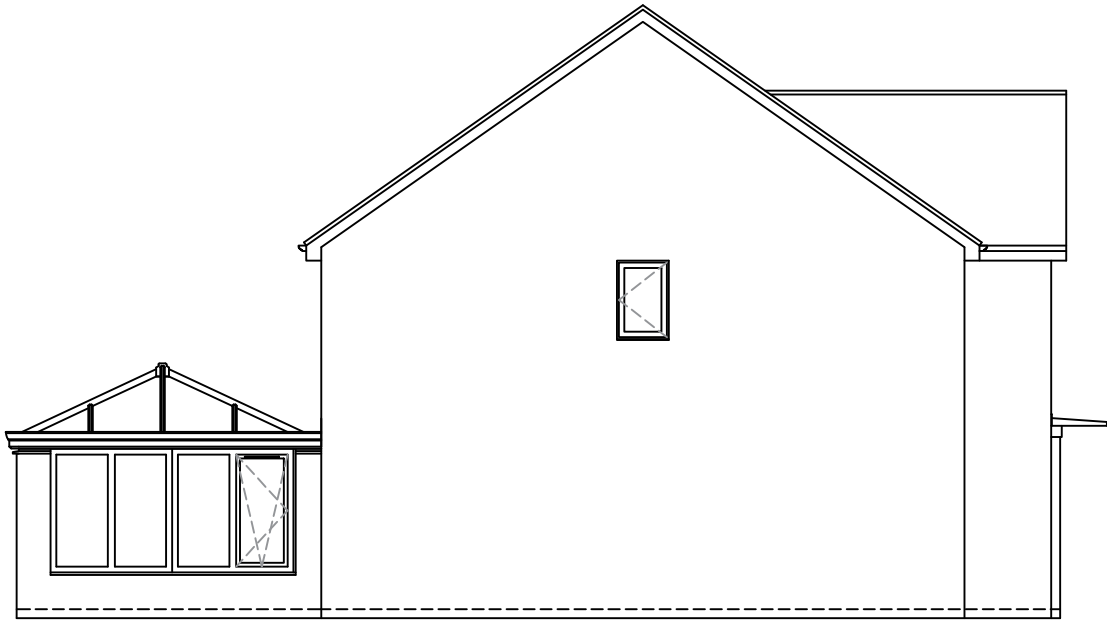

RIGHT HAND SIDE ELEVATION

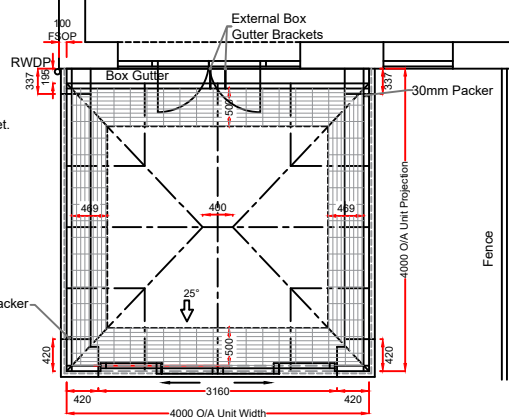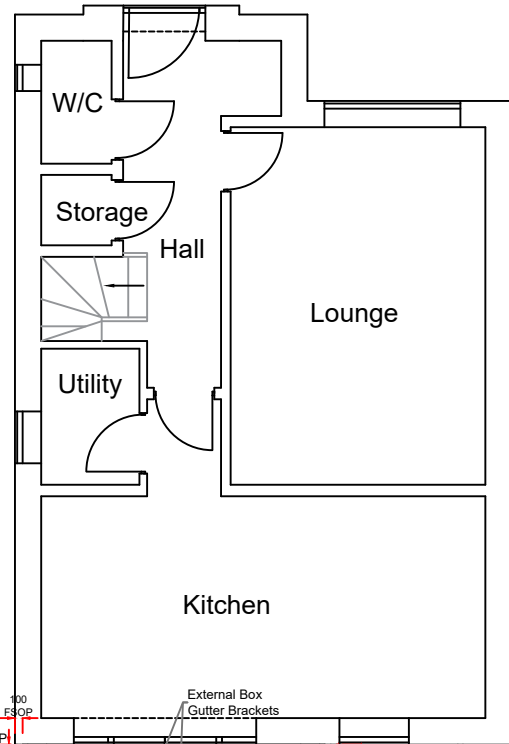

Internal Pelmet.

Notes:
Any drawings or plans depicted make no allowance for the provision of any tie bars within the roof of the proposed Living space. This can only be determined once the roof is put into manufacture.
Existing physical barrier to remain.
These drawings are the property of Anglian Home Improvements and must not be used, distributed, loaned or copied without the express permission of Anglian Home Improvements.
All dimensions are in millimetres (mm) unless noted otherwise.
Do not use for base laying purposes.
Produced on A3 paper

Product Specification:
Roof:
Roof Type: Aluminium Rafter with PVCu Capping
Roof Glazing: Solaroof Glass
Obscure Glass: N/A
Roof external colour: Anthracite Grey
Roof Internal colour: WHITE
Frames/Doors:
Frame type: High Impact PVCu Mainframe
External Colour : Anthracite Grey
Internal Colour : WHITE

Rev.	Date	Description	Initials
Anglian Home Improvements Telephone: 0800 093 3015			
Drawing title: Proposed Plan and Elevations			
Contract No. : 900/12347		Page 2 of 2	
Proposed: PVCu Conservatory At: 17 HOOPER WAY TONNA NEATH, WEST GLAMORGAN SA11 3FB			
Drawers initials: PN		Scale : 1:100	Date: 1805/23