



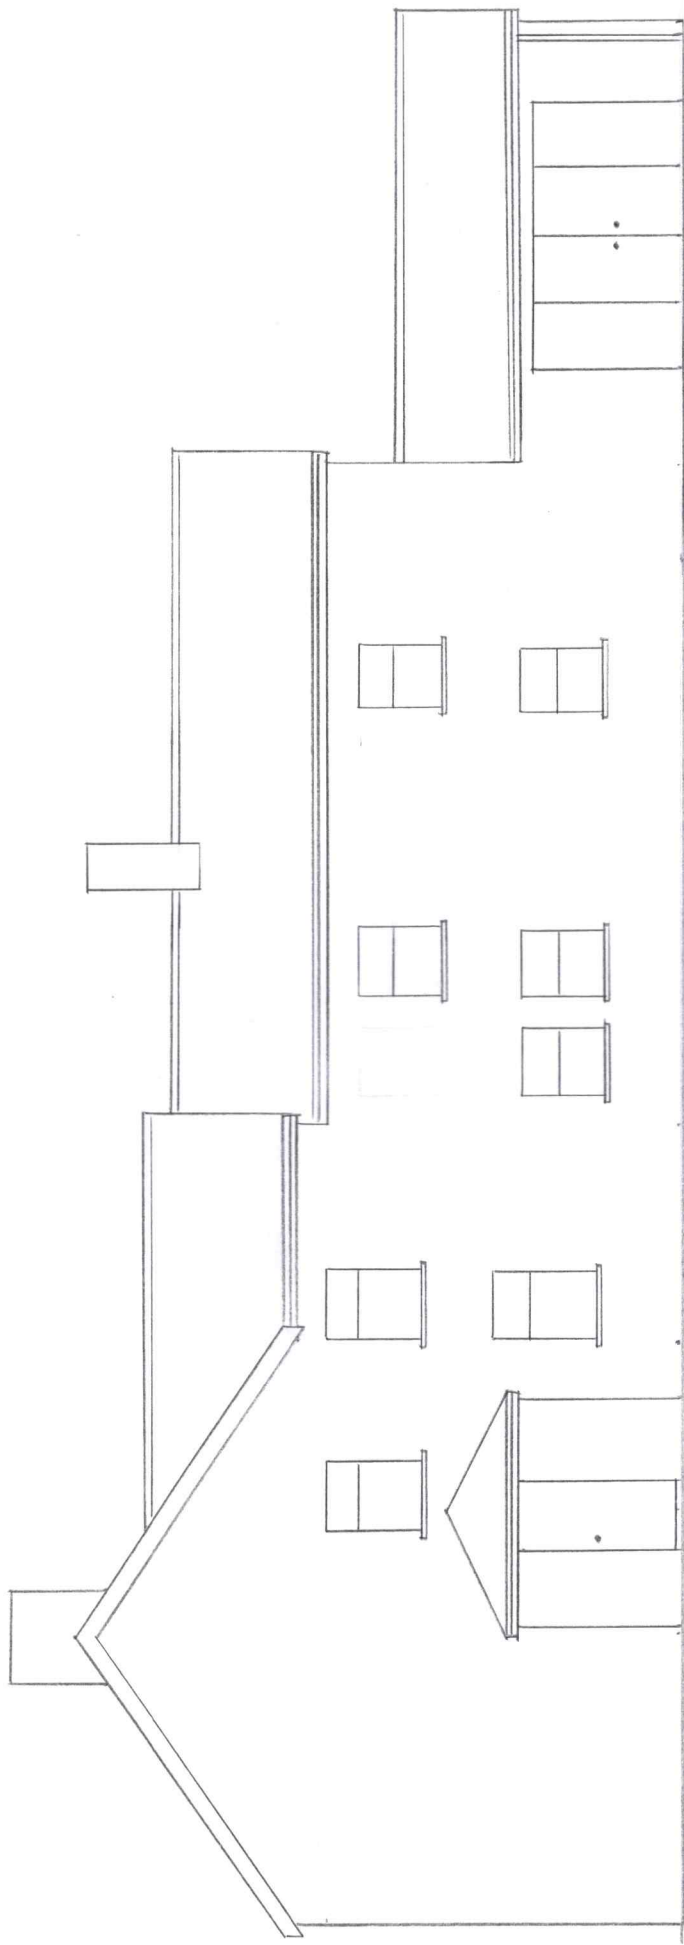

FRONT ELEVATION

EXISTING

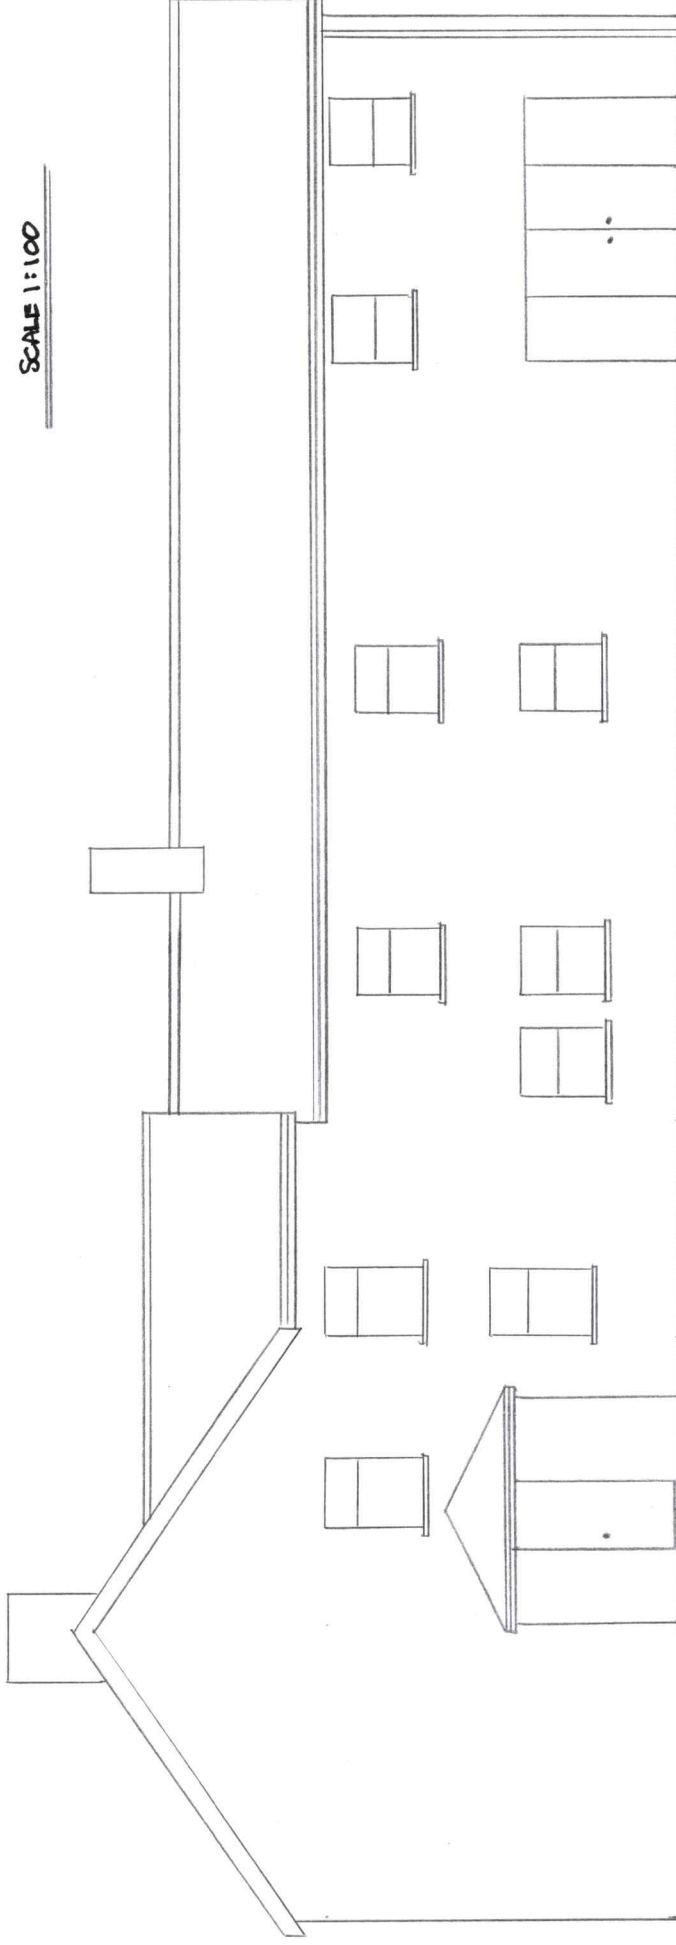

FRONT ELEVATION

PROPOSED

SCALE 1:100