



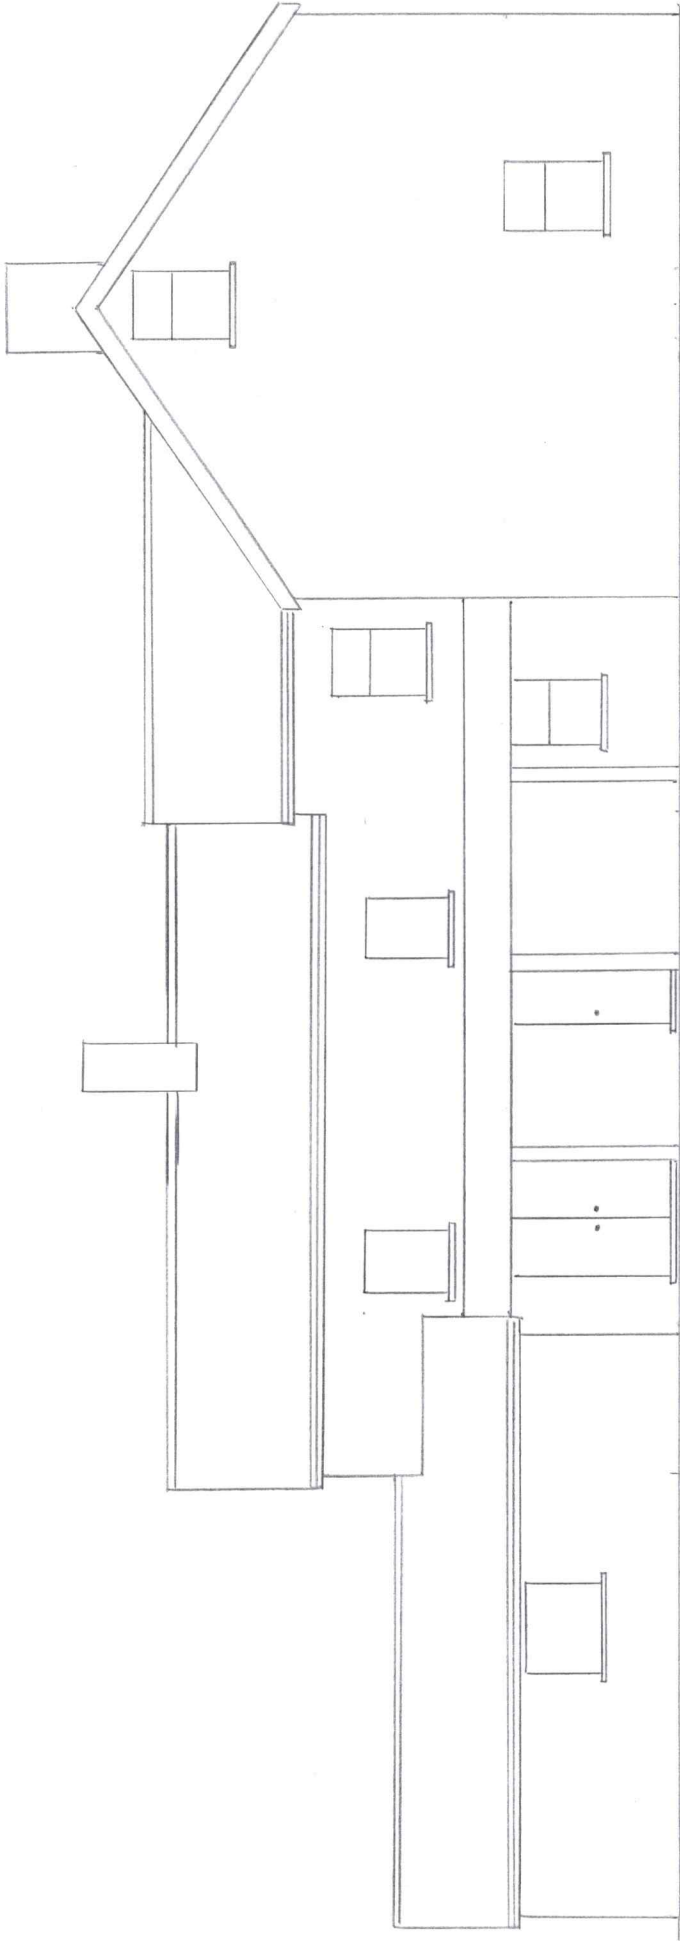

REAR ELEVATION

EXISTING

SCALE 1:100

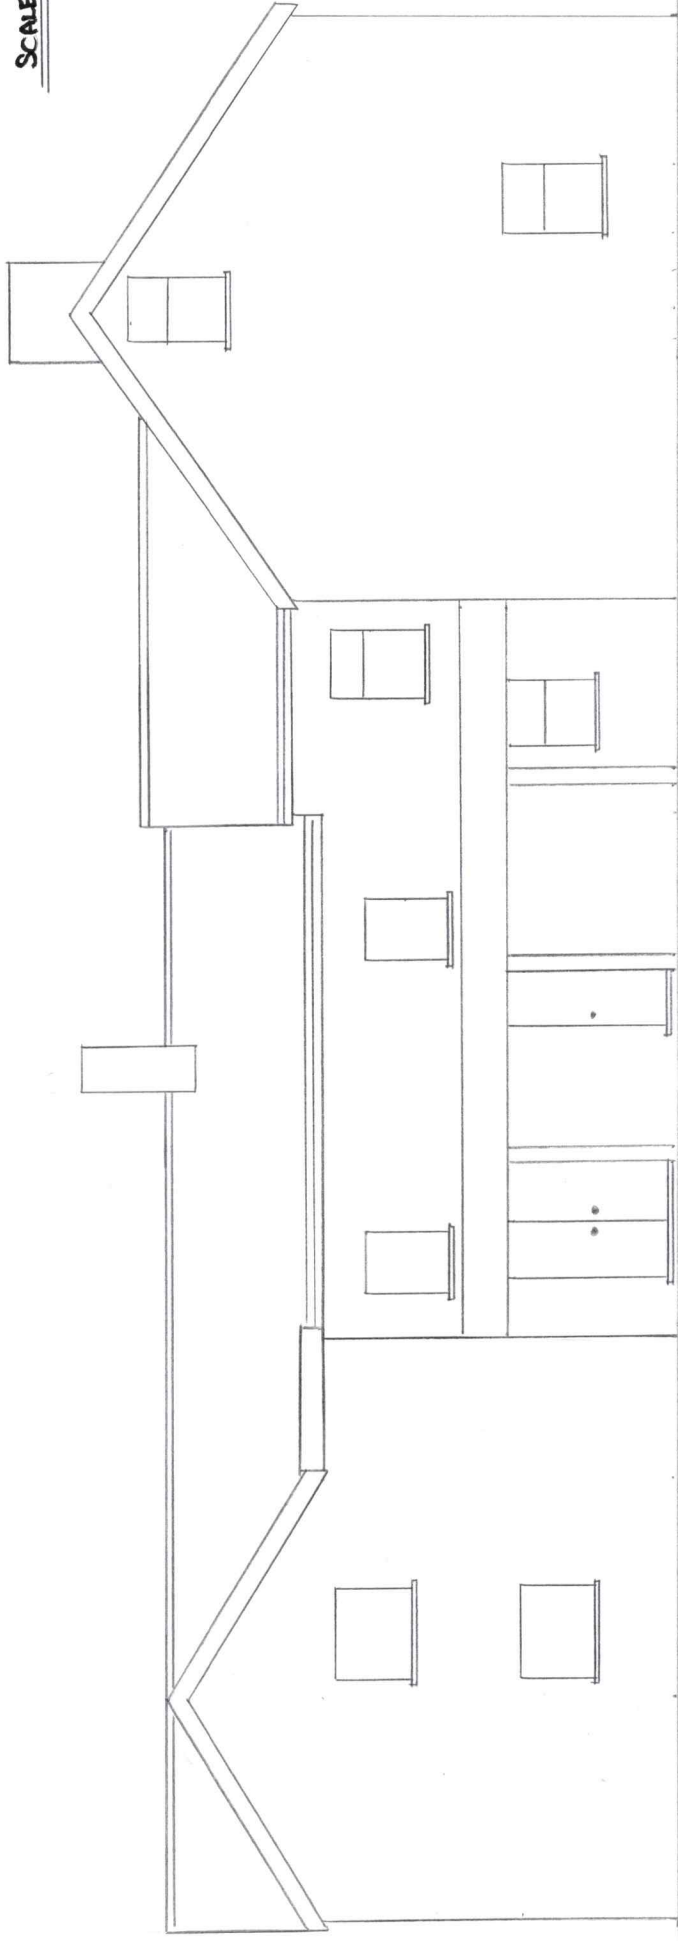

REAR ELEVATION

PROPOSED