


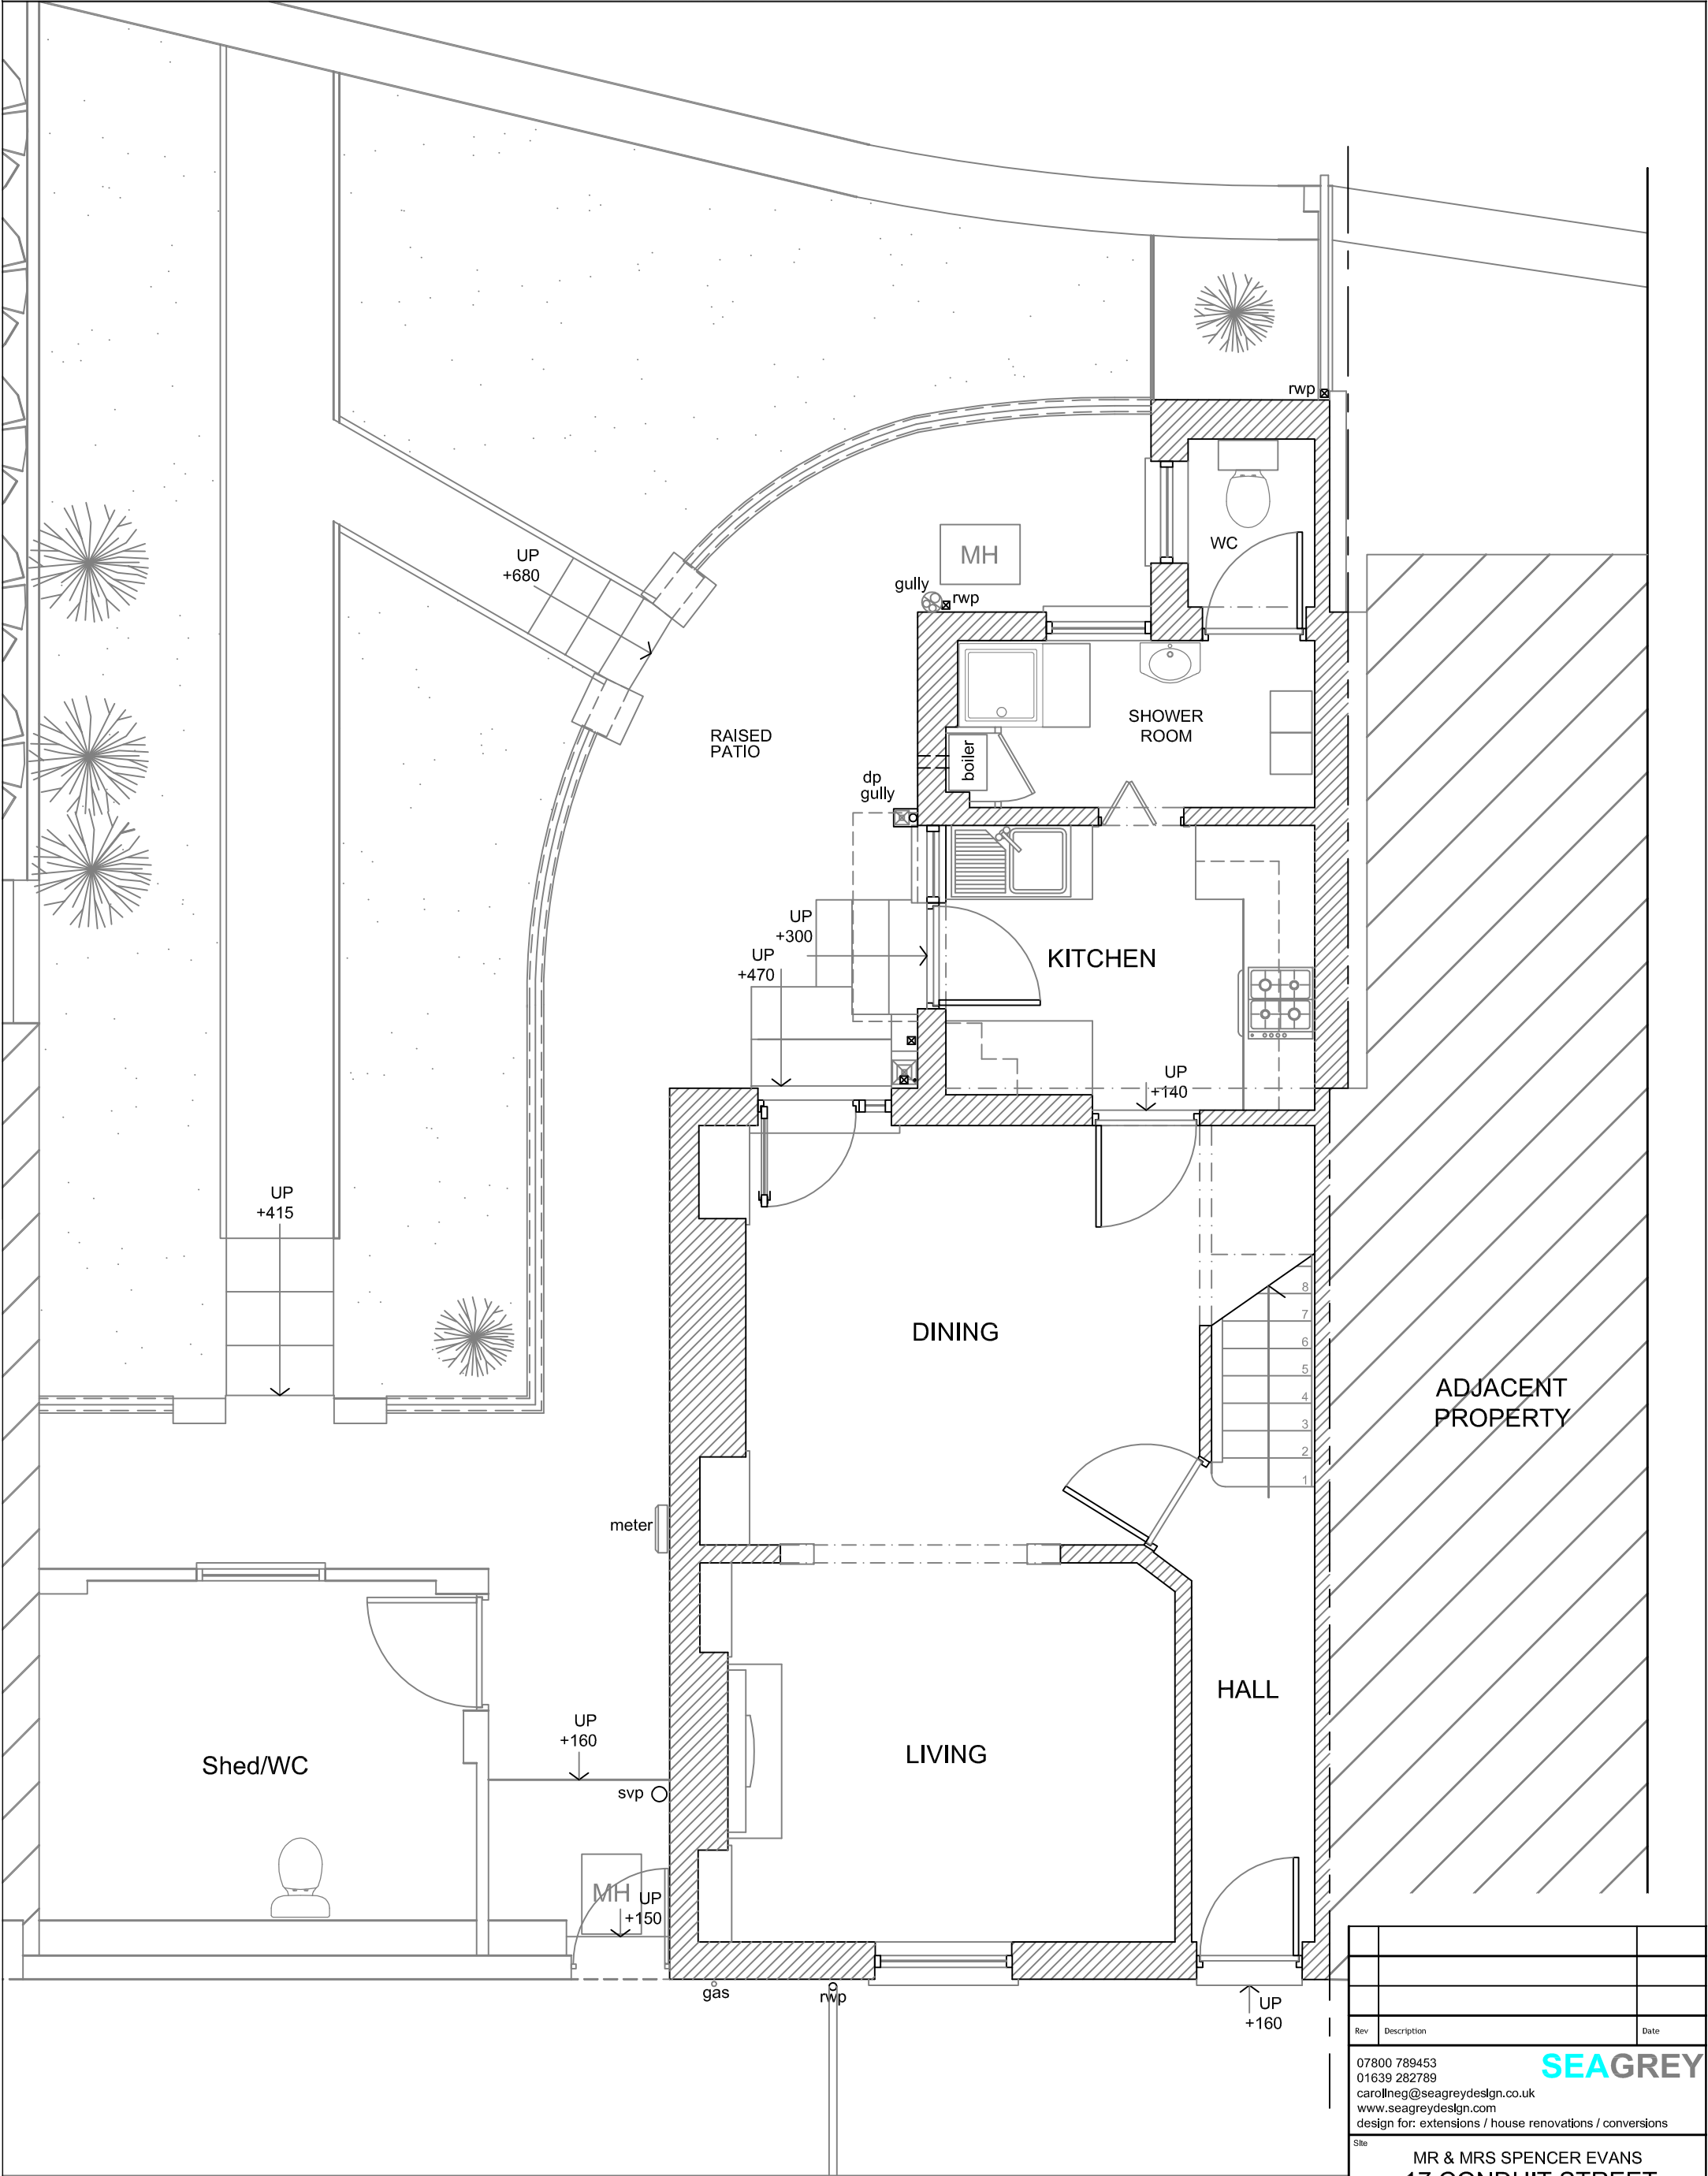

EXISTING GROUND FLOOR PLAN

Rev	Description	Date
07800 789453 01639 282789 carolineg@seagreydesign.co.uk www.seagreydesign.com design for: extensions / house renovations / conversions		
Site		
MR & MRS SPENCER EVANS 17 CONDUIT STREET TAIBACH, PORT TALBOT SA13 2TT		
Dwg Title		
EXISTING BUILDING GROUND FLOOR PLAN GENERAL ARRANGEMENT		
Drawn By:		Date:
CLG		16/05/2023
Scale:		Dwg No:
1:50 @ A3P		23-433P/102
REV		