


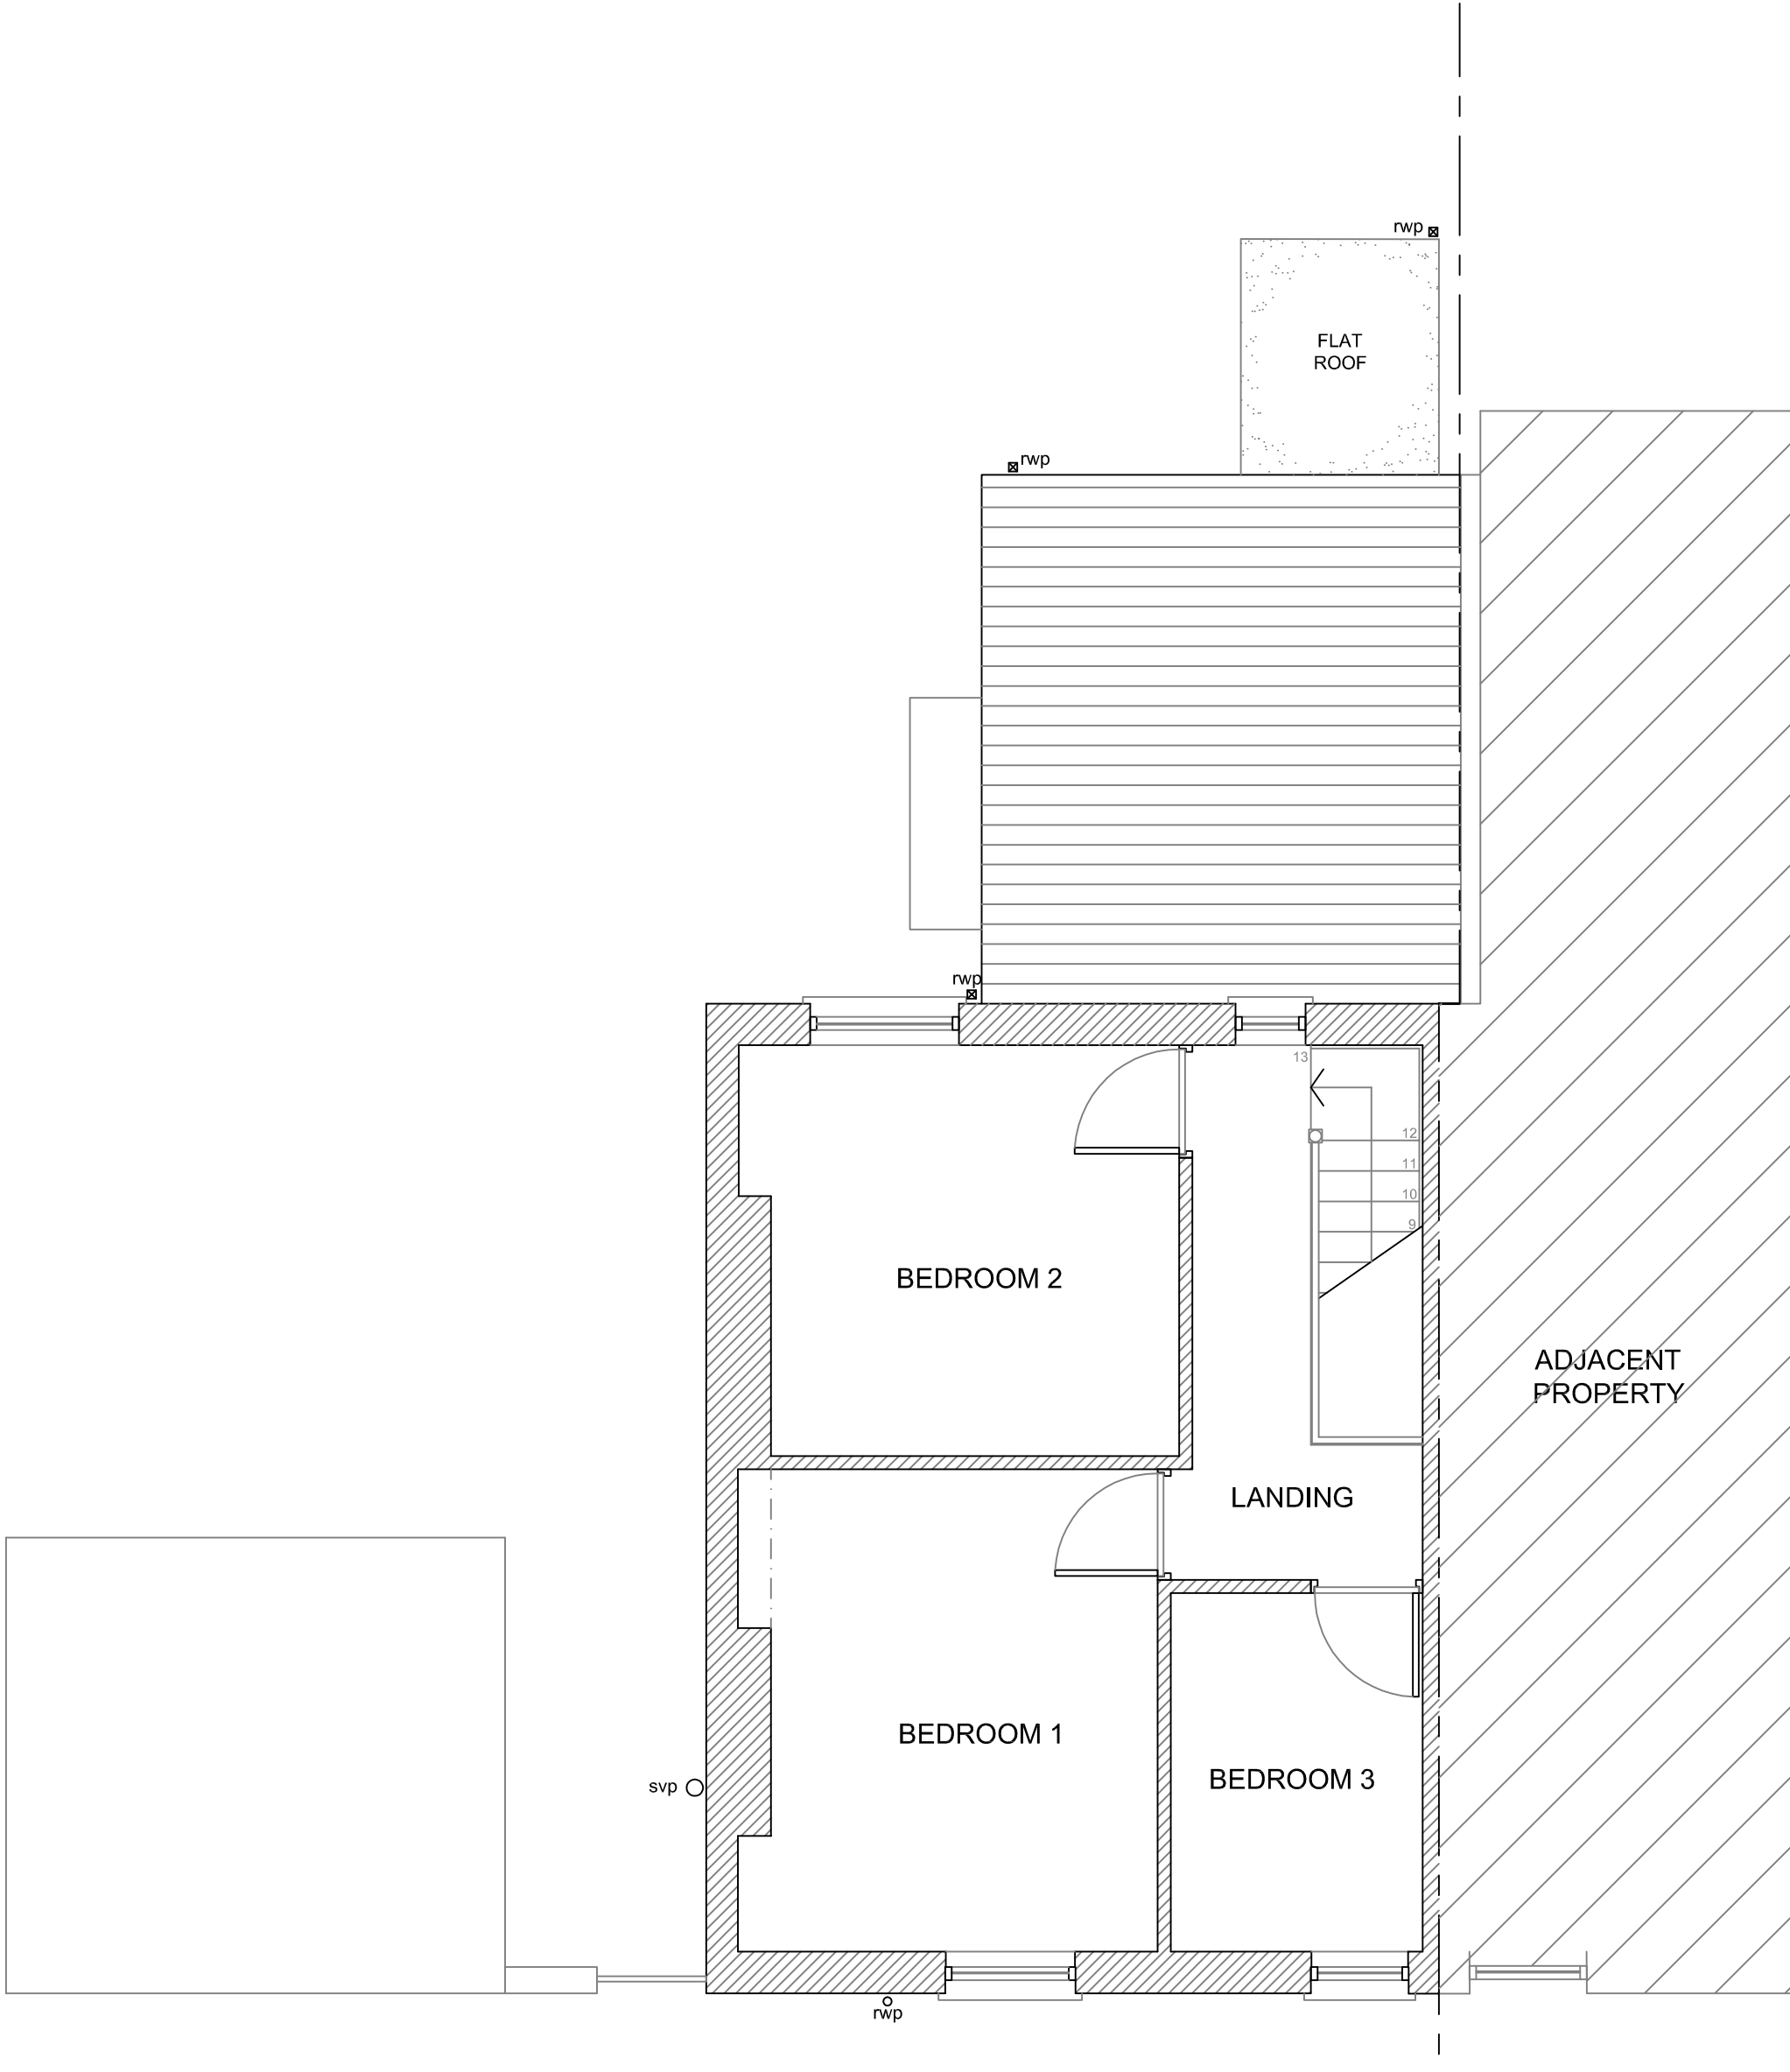

EXISTING FIRST FLOOR PLAN

Rev	Description	Date
07800 789453 01639 282789 carolineg@seagreydesign.co.uk www.seagreydesign.com design for: extensions / house renovations / conversions		
Site MR & MRS SPENCER EVANS 17 CONDUIT STREET TAIBACH, PORT TALBOT SA13 2TT		
Dwg Title EXISTING BUILDING FIRST FLOOR PLAN GENERAL ARRANGEMENT		
Drawn By:	CLG	Date: 16/05/2023
Scale:	1:50 @ A3P	Dwg No: 23-433P/103
REV		