


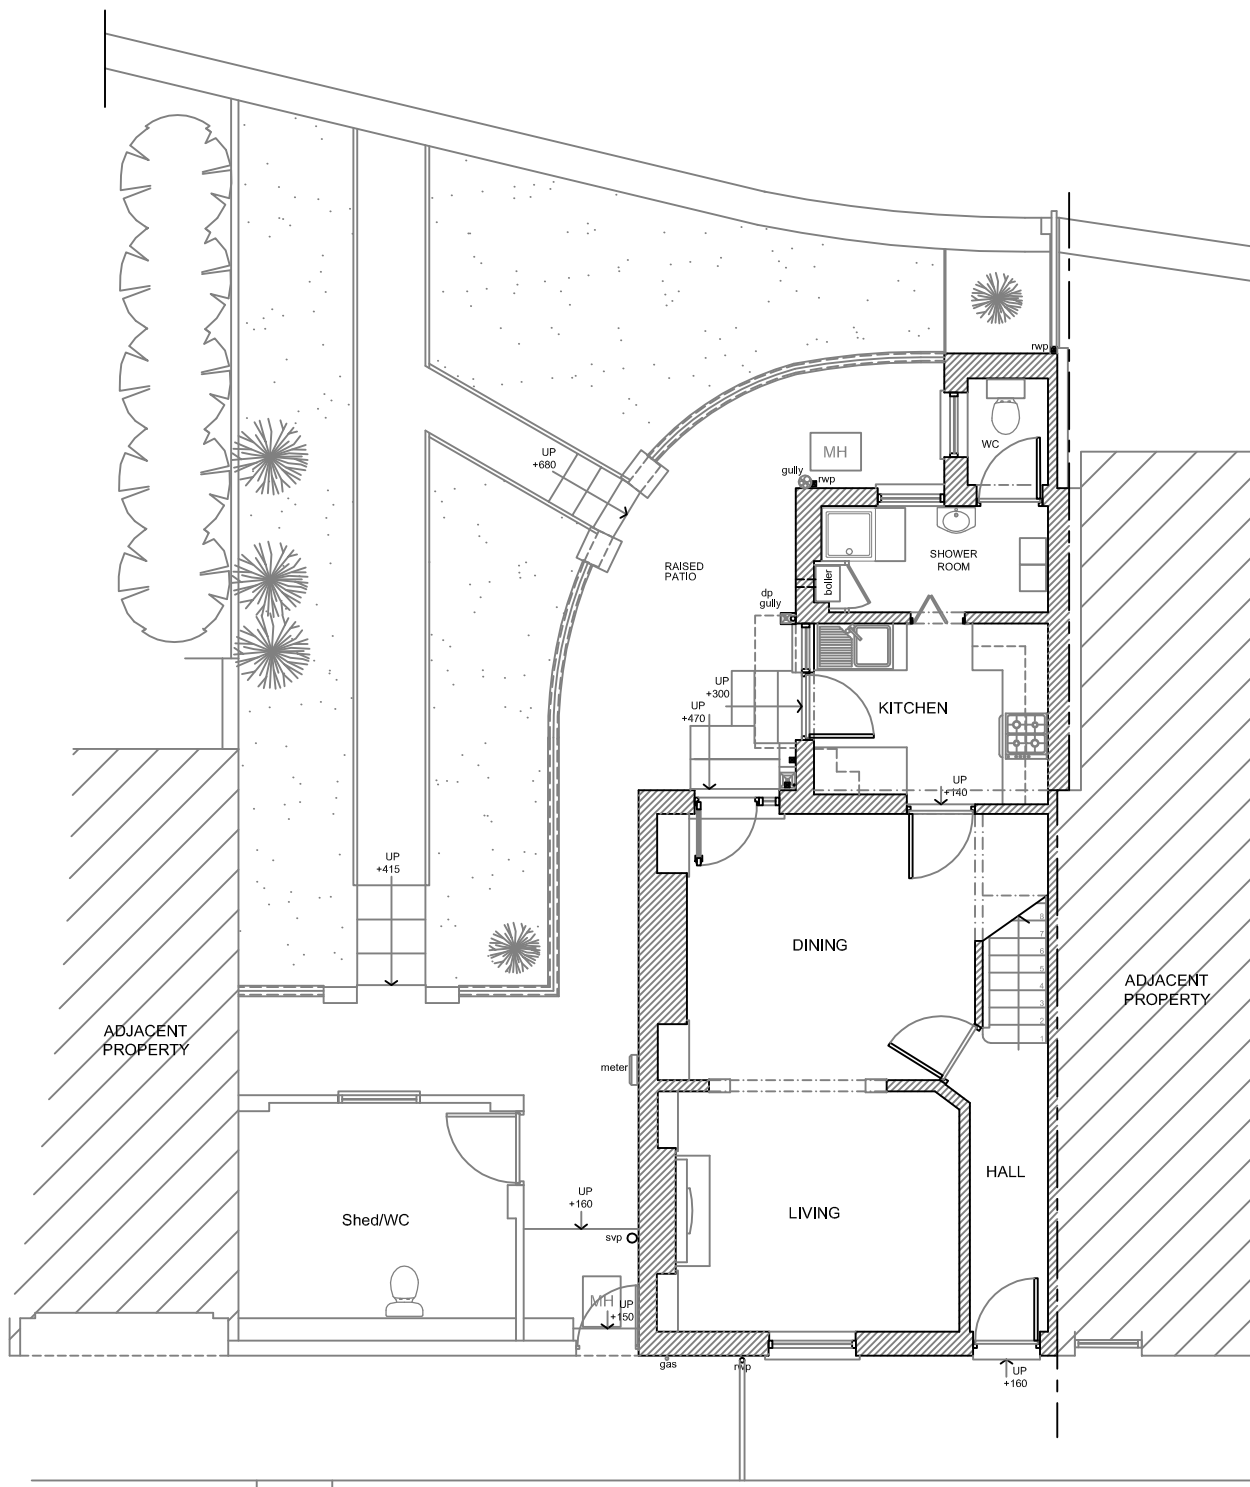

EXISTING GROUND FLOOR PLAN

Rev	Description	Date
07800 789453 01639 282789 carolineg@seagreydesign.co.uk www.seagreydesign.com design for: extensions / house renovations / conversions		
Site	MR & MRS SPENCER EVANS 17 CONDUIT STREET TAIBACH, PORT TALBOT SA13 2TT	
Dwg Title	EXISTING BUILDING SITE PLAN GENERAL ARRANGEMENT	
Drawn By:	CLG	Date: 16/05/2023
Scale:	1:100 @ A3P	Dwg No: 23-433P/101
REV		