


Superseded

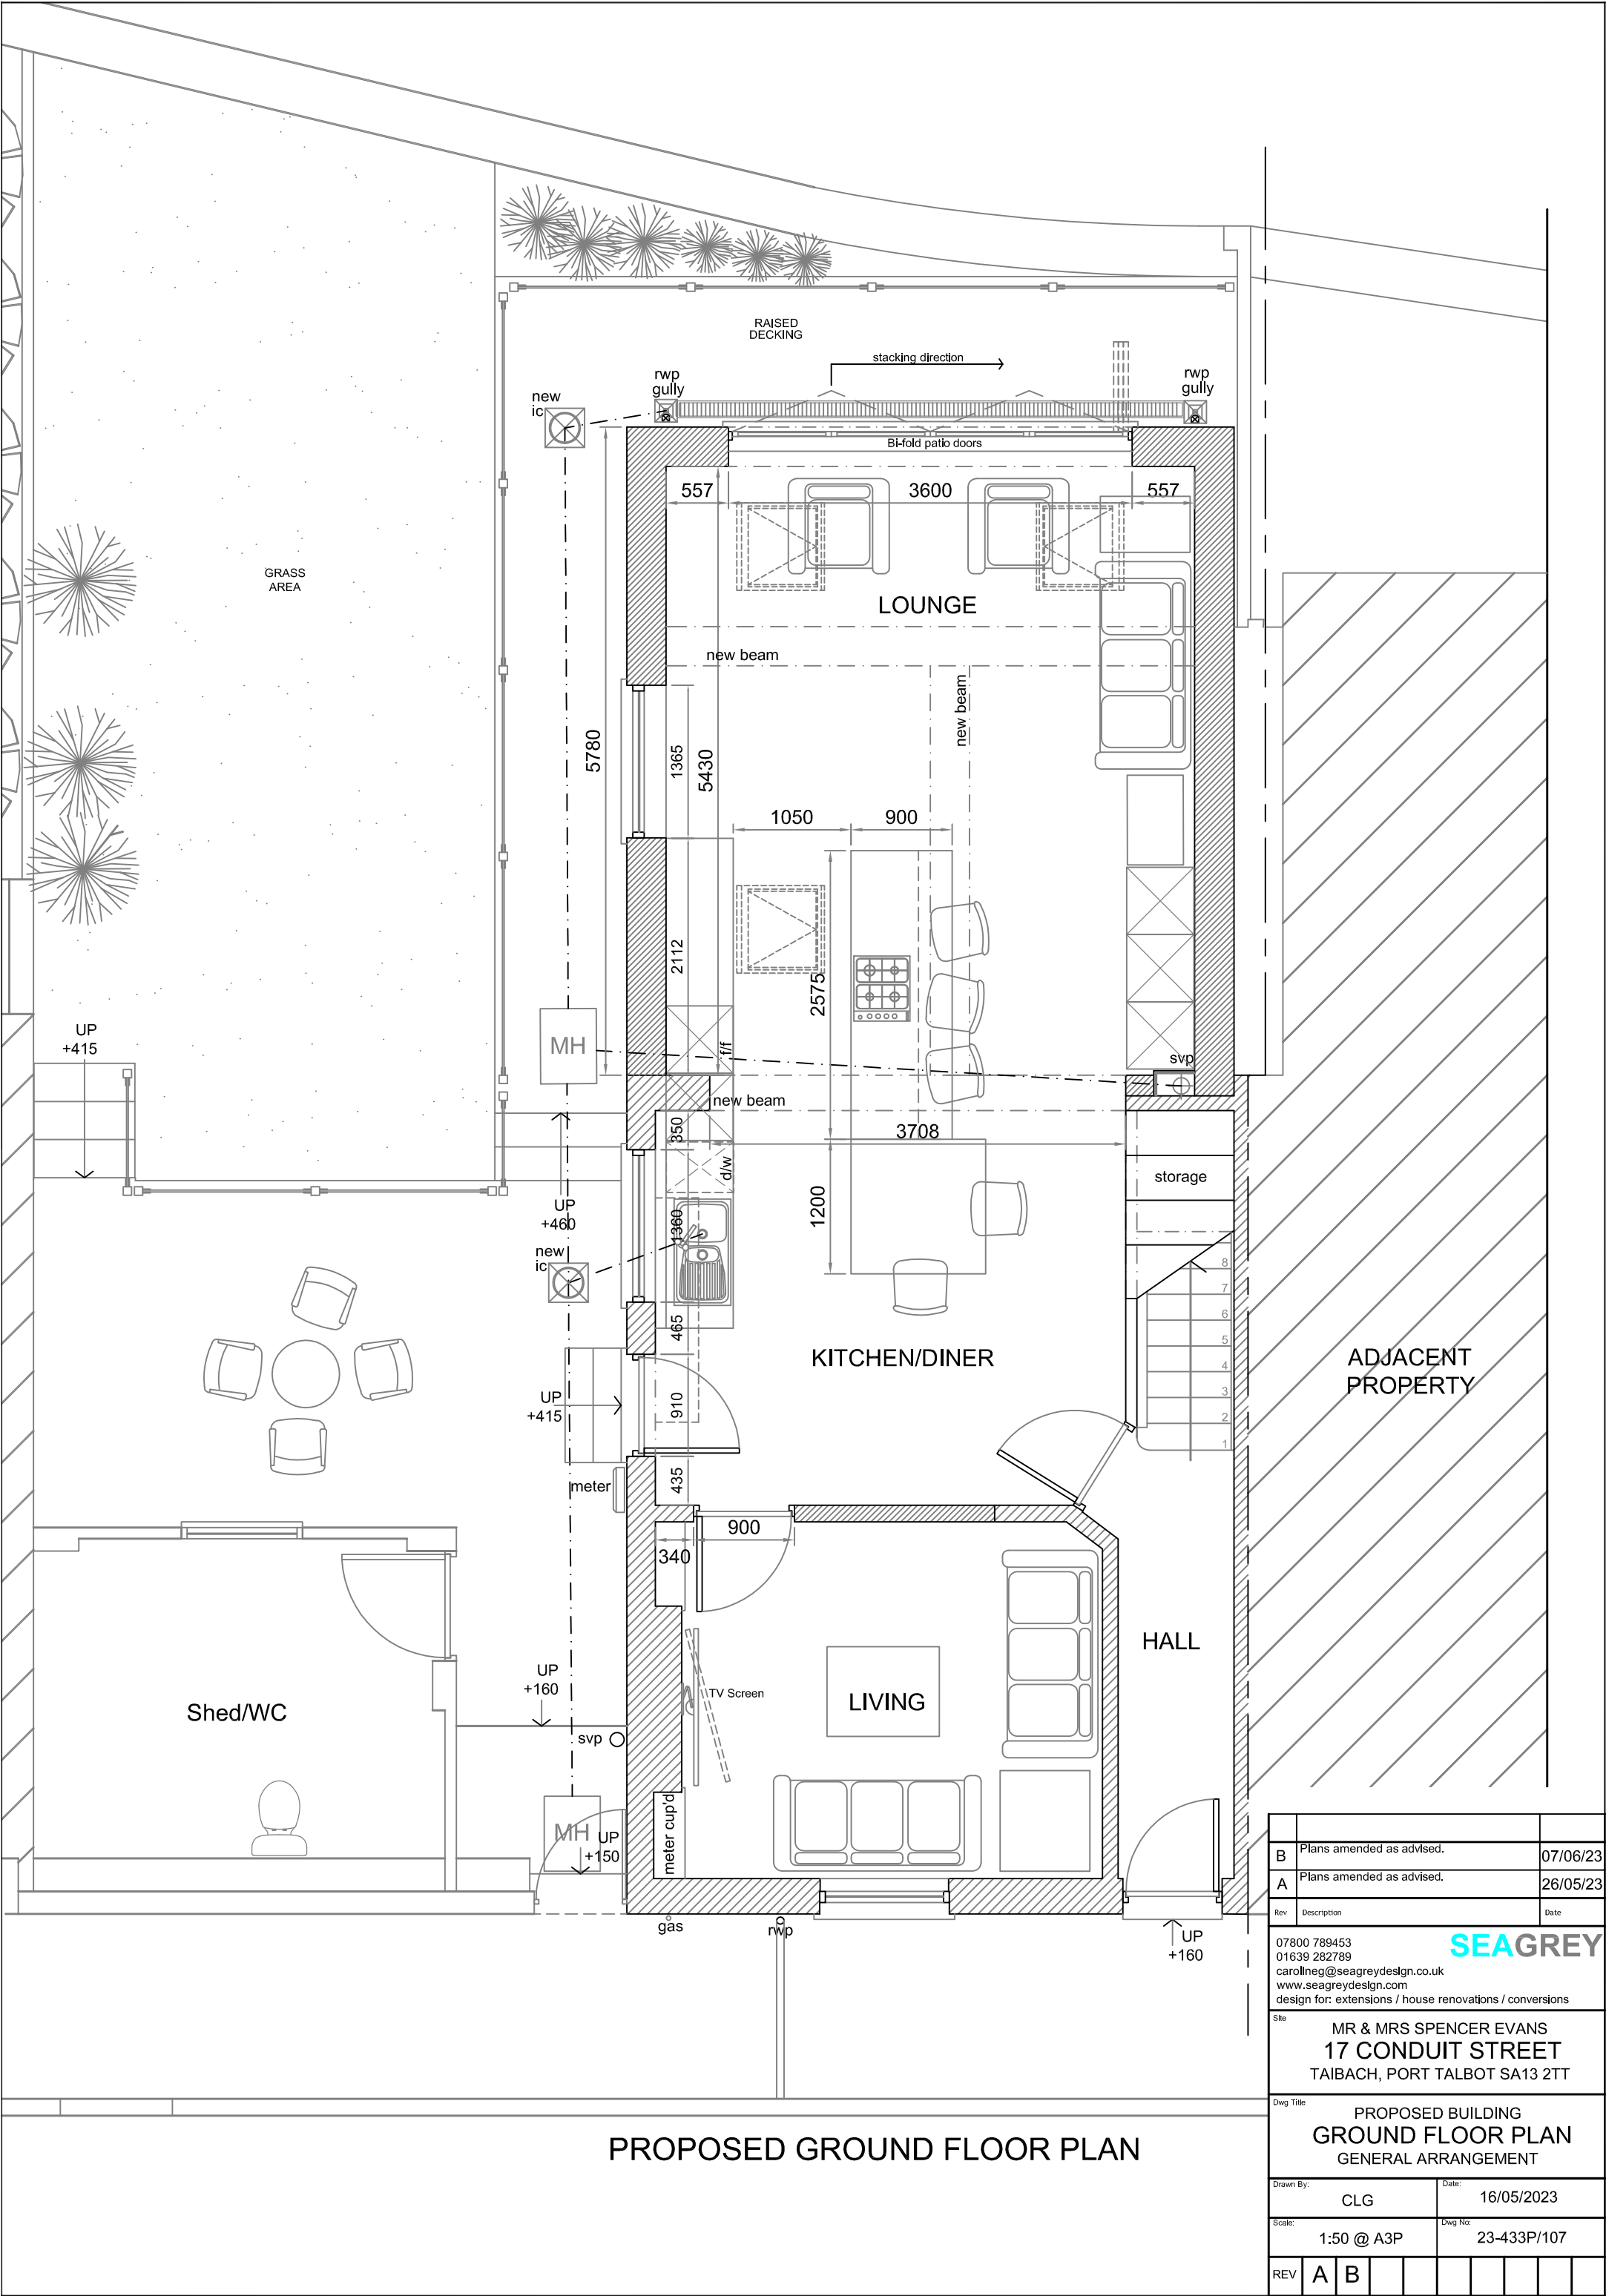

B	Plans amended as advised.	07/06/23
A	Plans amended as advised.	26/05/23
Rev	Description	Date
07800 789453 01639 282789 carol@seagreydesign.co.uk www.seagreydesign.co.uk design for: extensions / house renovations / conversions		
SEAGREY		
Site MR & MRS SPENCER EVANS 17 CONDUIT STREET TAIBACH, PORT TALBOT SA13 2TT		
Dwg Title PROPOSED BUILDING GROUND FLOOR PLAN GENERAL ARRANGEMENT		
Drawn By: CLG		Date: 16/05/2023
Scale: 1:50 @ A3P		Dwg No: 23-433P/107
REV	A	B