


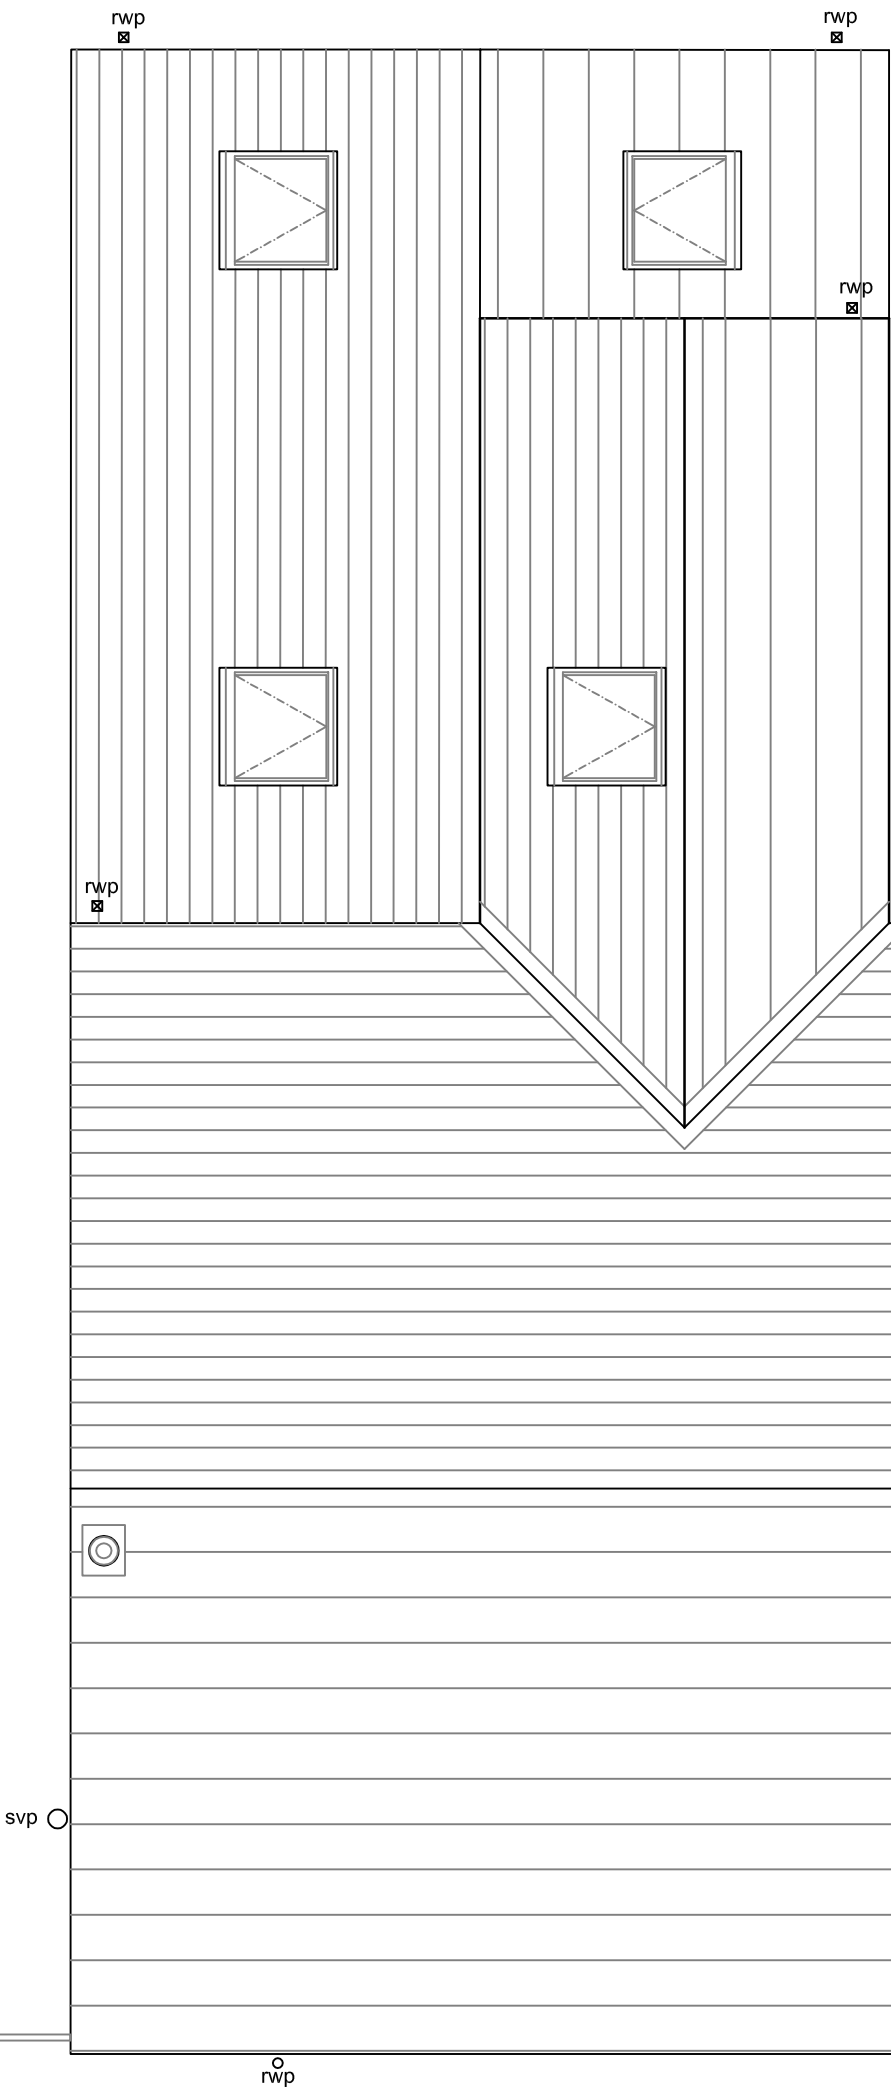

PROPOSED ROOF PLAN

B	Plans amended as advised.	06/06/23
A	Plans amended as advised.	26/05/23
Rev	Description	Date
07800 789453 01639 282789 carolineg@seagreydesign.co.uk www.seagreydesign.com design for: extensions / house renovations / conversions		
Site	MR & MRS SPENCER EVANS 17 CONDUIT STREET TAIBACH, PORT TALBOT SA13 2TT	
Dwg Title	PROPOSED BUILDING ROOF PLAN GENERAL ARRANGEMENT	
Drawn By:	CLG	Date: 16/05/2023
Scale:	1:50 @ A3P	Dwg No: 23-433P/109
REV	A	B