



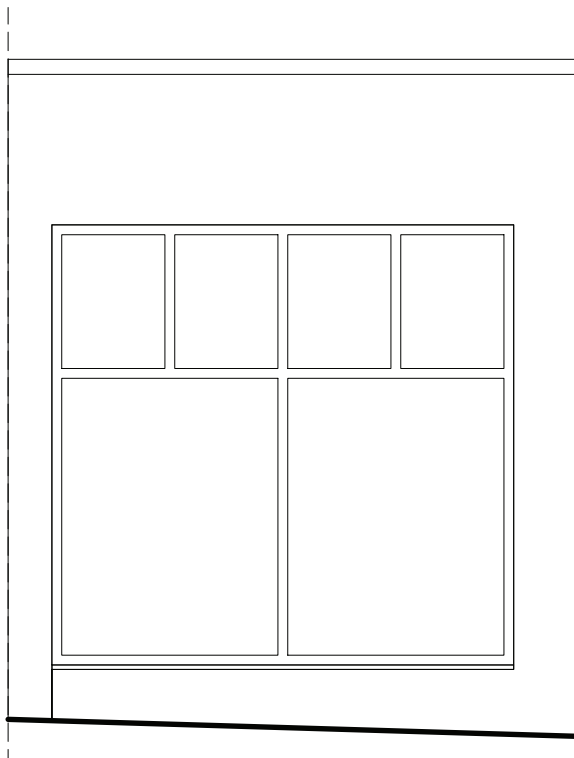


Elevation 1
Shopfront Elevations
Scale 1:50@A3

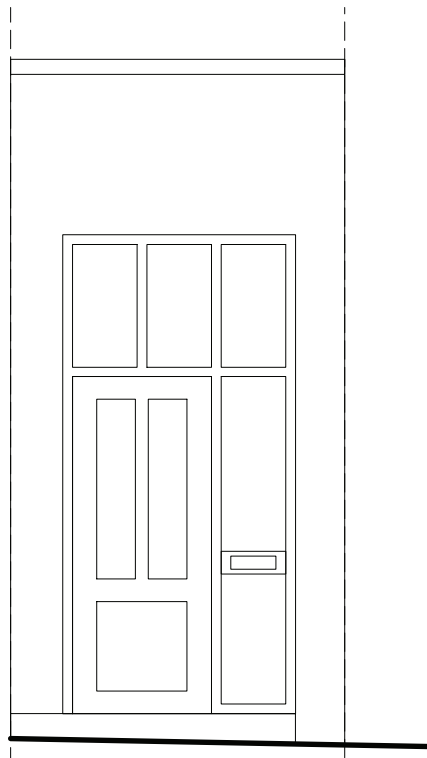

Elevation 2




Elevation 3

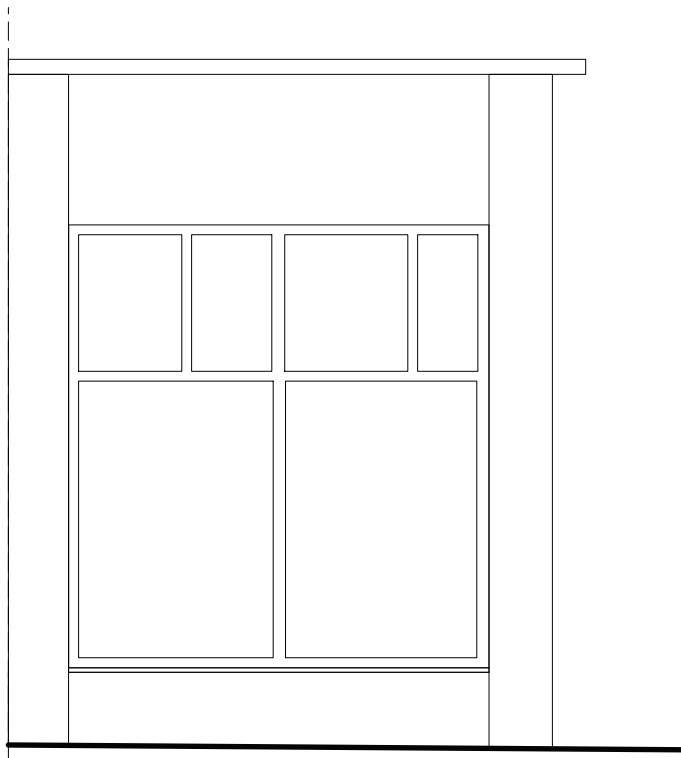

Elevation 4



Existing photo

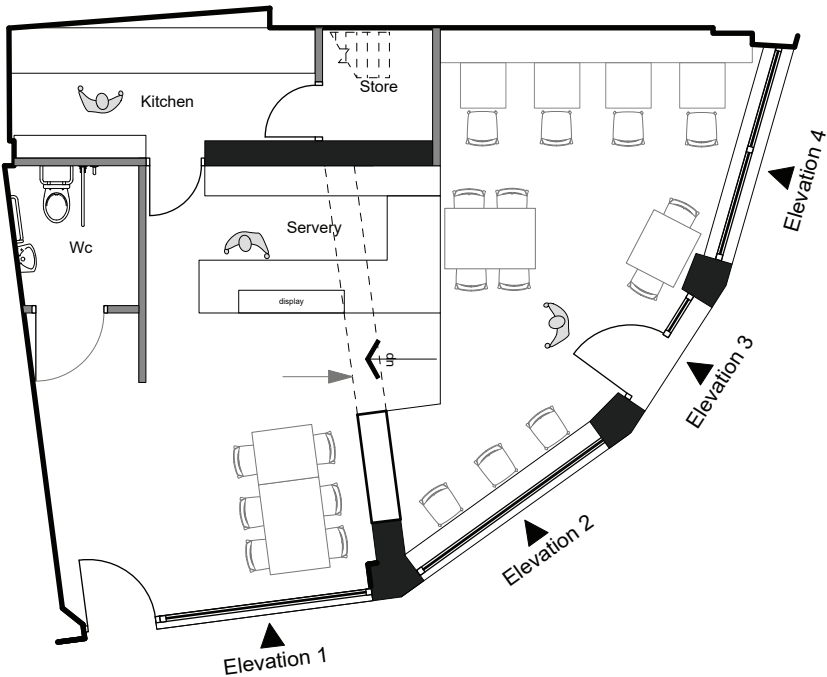

Ground Floor Plan
Scale 1:100@A3

BANKHEADDESIGN	
amendments	
client	Brew & Co
project	3 & 4 Station Square, Neath,SA11 1BY
title	Existing shopfront
scale	1.50 & 1.100 @A3
dwg by	
date	May 2023
dwg no	BCO-01_____rev_____
Dimensions to be verified on site. Figured dimensions to be taken in preference to those scaled. This drawing is the property of Bankhead Design, copyright is reserved by them and the drawing is issued on the condition that it is not copied, reproduced, retained or disclosed to any unauthorised person, either wholly or in part without the consent in writing from Bankhead Design	
Bankhead Design 20 Beechwood Avenue, Neath SA11 3TE Tel: 0781 8086740 email: info@bankheaddesign.co.uk	