


Superseded

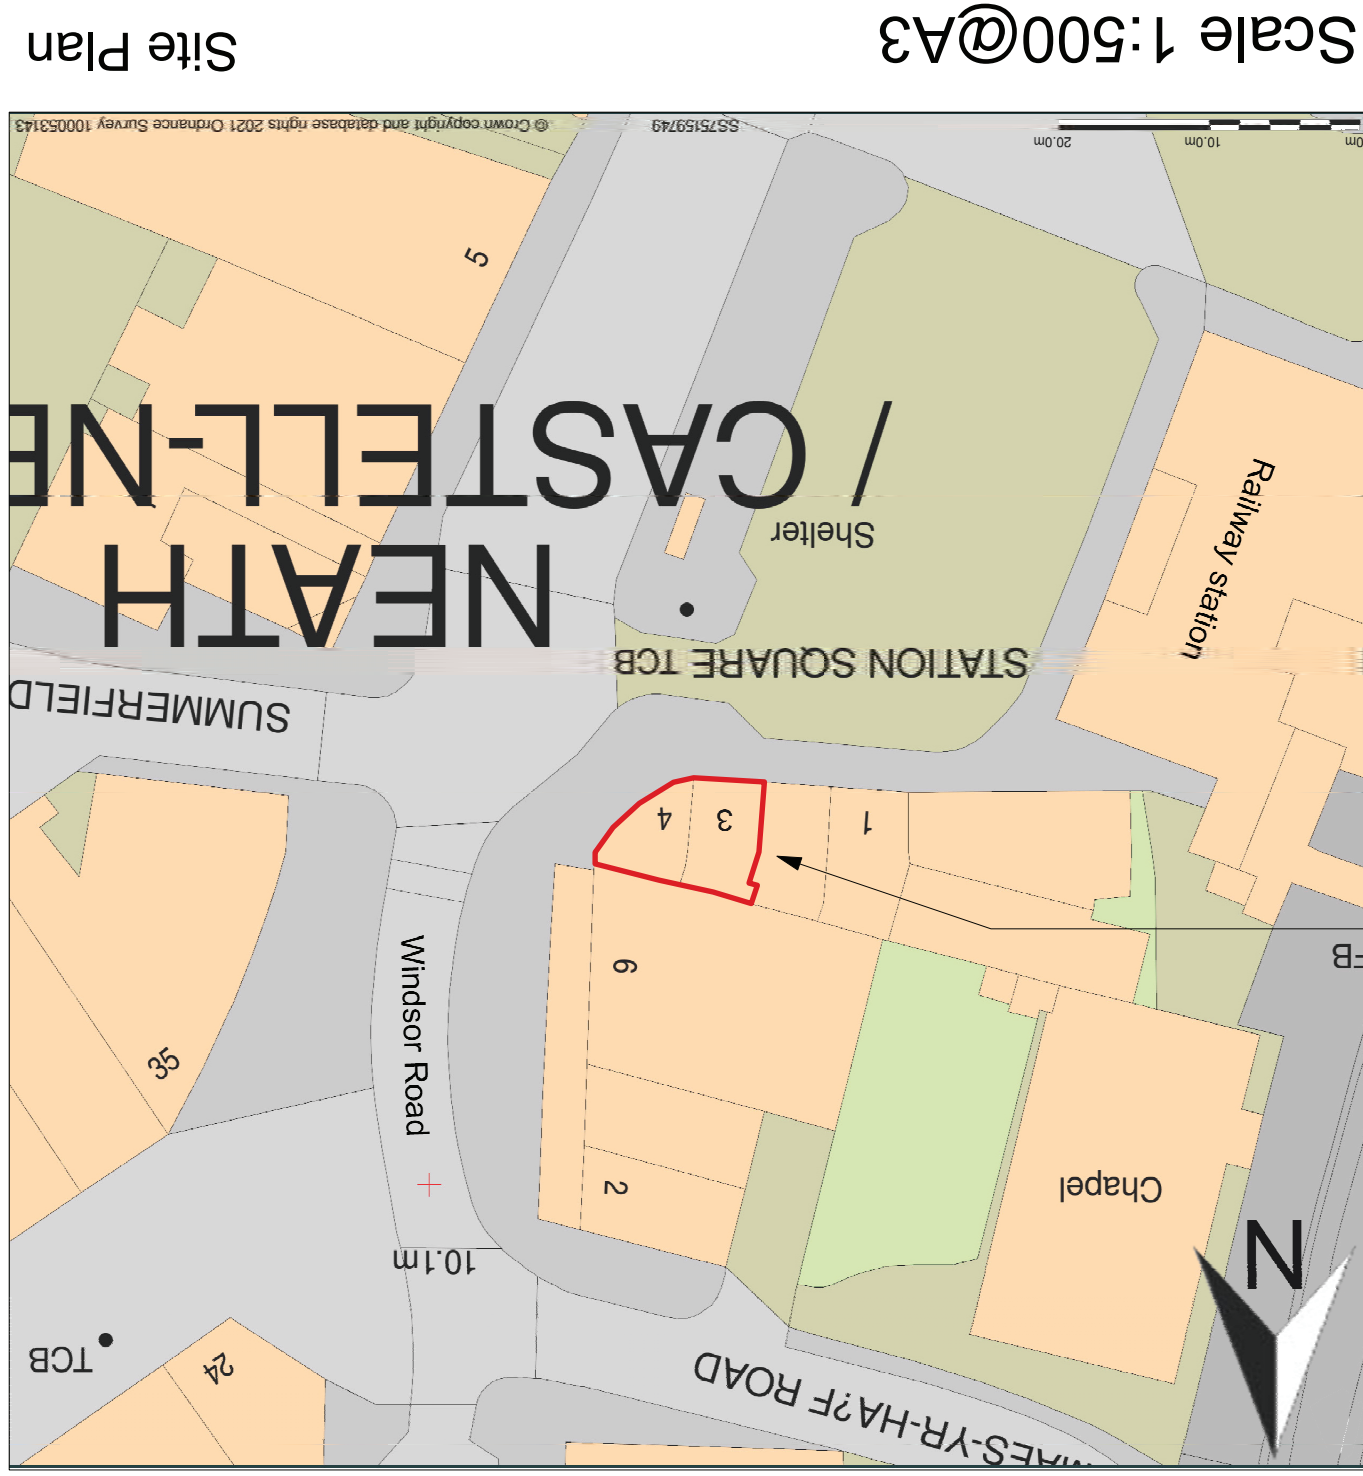

Location of existing properties outlined in red

Scale 1:500 @A3

Site Plan

[illegible]