


Superseded



EXISTING ROOF PLAN

Existing Materials & Finishes
concrete tile roof covering

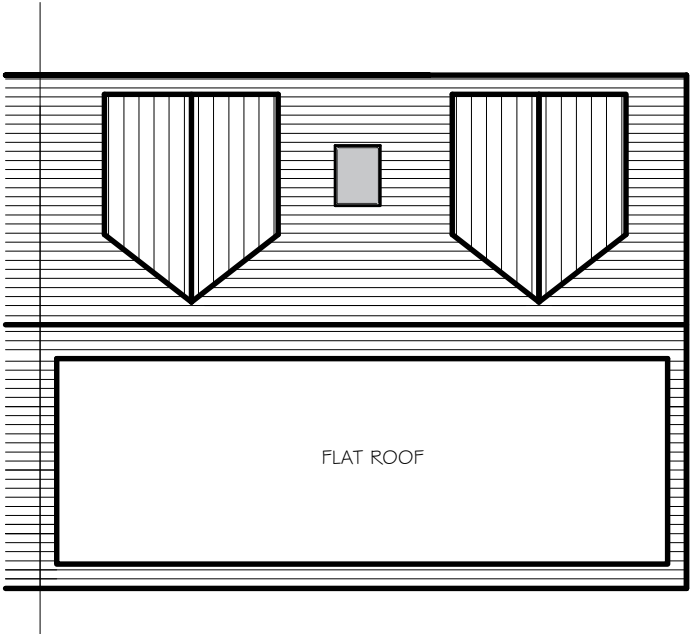

PROPOSED ROOF PLAN

Proposed Materials & Finishes
new covering to main roof
Marley 'Mendip' concrete tile - or equal
roof covering to new dormas to match
rubber coating finish to rear flat roof

GENERAL NOTES

THE DESIGN AND CONSTRUCTION OF THE BUILDING WORKS
AND ALL SERVICES WILL BE CARRIED OUT TO SATISFY THE
REQUIREMENTS SET OUT IN LATEST STATUTORY BUILDING
REGULATIONS AND TO THE APPROVAL OF THE APPOINTED
BUILDING INSPECTOR

Proposed Loft Room 22 Ashgrove, Baglan Port Talbot	
drawing title existing & proposed roof plans	
drawing No 22 AG - 04	
date May 2023	scale 1 : 100