




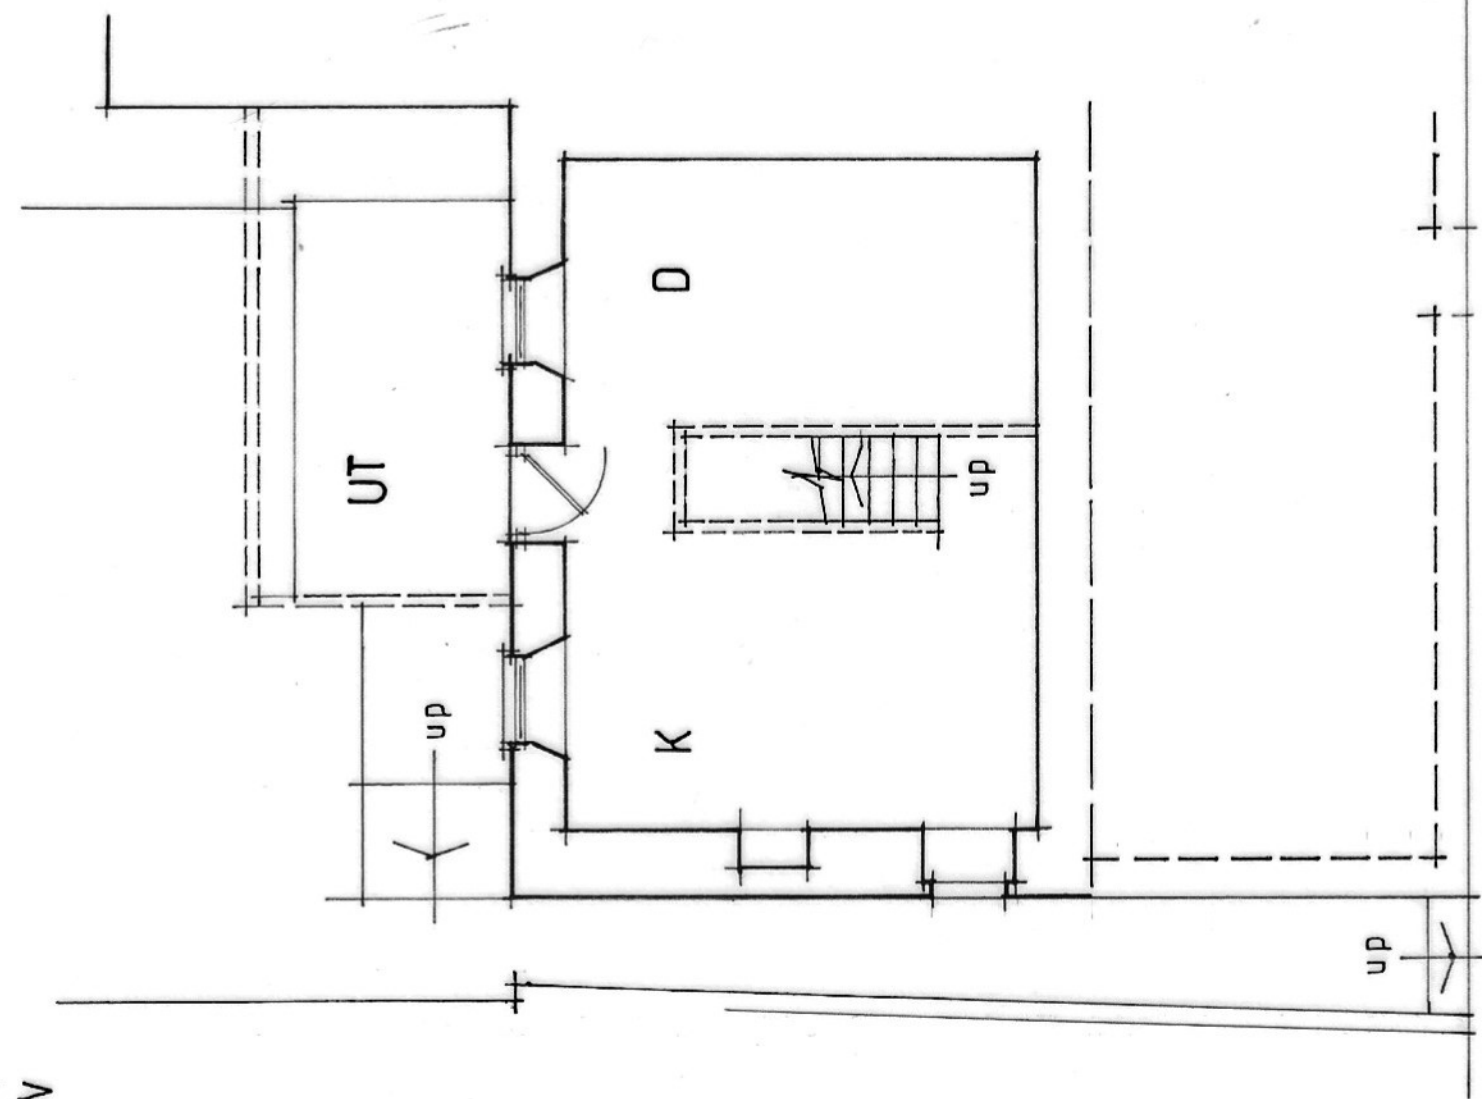

LOWER GROUND FLOOR

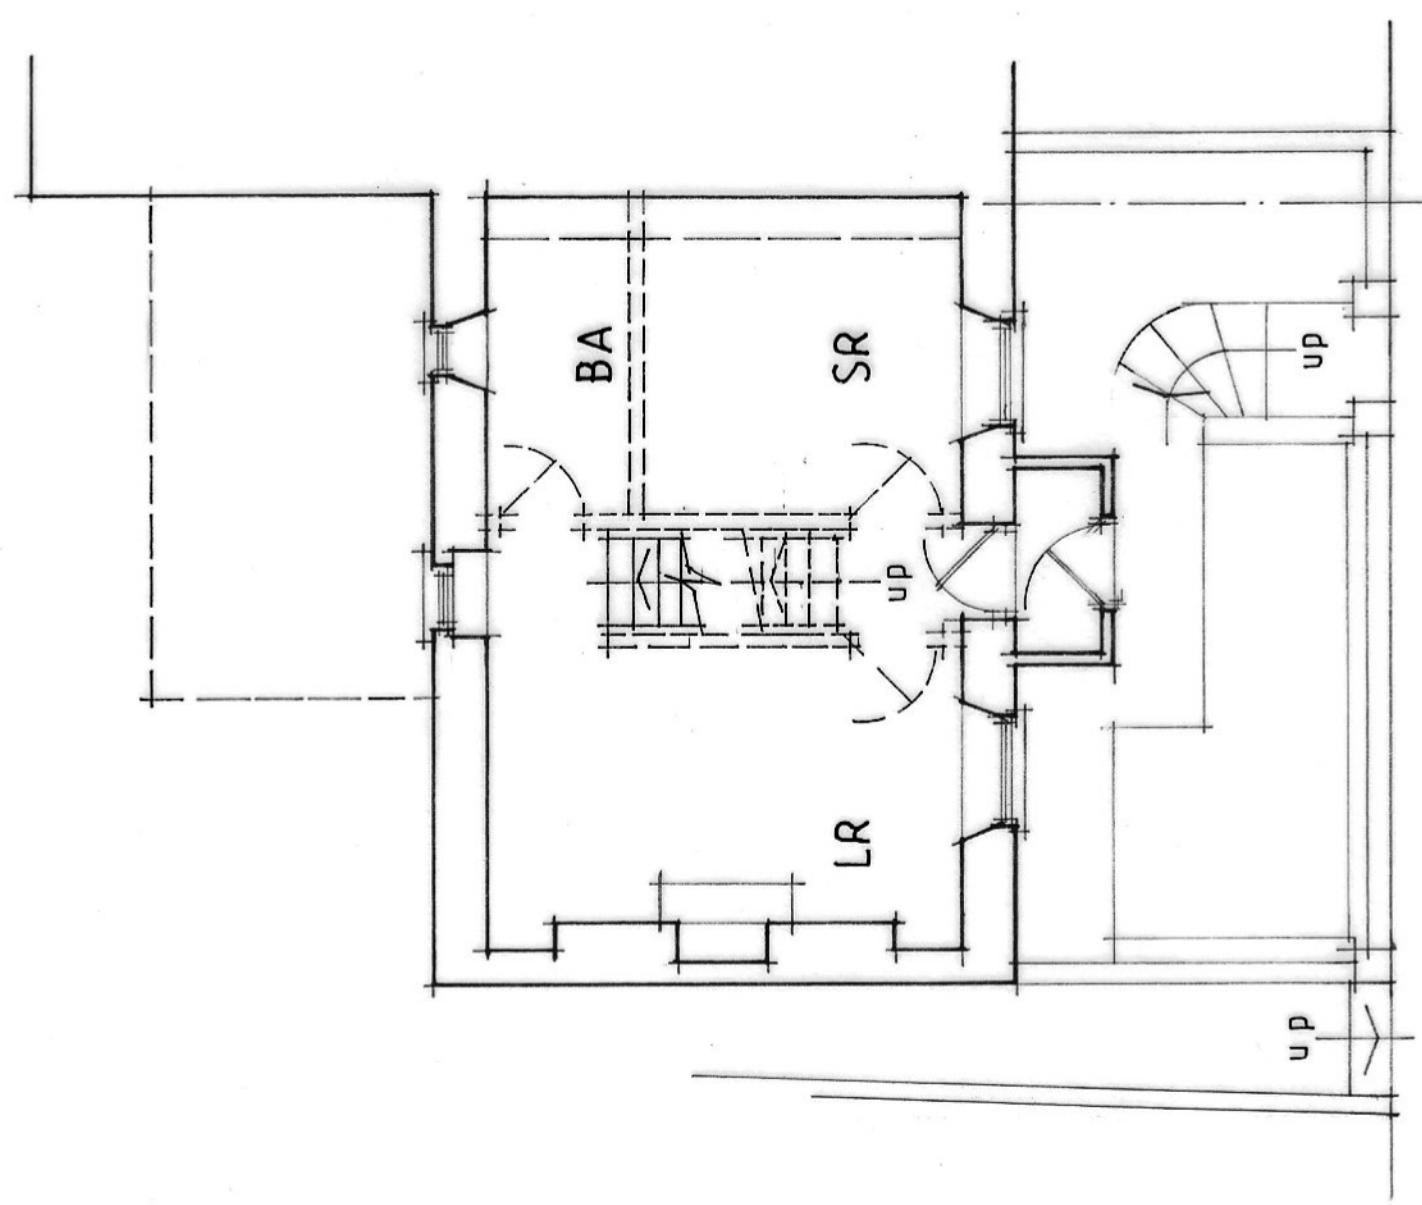

UPPER GROUND FLOOR

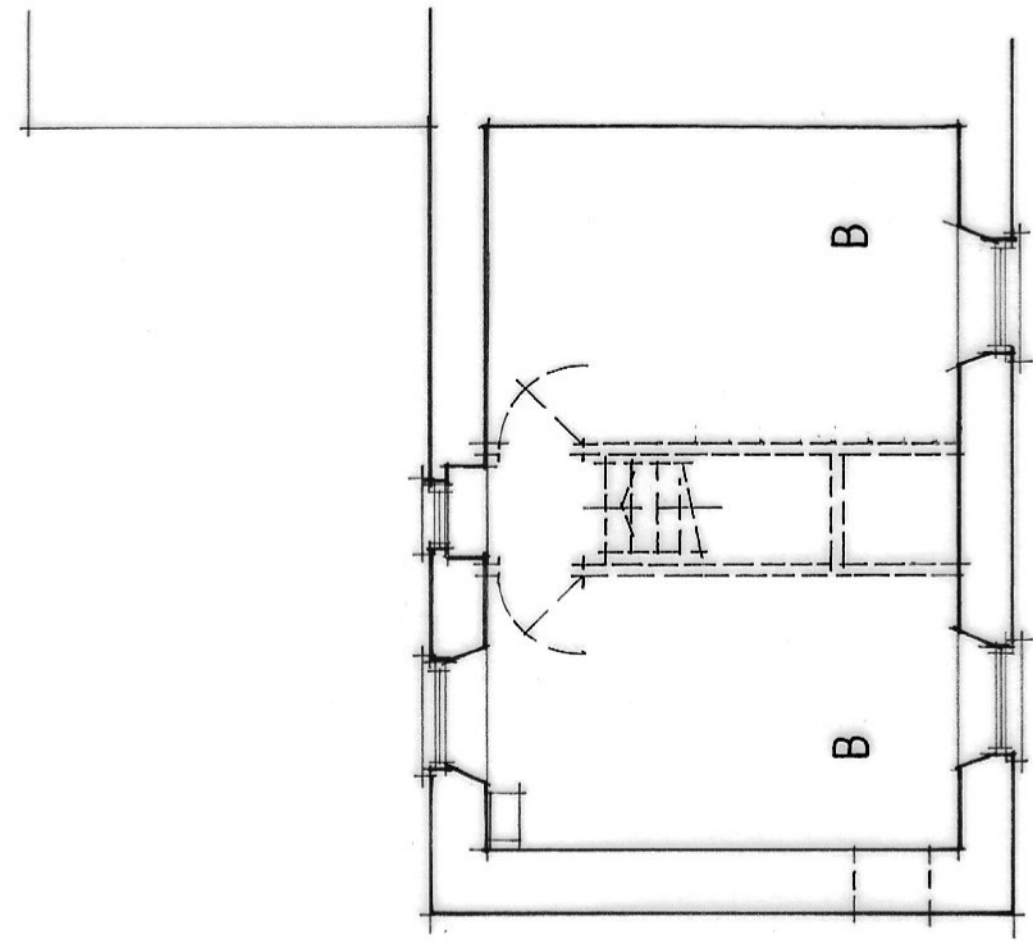

FIRST FLOOR

mjs designs (cymru) ltd
architectural design - project management
075 30 134 44 2

NOTES:

All dimensions must be checked on site and not scaled from this drawing.

Client
Gregg Sorokin
Job Title
29, Derwen Road, Alltwen, SA8 3AU

Scale
1:100 @ A3
Drawn by
Date 07. 2022

Drawing Title
EXISTING (Floor Plans)

Drg No.
222302.01

Rev