




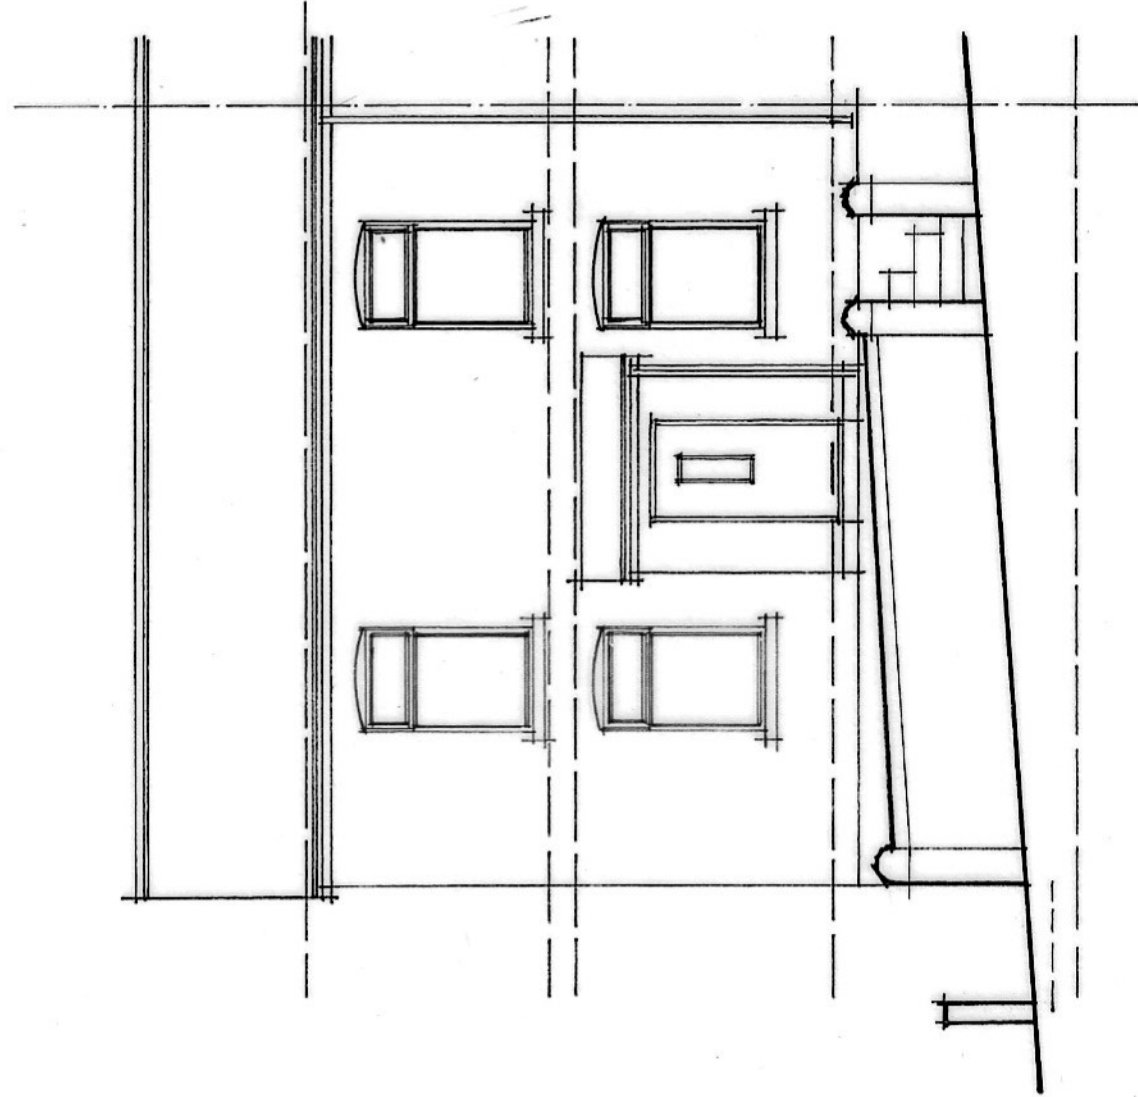


FRONT ELEVATION

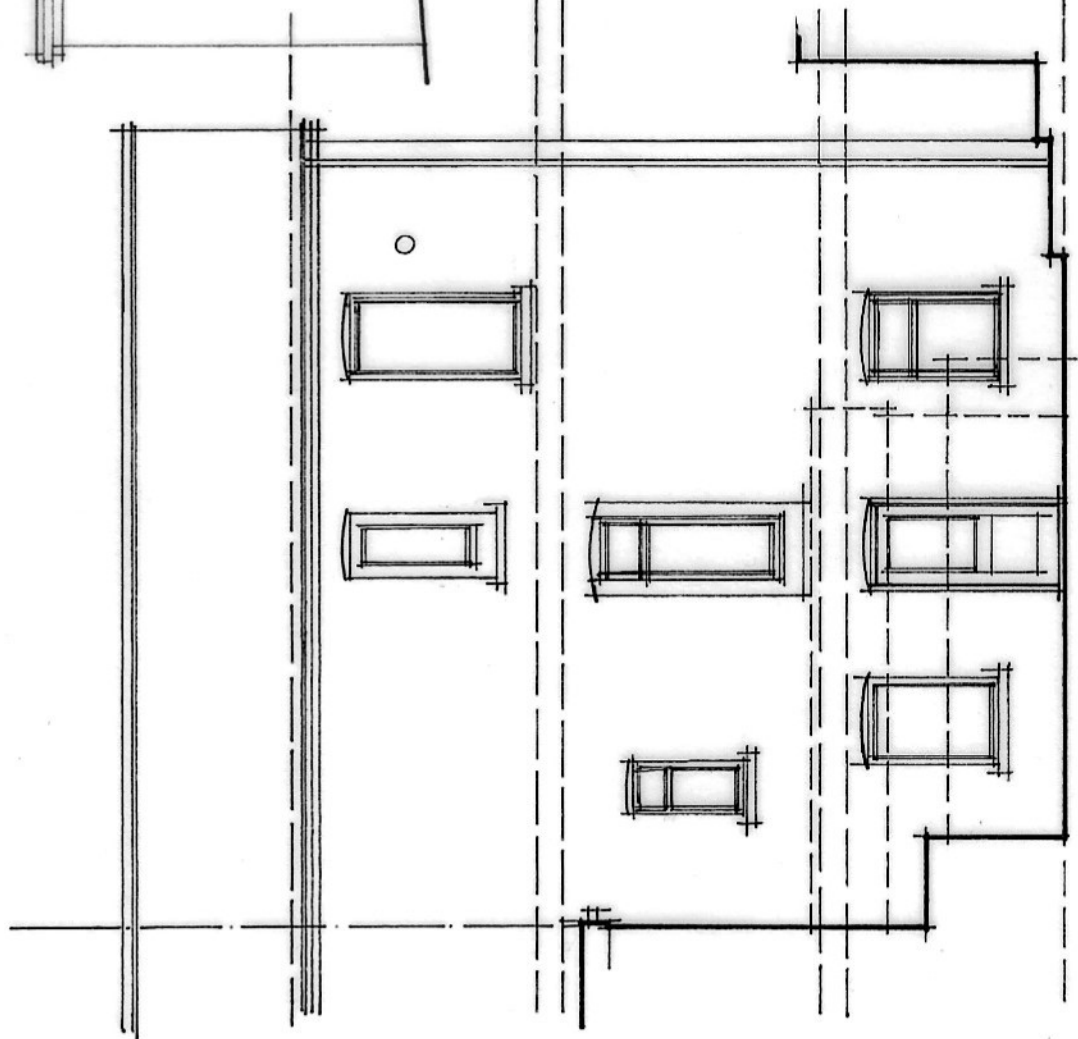

REAR ELEVATION

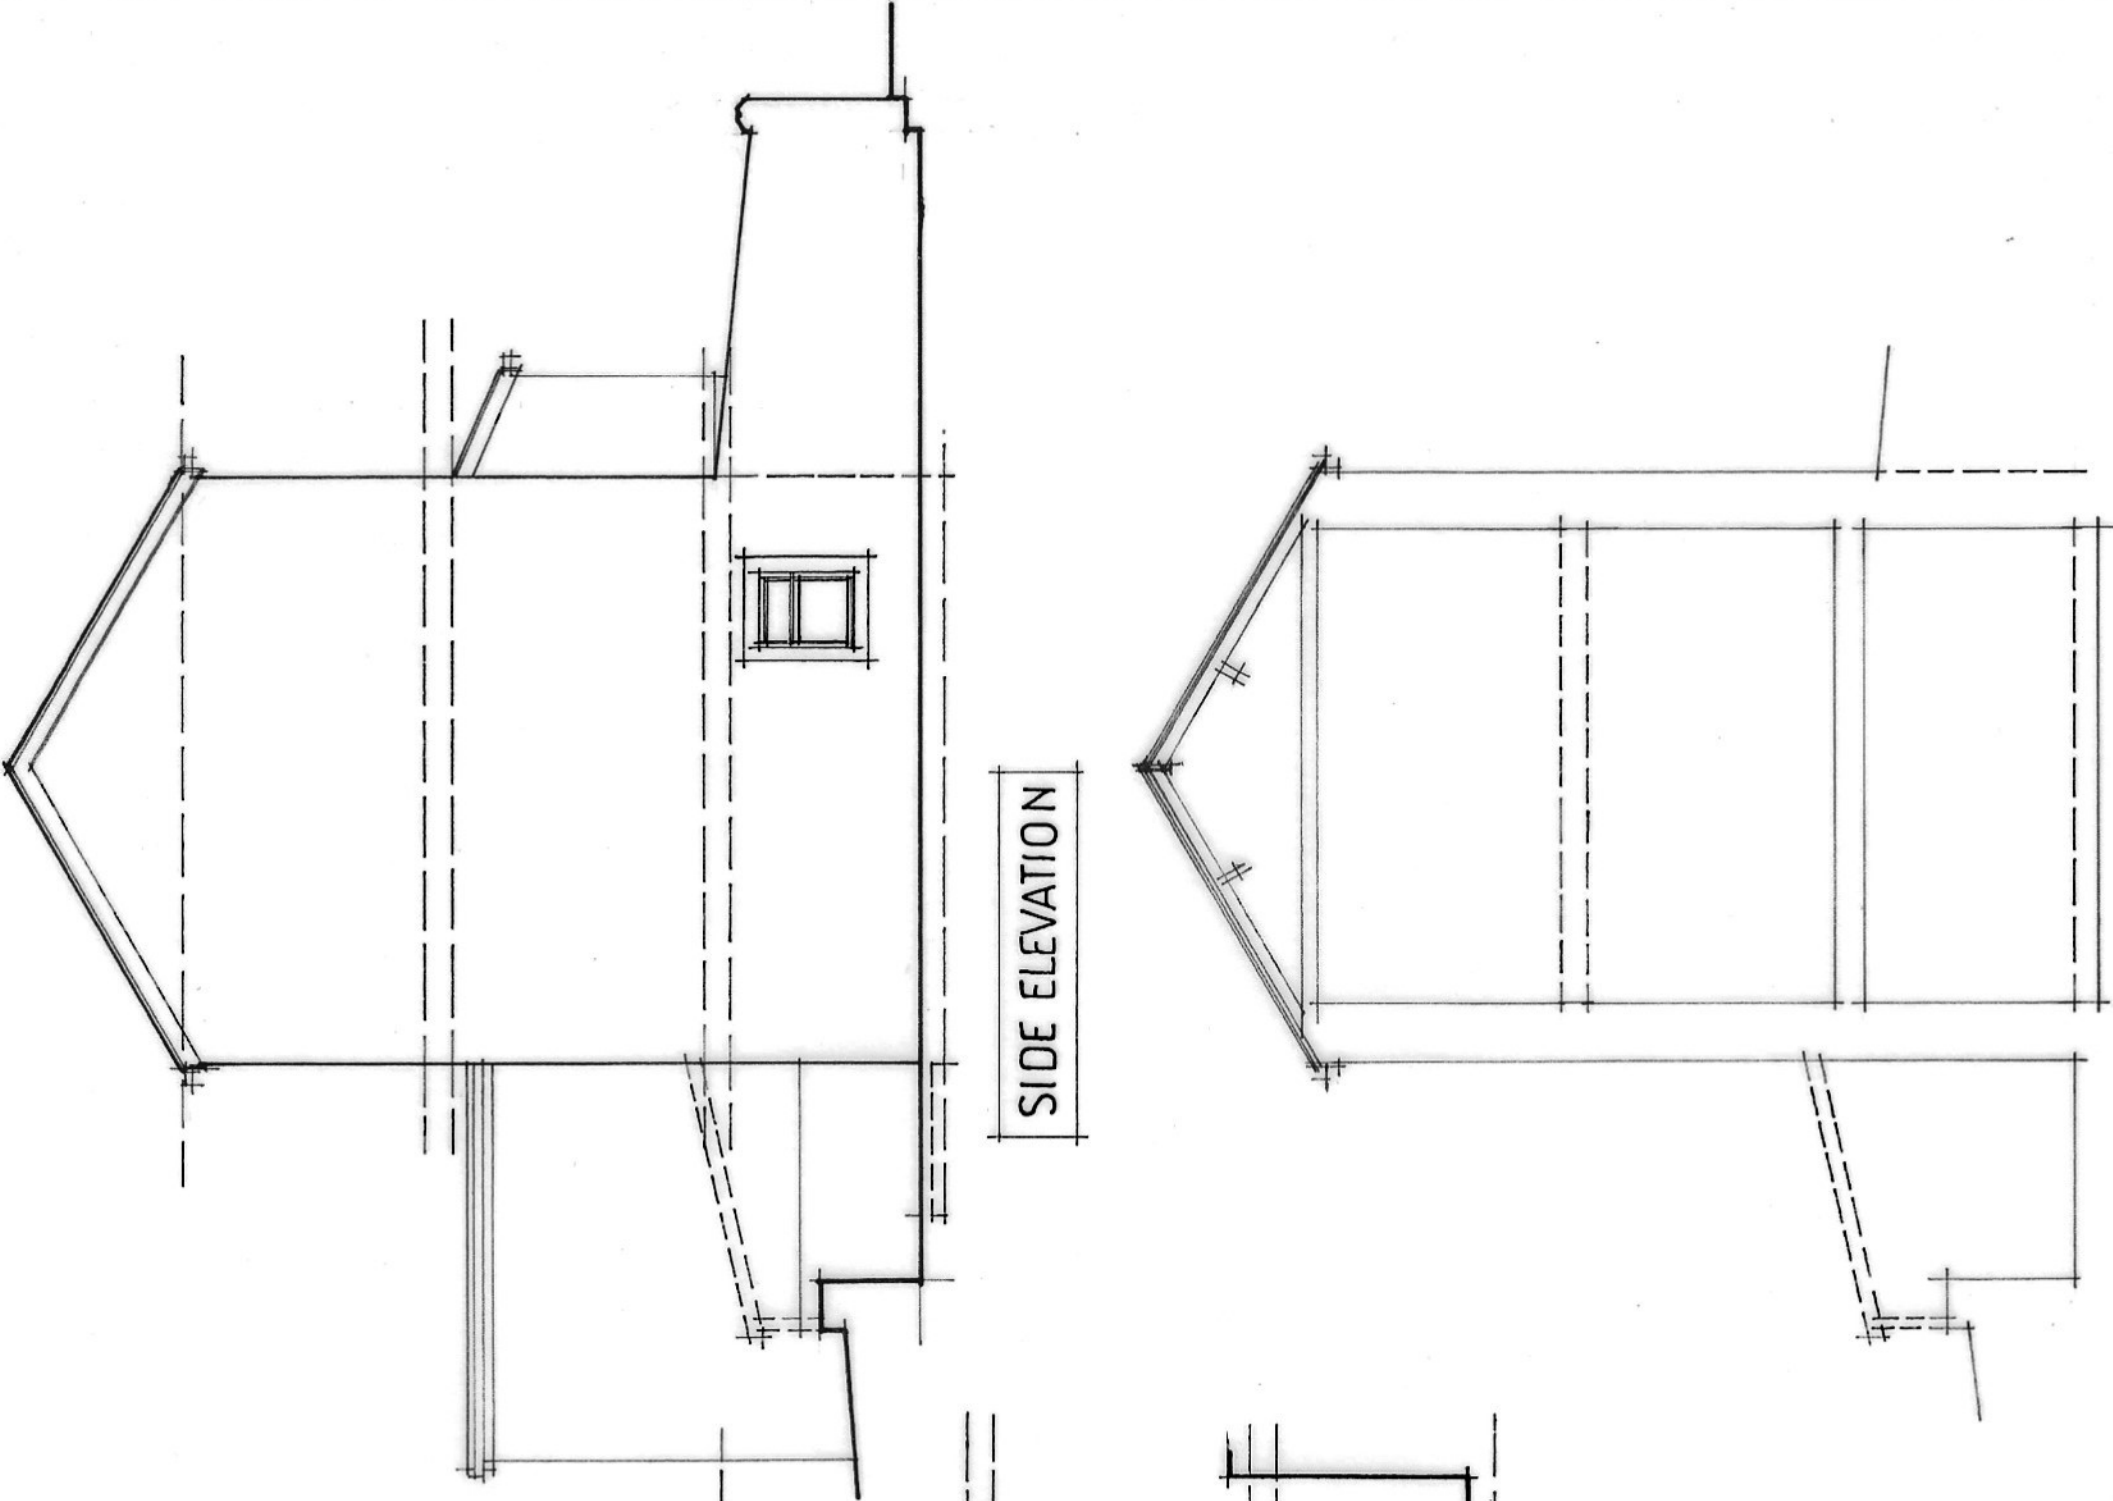

SIDE ELEVATION

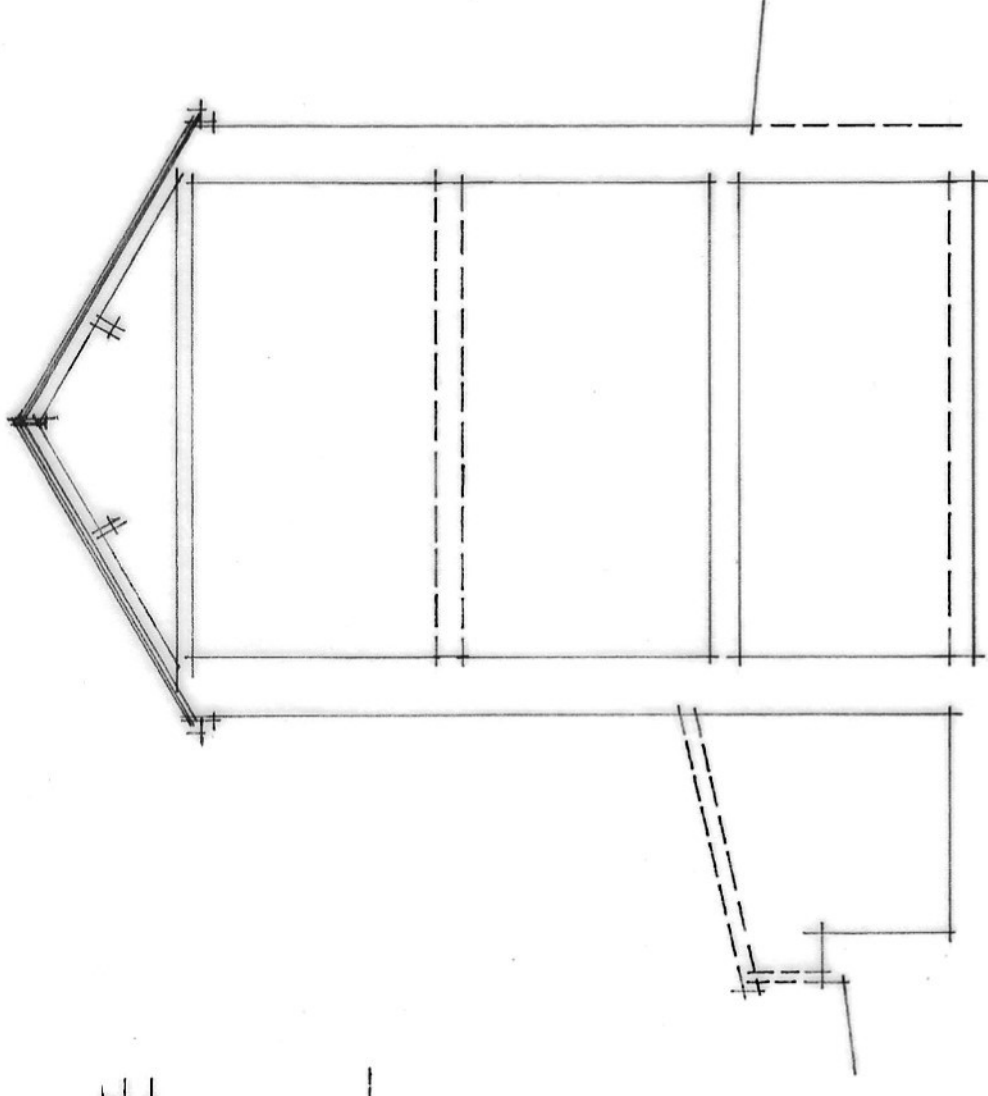

SECTION

mjs designs (cymru) ltd
architectural design - project management
07530 134442

NOTES:
0 m 1 m 2 m 3 m 4 m 5 m 6 m
All dimensions must be checked on site and not scaled from this drawing.

Client
Gregg Sorokin
Job Title
29, Derwen Road, Alltwen, SA8 3AU

Scale
1:100@A3
Drawn by
Date 07.2022

Drawing Title
EXISTING (Elevations)
Drg No.
222302.02
Rev