




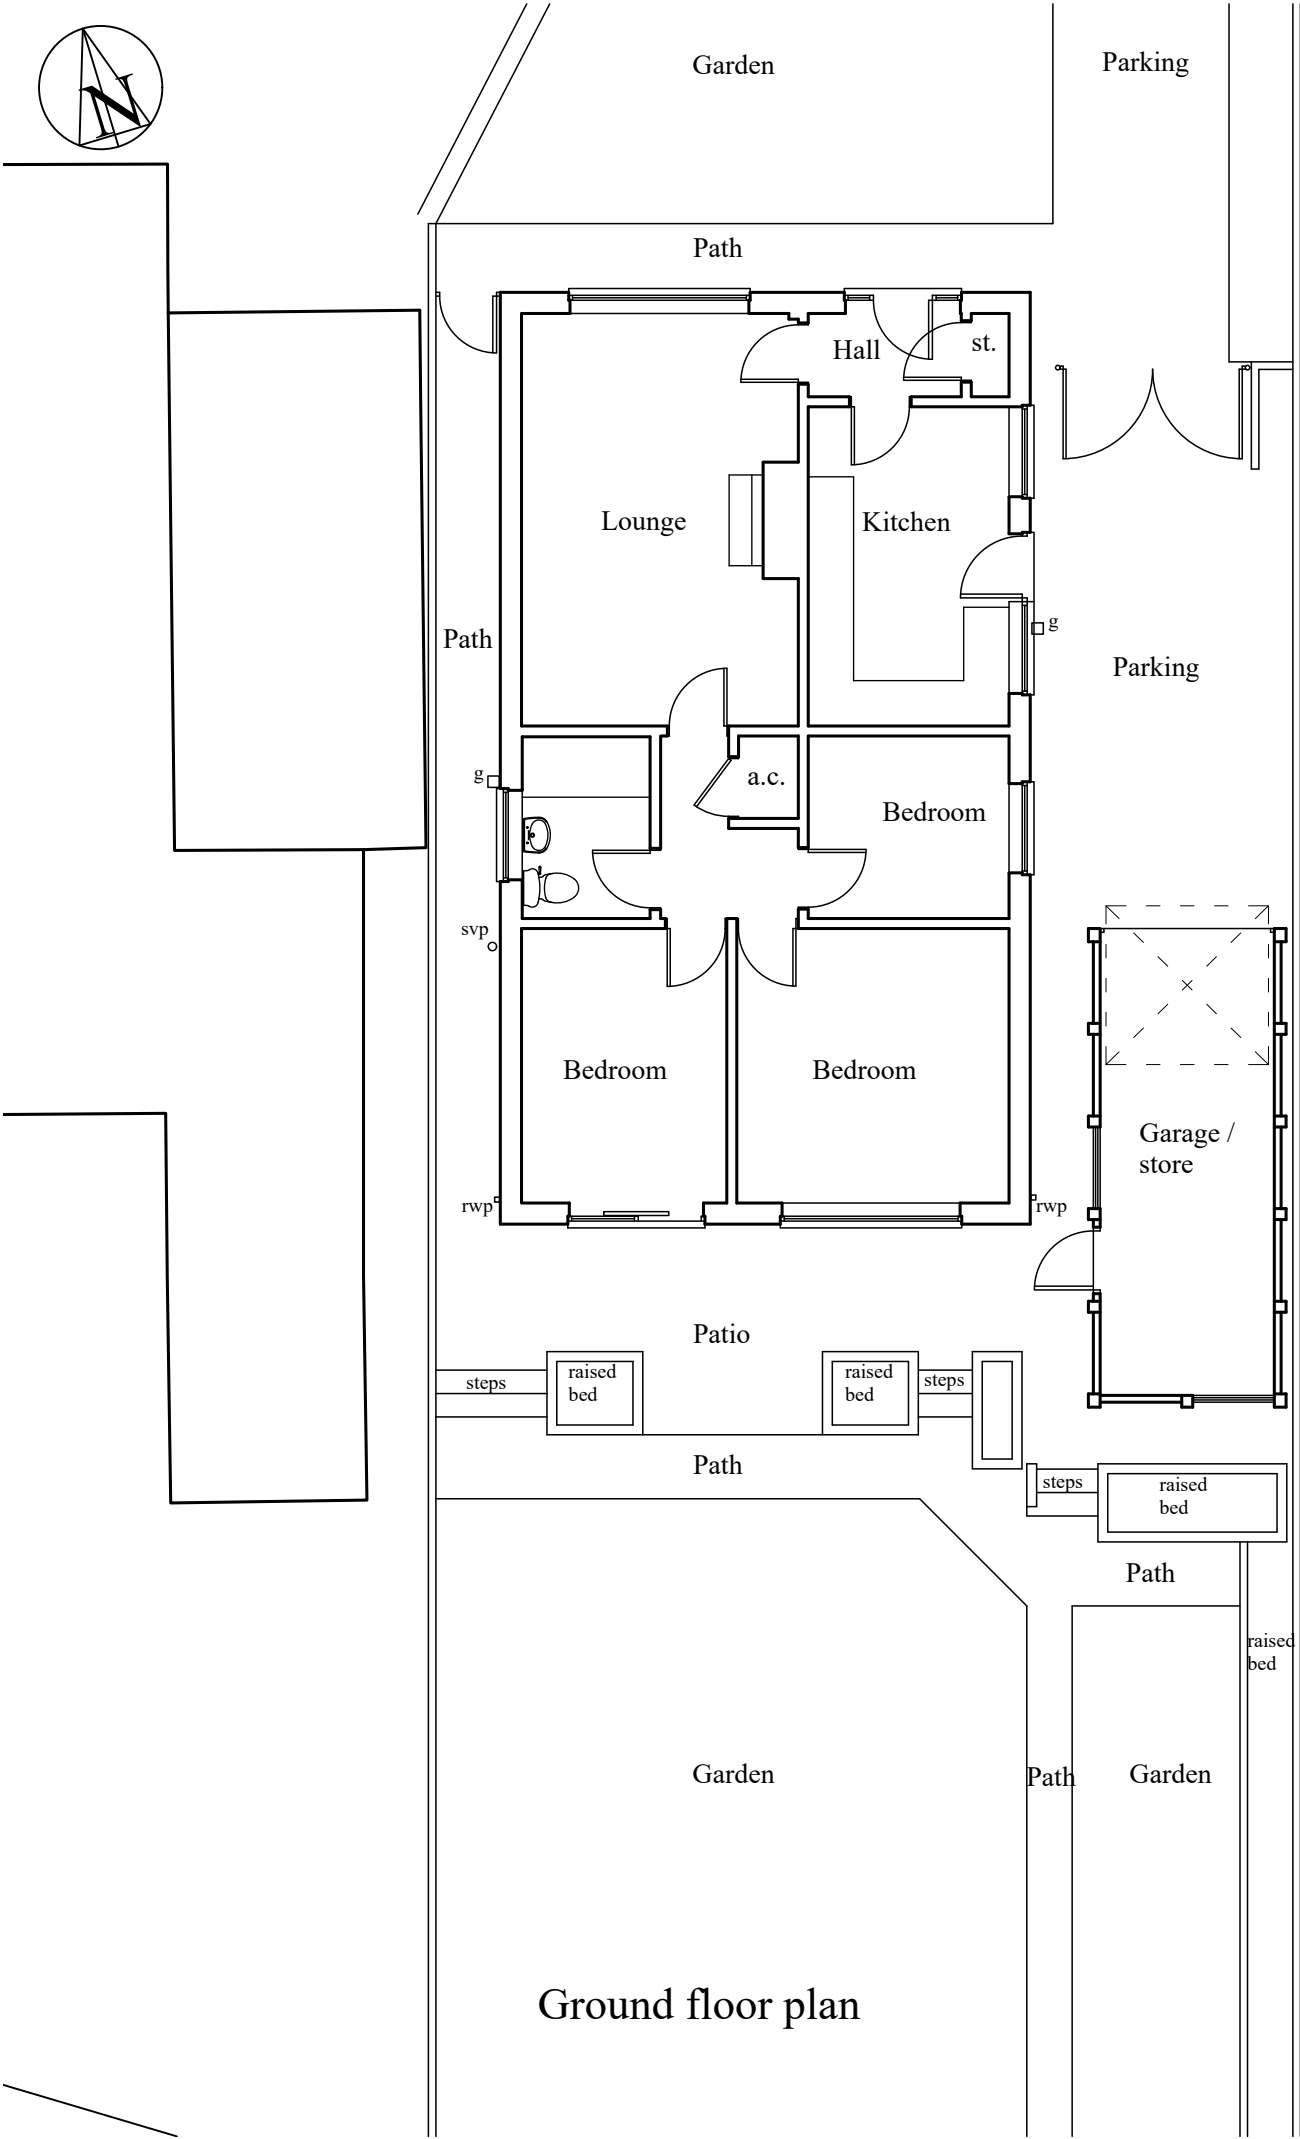

Ground floor plan

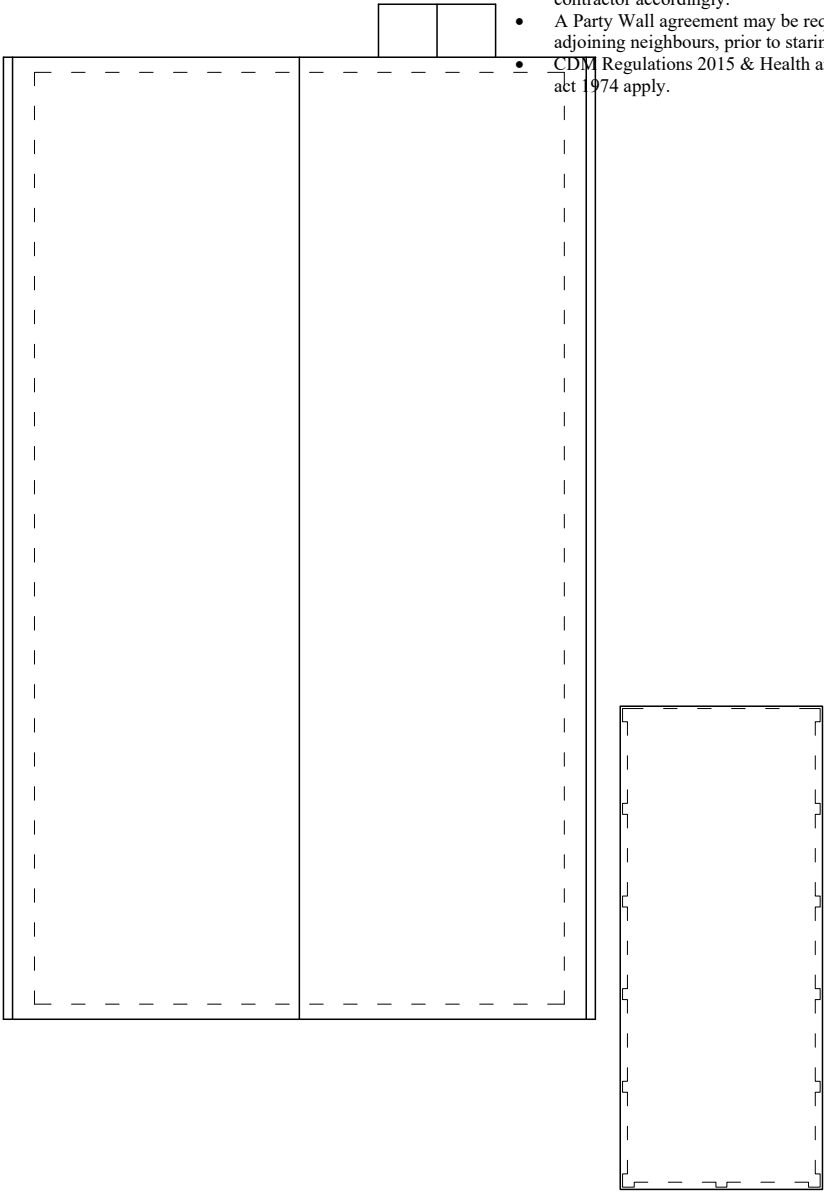

Roof plan

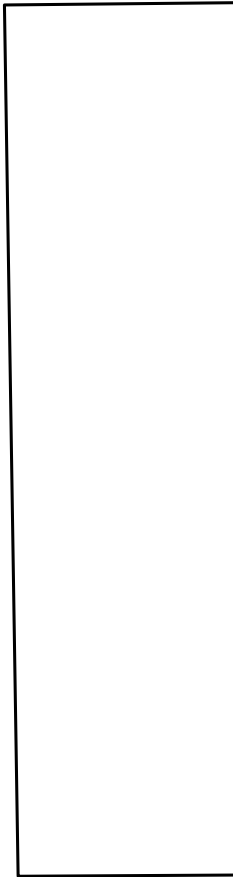

|                        |                  |                                                                                           |               |                                        |    |  |
|------------------------|------------------|-------------------------------------------------------------------------------------------|---------------|----------------------------------------|----|--|
| Client:- Sarah Morgan, |                  | Job Title :- Proposed rear extension to 127 Delffordd, Rhos, Pontardawe, Swansea, SA8 3EN |               | Dwg Title:- Existing ground floor plan |    |  |
| Scale:- 1:100          | Date :- May 2022 | Stage :- Planning                                                                         | Dwg No.:- P02 | Rev.:-                                 | A3 |  |

- Note:-**
- This drawing is intended for the purposes indicated only.
  - All dimensions are approximate and should be checked on site, with discrepancies reported.
  - Services searches to be obtained, prior to tendering or works commencing on site.
  - Building Regulations to be contacted to check if an application is required, and should advise the contractor accordingly.
  - A Party Wall agreement may be required with adjoining neighbours, prior to starting work.
  - CDM Regulations 2015 & Health and Safety at work act 1974 apply.