




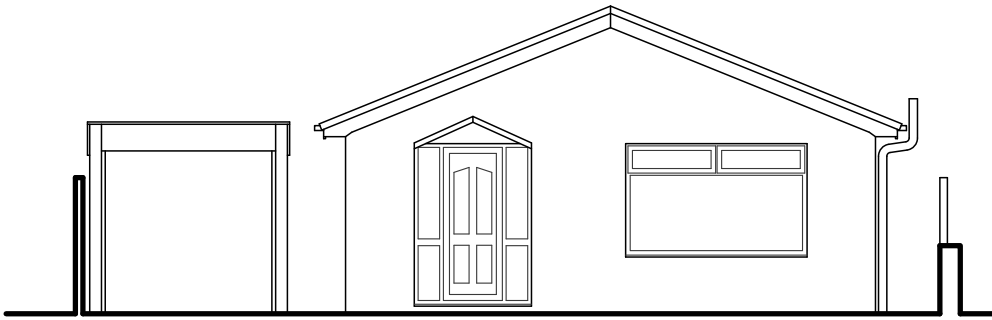


Front elevation

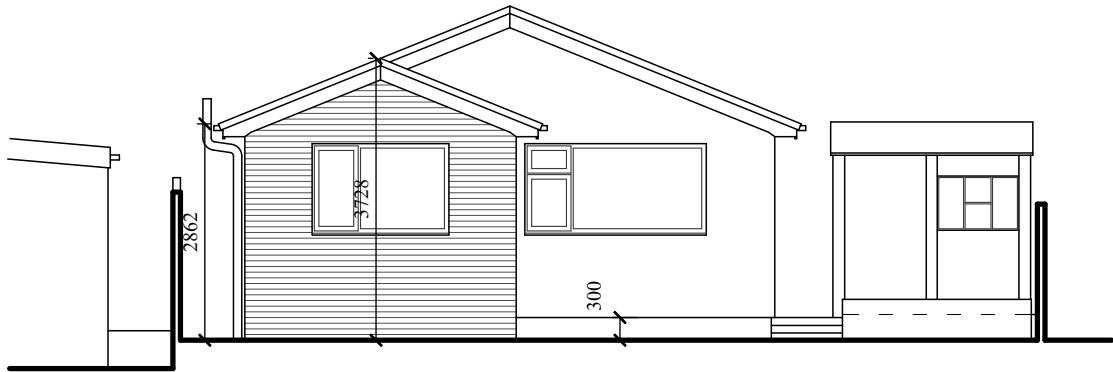


Rear elevation

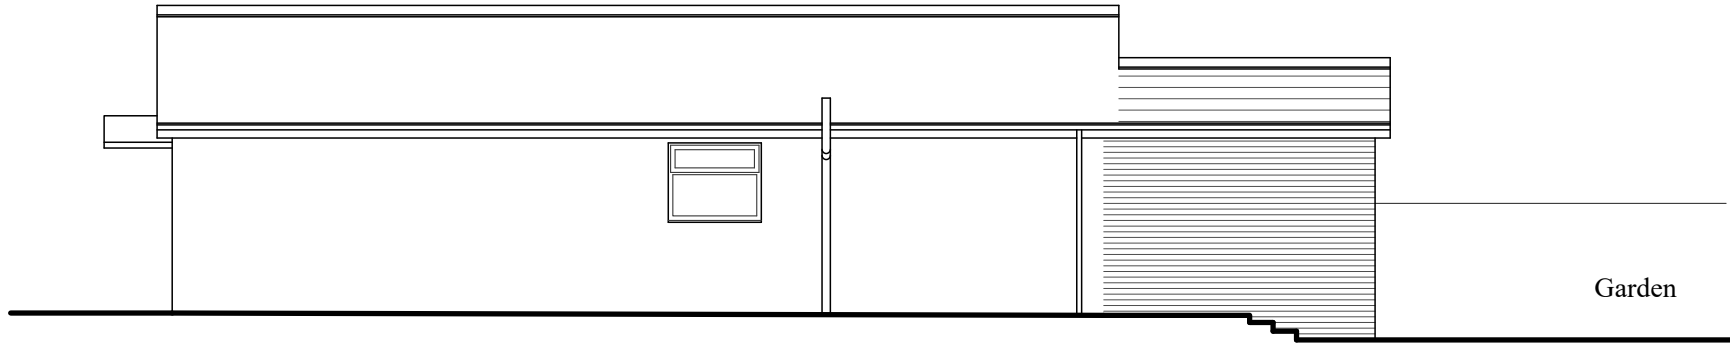


End elevation

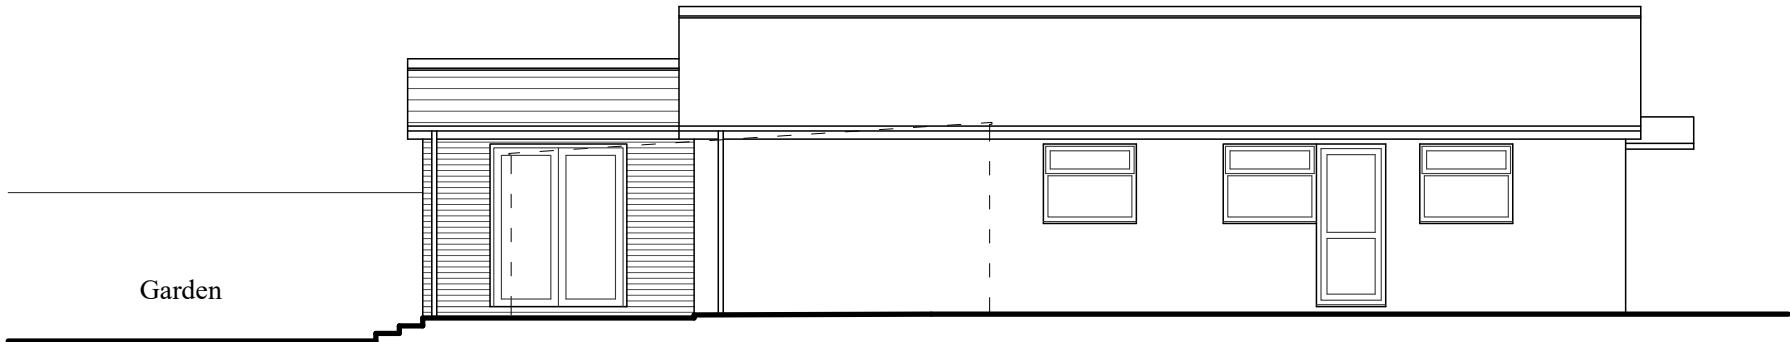

Side elevation

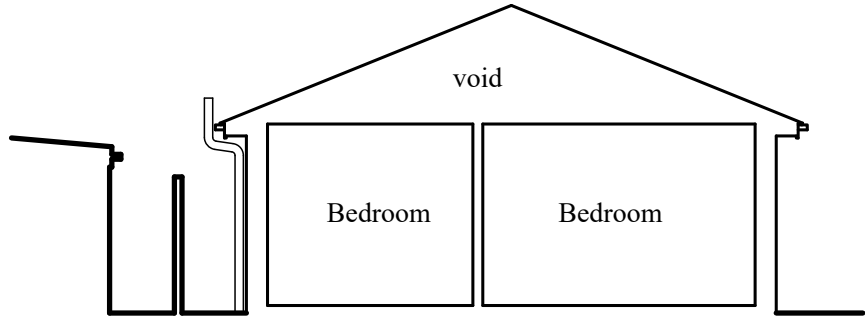

Section

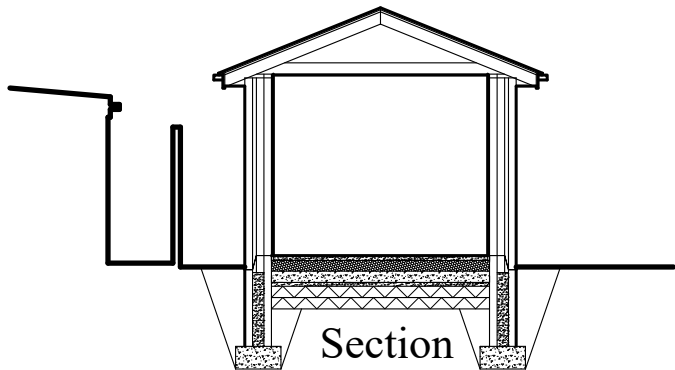

Section

- Note:-**
- This drawing is intended for the purposes indicated only.
 - All dimensions are approximate and should be checked on site, with discrepancies reported.
 - Services searches to be obtained, prior to tendering or works commencing on site.
 - Building Regulations to be contacted to check if an application is required, and should advise the contractor accordingly.
 - A Party Wall agreement may be required with adjoining neighbours, prior to starting work.
 - CDM Regulations 2015 & Health and Safety at work act 1974 apply.

Planning Notes:

- New external walls to have facing brick finish.
- New pitched roof to be flat concrete tiles.
- New windows and external doors to be white upvc
- Rainwater goods to be white upvc.
- Note all finishes to match existing.
- Patio surface to be permiable or fall to soakaway.



Client:- Sarah Morgan,		Job Title :- Proposed rear extension to 127 Delffordd, Rhos, Pontardawe, Swansea, SA8 3EN		Dwg Title:- Proposed elevations and sections		
Scale:- 1:100	Date :- May 2022	Stage :- Planning	Dwg No.:- P05	Rev.:-	A3	