


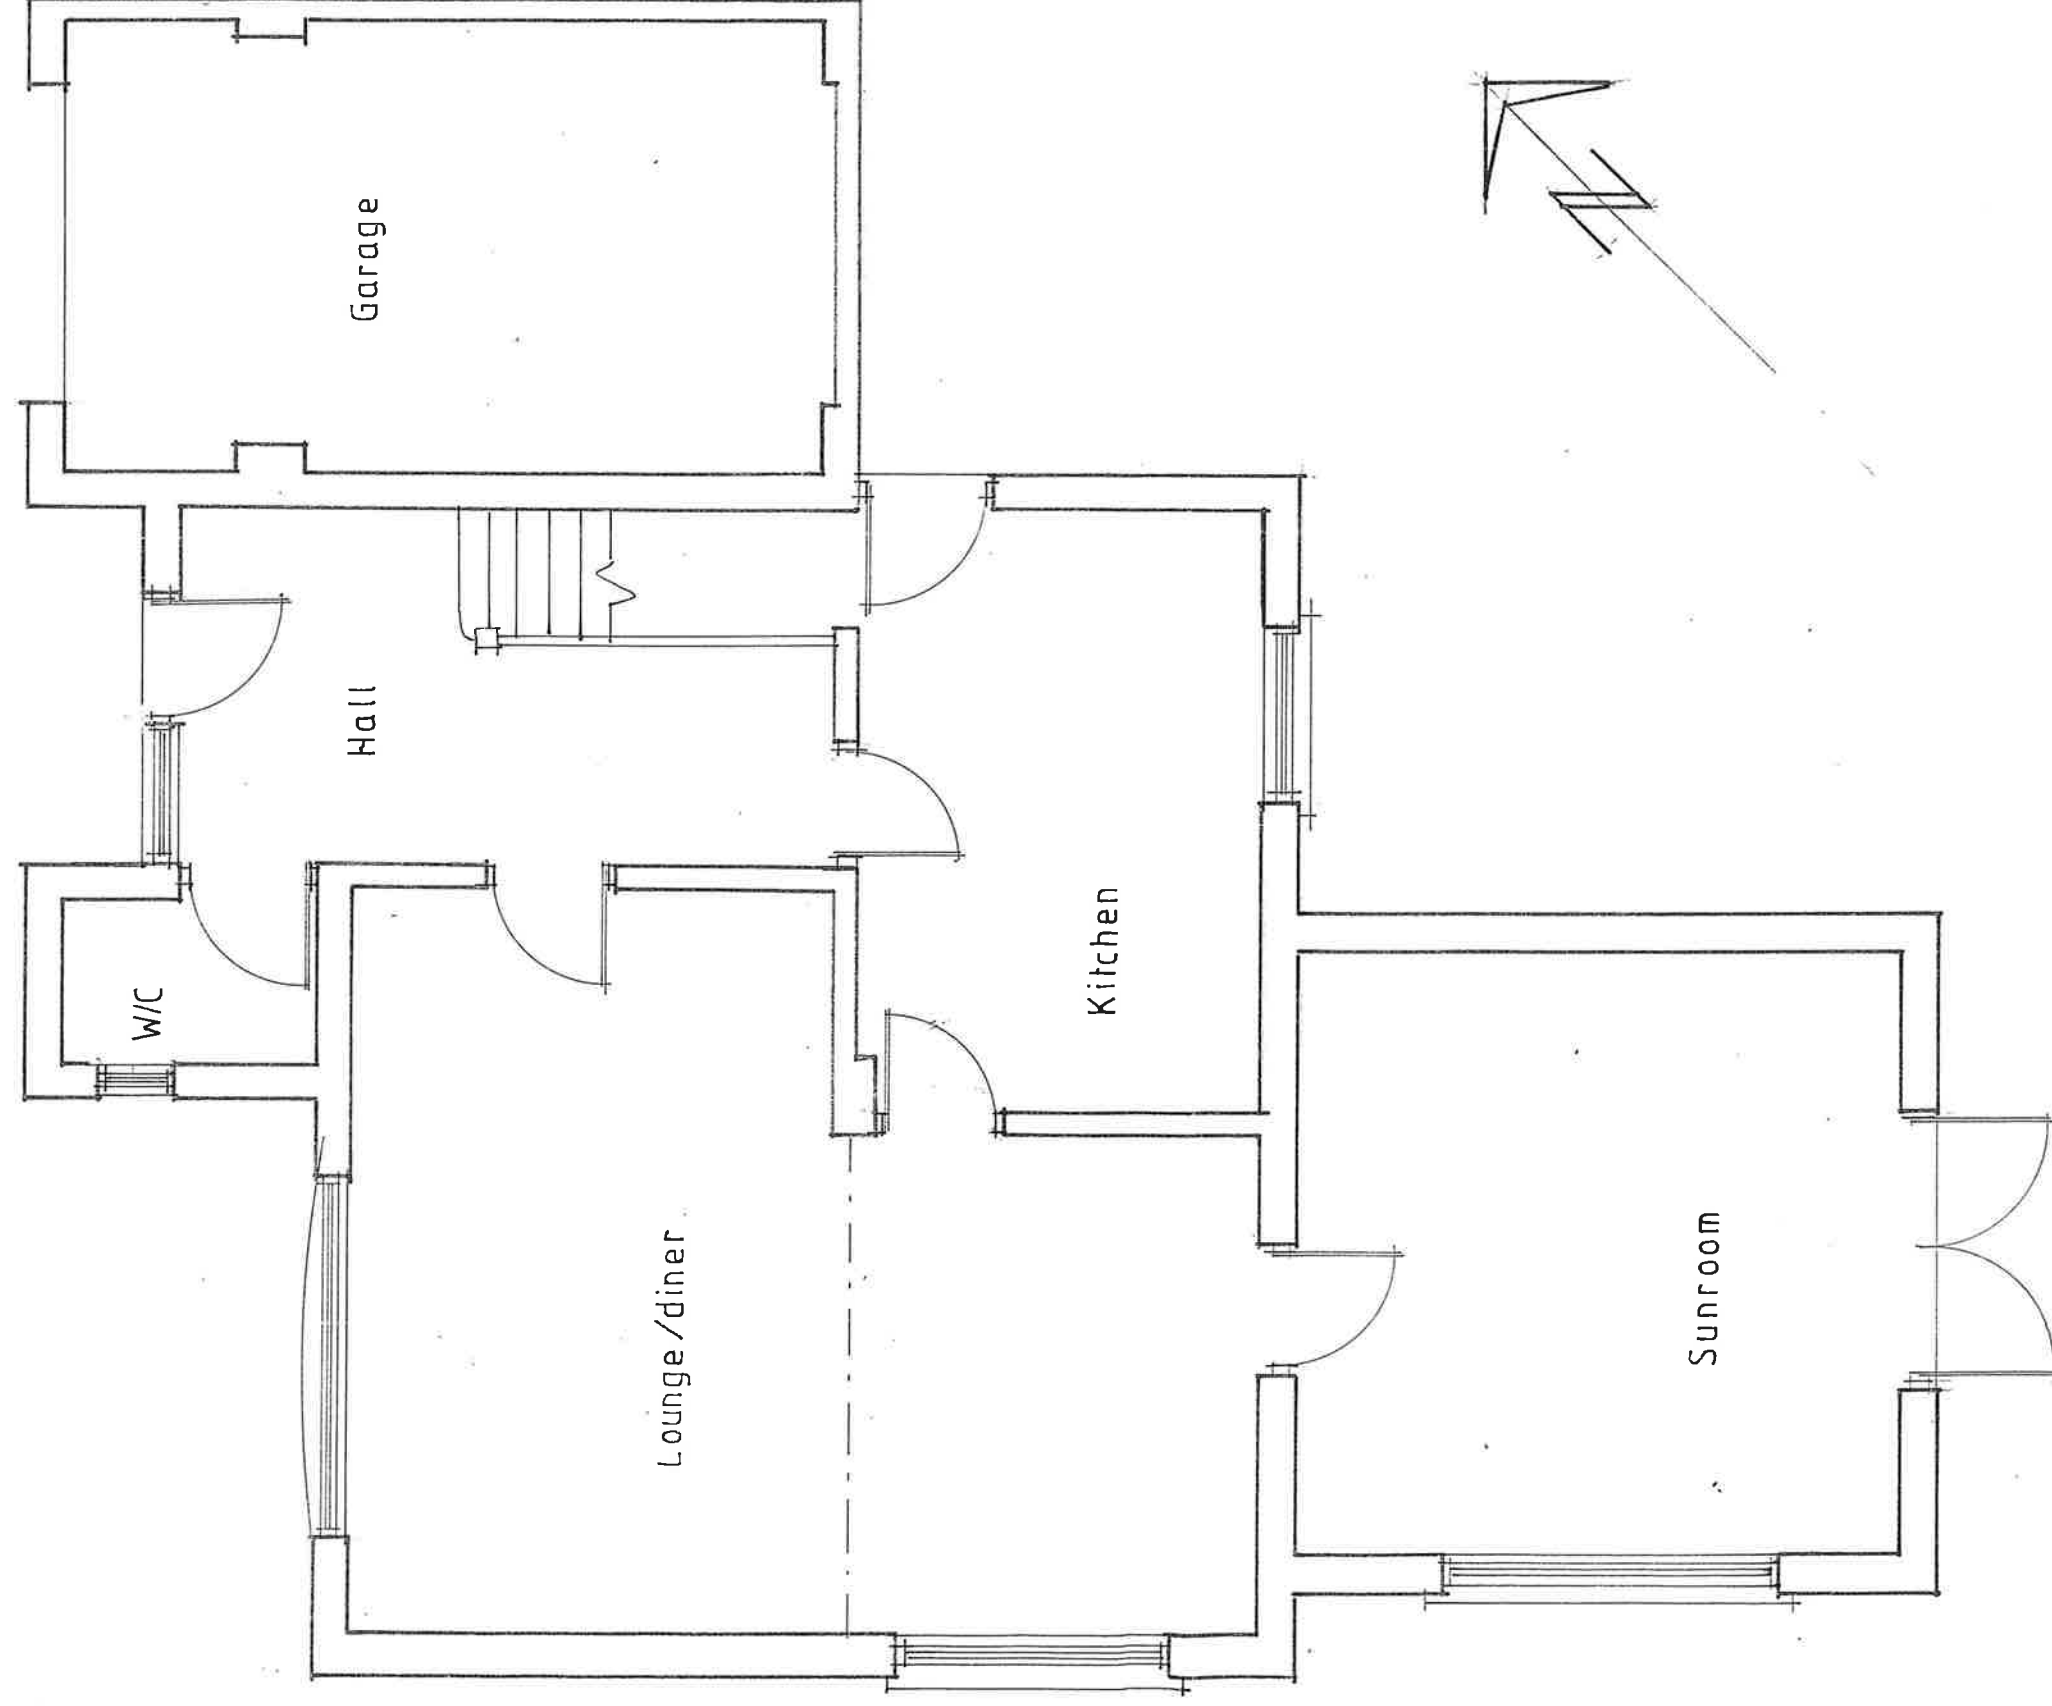

GROUND FLOOR PLAN

Fine Line Architectural Services Ltd.		Client Rebecca Parry	
30 Pond Mawr Garth Maesteg Bridgend CF34 0SX Tel: 01656 732042 Email: fineline248@googlemail.com		Project 56 Darren Wen, Baglan	
		Drawing Title Existing Ground Floor Plan	
		Date April 2023.	Scale 1:50
		Drawing No. 56DarrenWen/WD/01	