



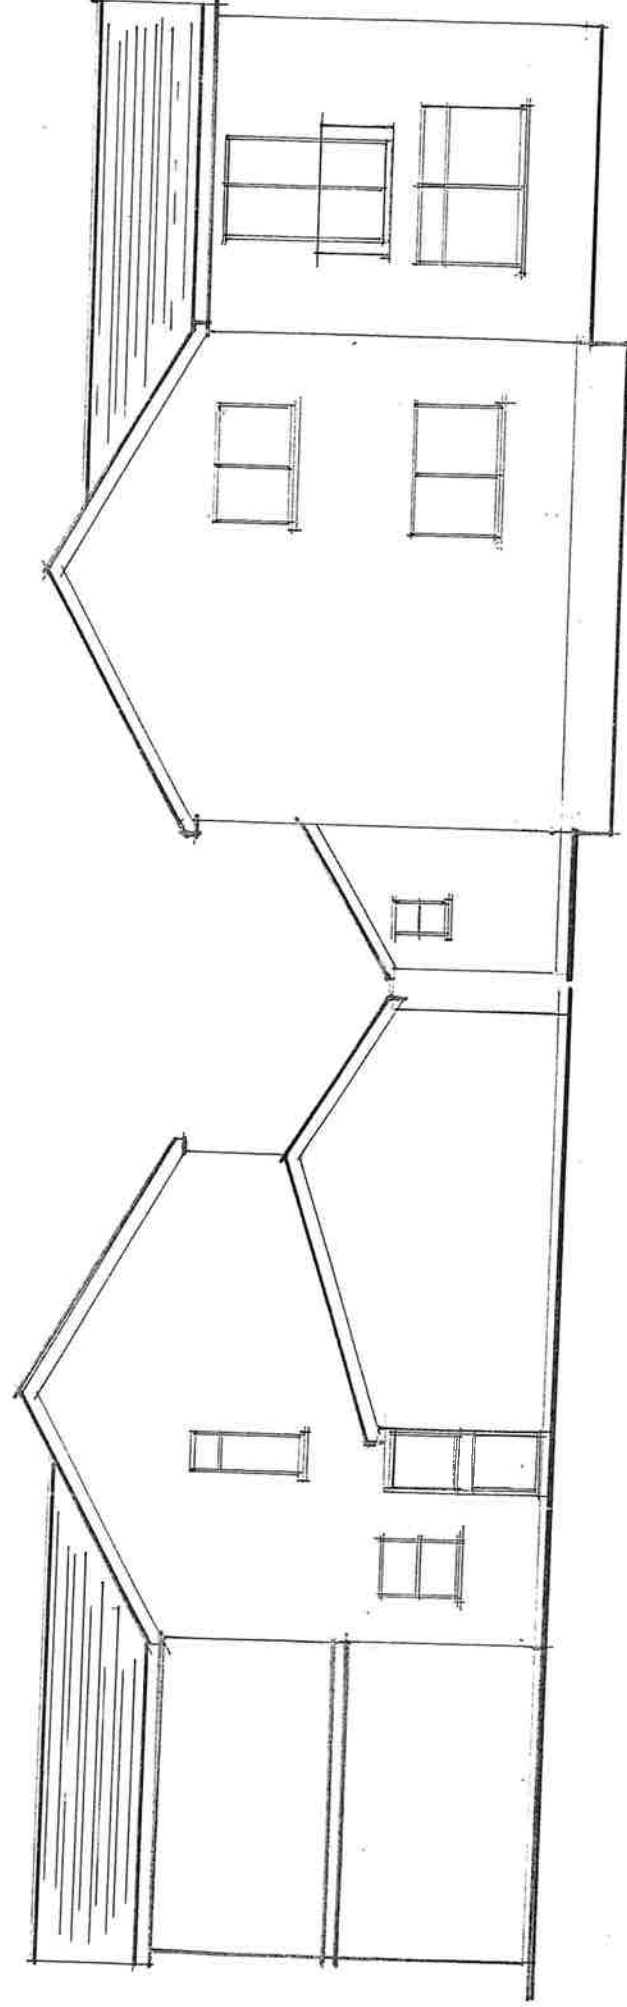

SIDE ELEVATION

SIDE ELEVATION

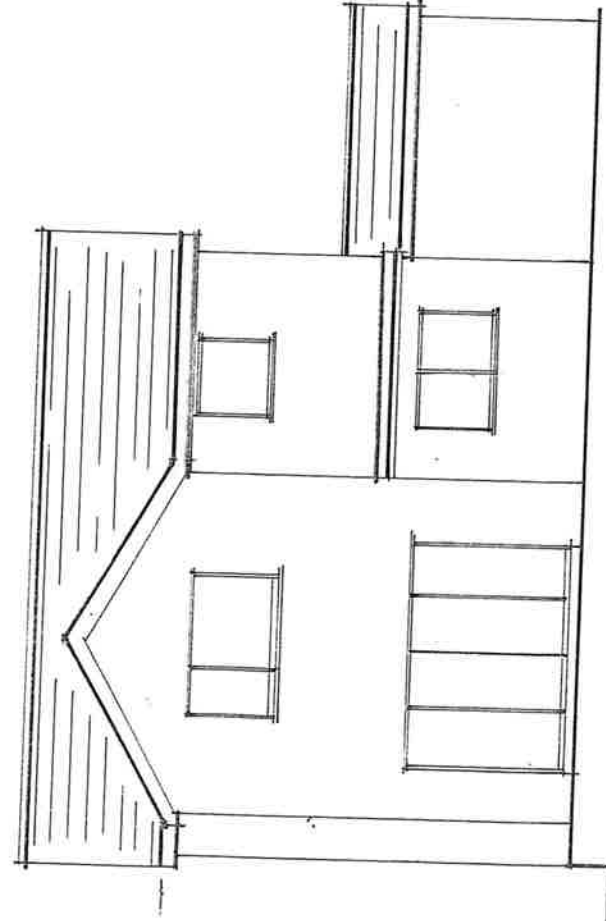

REAR ELEVATION

Fine Line Architectural Services Ltd. 30 Pond Mawr Garth Maesteg Bridgend CF34 0SX Tel: 01656 732042 Email: fine248@gmail.com	<i>Client</i> Rebecca Parry		
	<i>Project</i> 56 Darren Wen, Baglan		
	<i>Drawing Title</i> Proposed Elevations		
	<i>Date</i> April 2023.	<i>Scale</i> 1:100	<i>Drawing No.</i> 56DarrenWen/WD/06