


Fine Line Architectural Services Ltd. 30 Pond Mawr Garth Maesteg Bridgend CF34 0SX Tel: 01656 732042 Email: fine248@gmail.com	<i>Client</i>		Rebecca Parry	
	<i>Project</i>		56 Darren Wen, Baglan	
	<i>Drawing Title</i>		Proposed Ground Floor Plan	
<i>Date</i>		April 2023.	<i>Scale</i>	<i>Drawing No.</i>
			1:50	56DarrenWen/WD/04

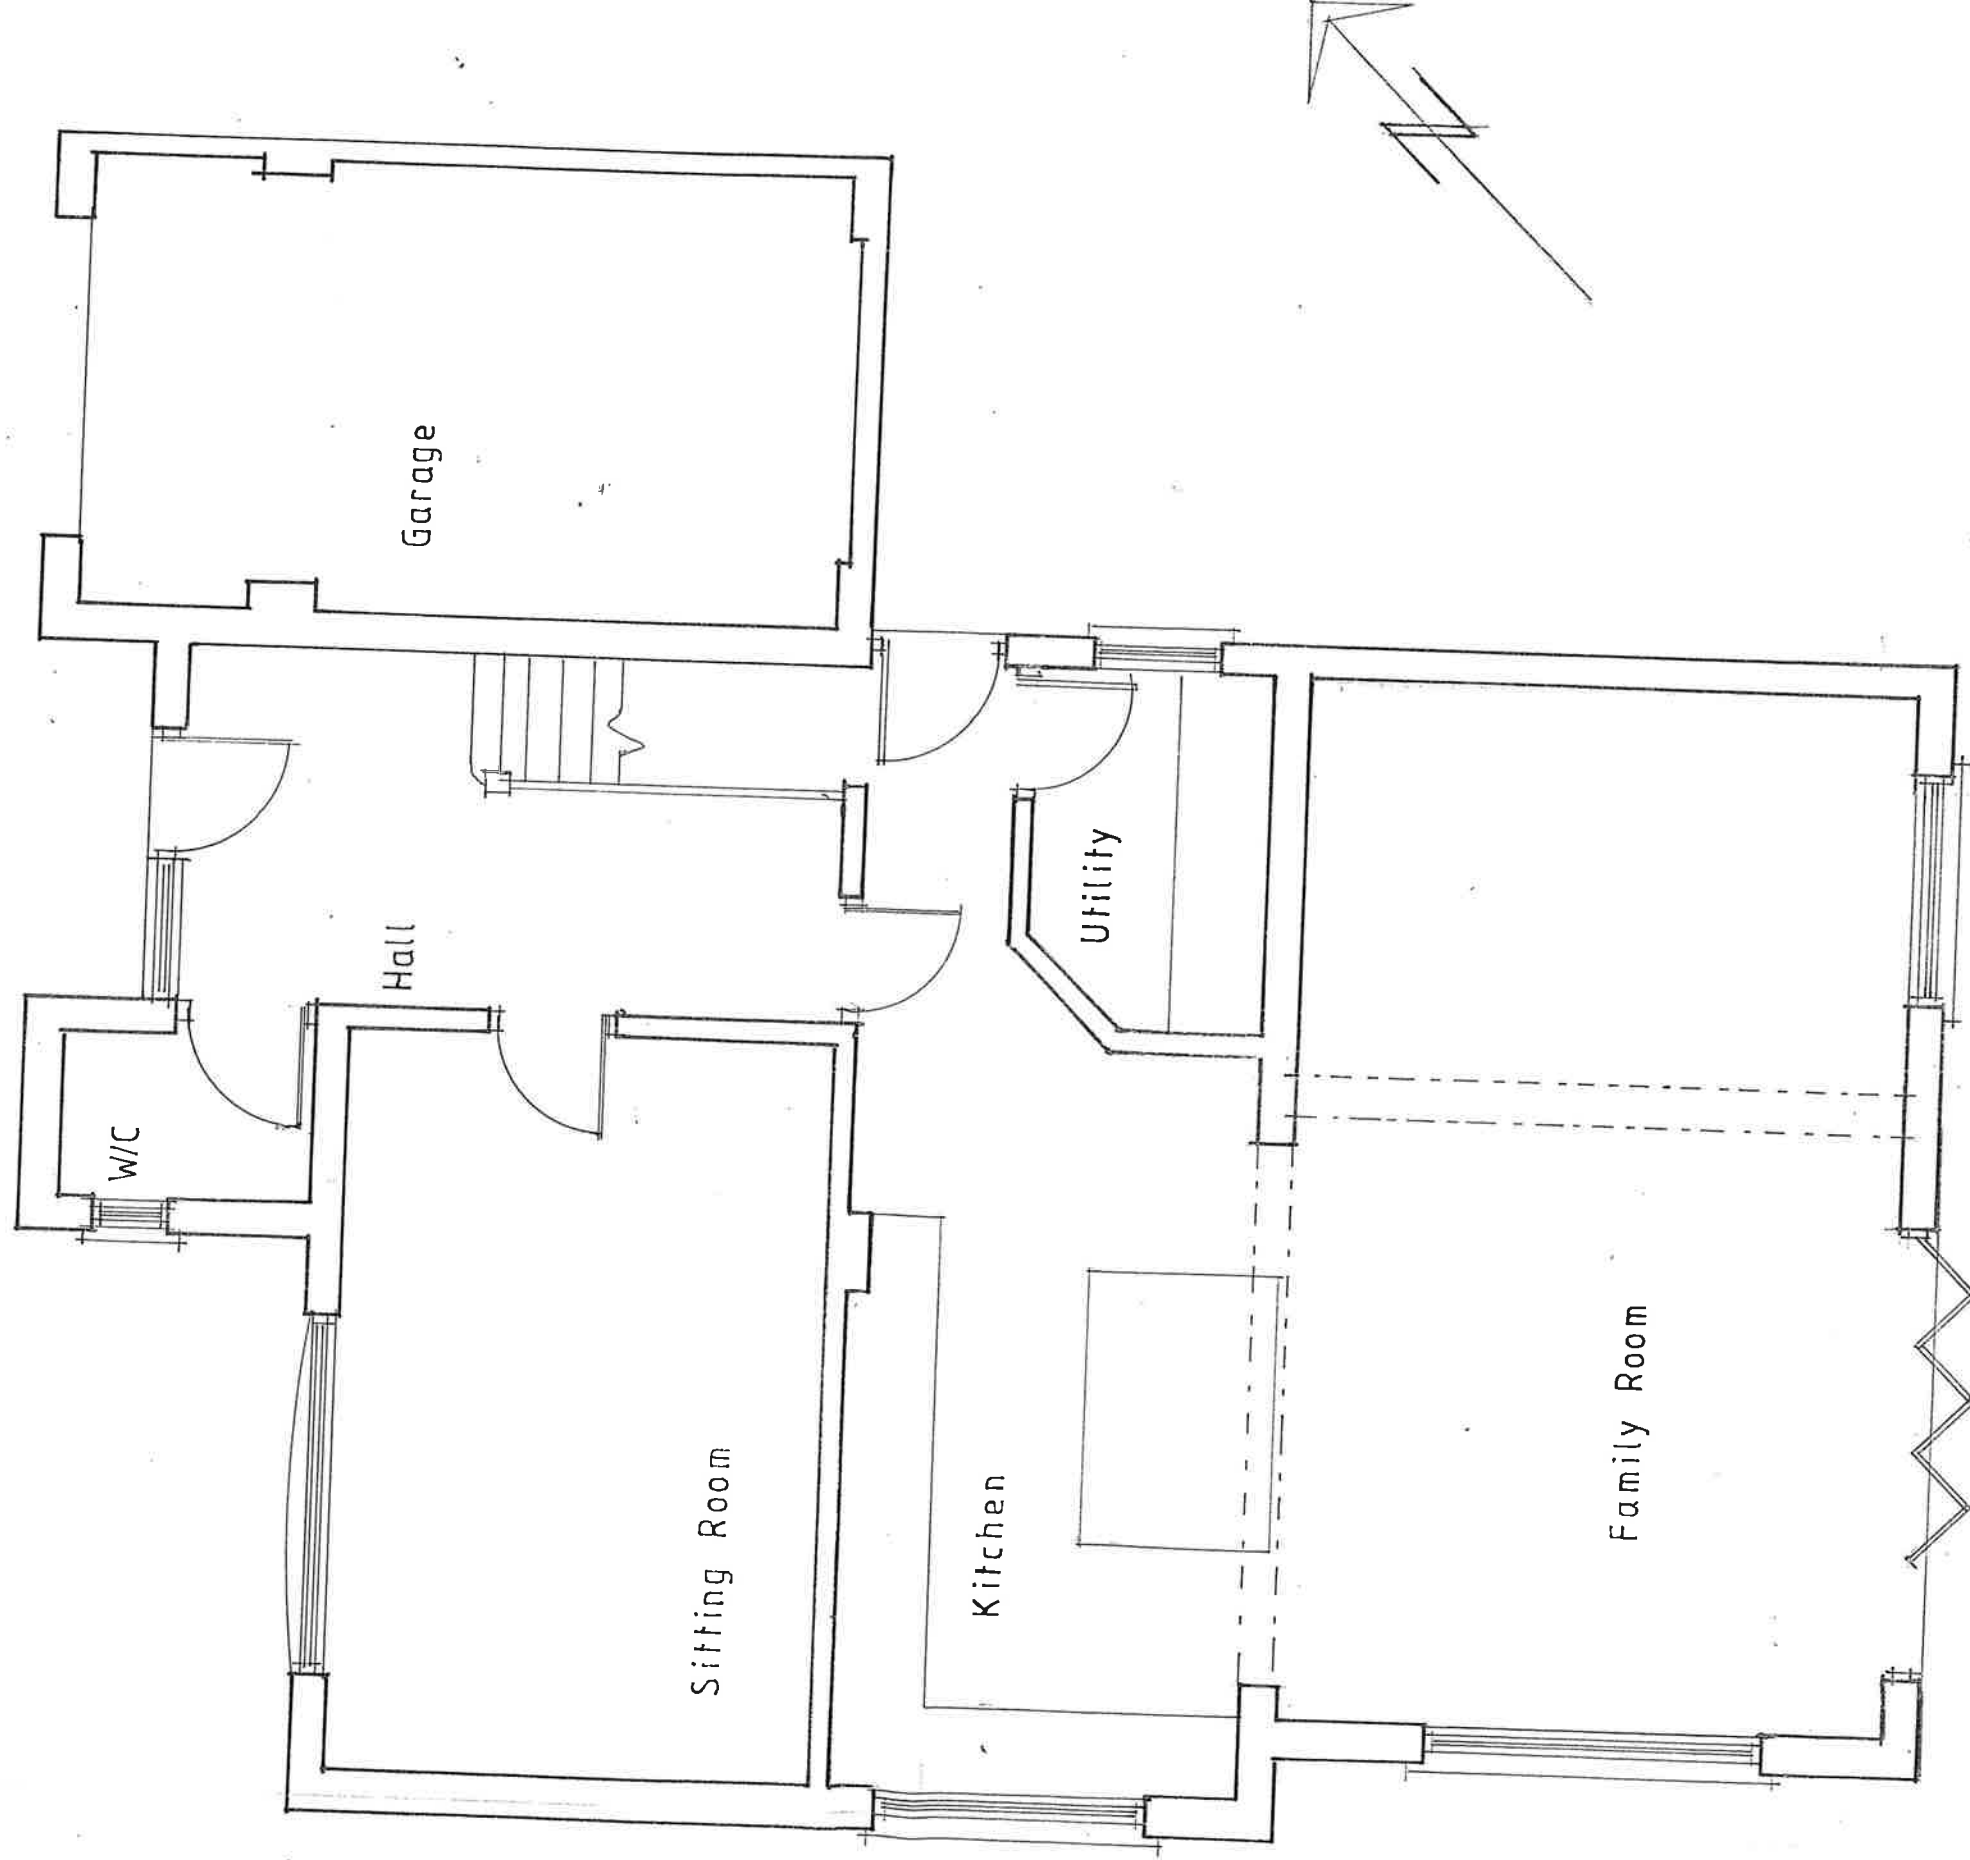

GROUND FLOOR PLAN