


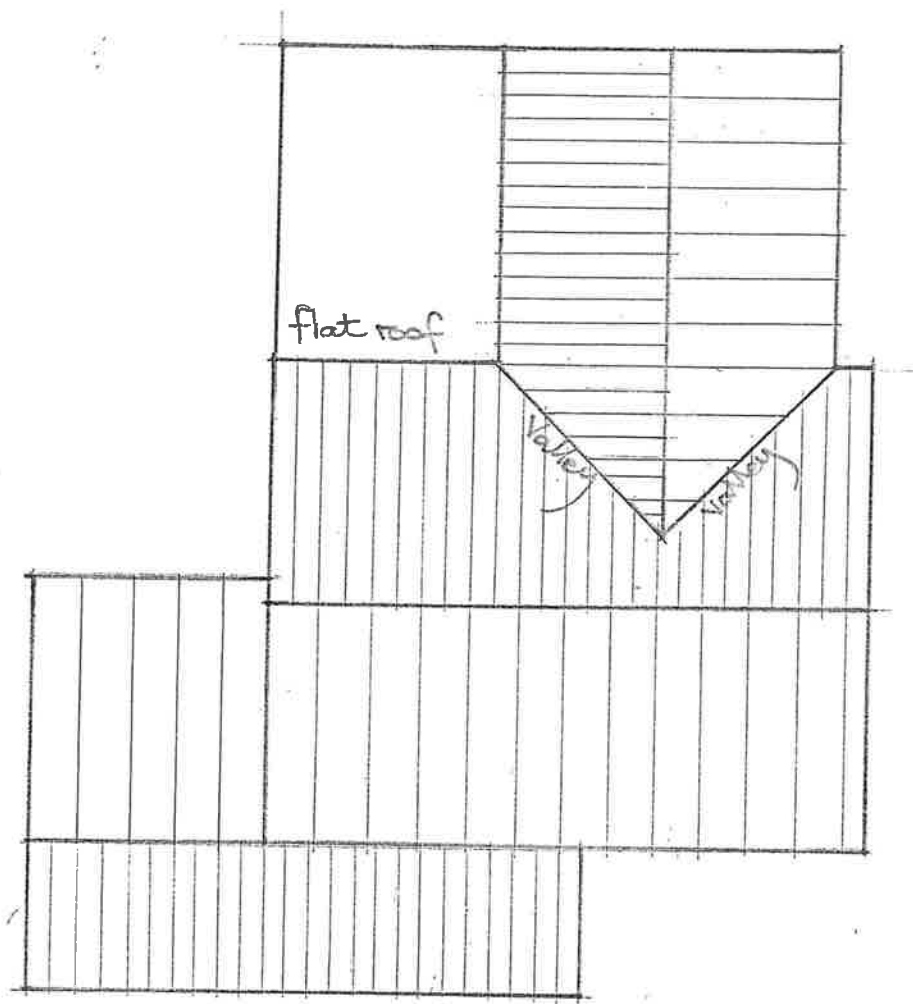

ROOF PLAN

Fine Line Architectural Services Ltd. 30 Pond Mawr Garth Maesteg Bridgend CF34 0SX Tel: 01656 732042 Email: fineline248@googlemail.com	Client Rebecca Parry		
	Project 56 Darren Wen, Baglan.		
	Drawing Title Proposed Roof Plan		
	Date May 2023.	Scale 1:100	Drawing No. 56DarrenWen/WD/10