



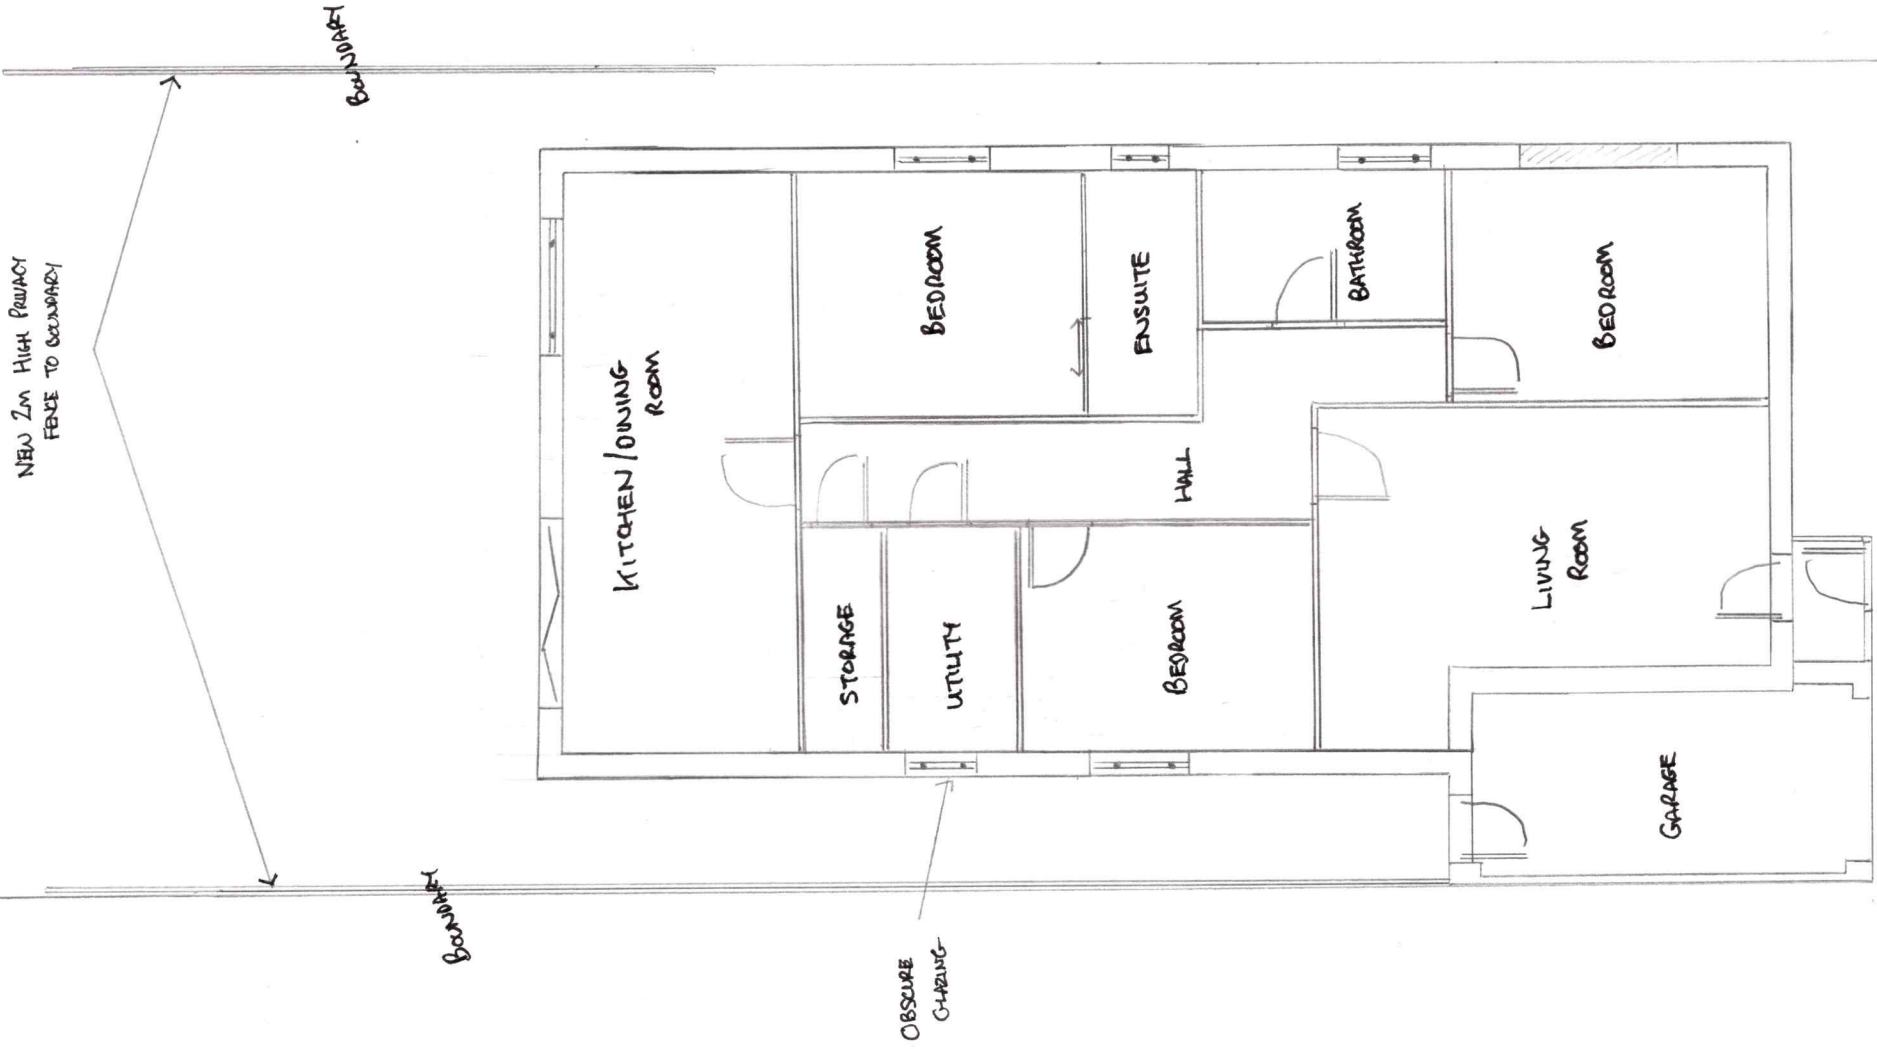

GROUND FLOOR PLAN
PROPOSED

SCALE 1:100

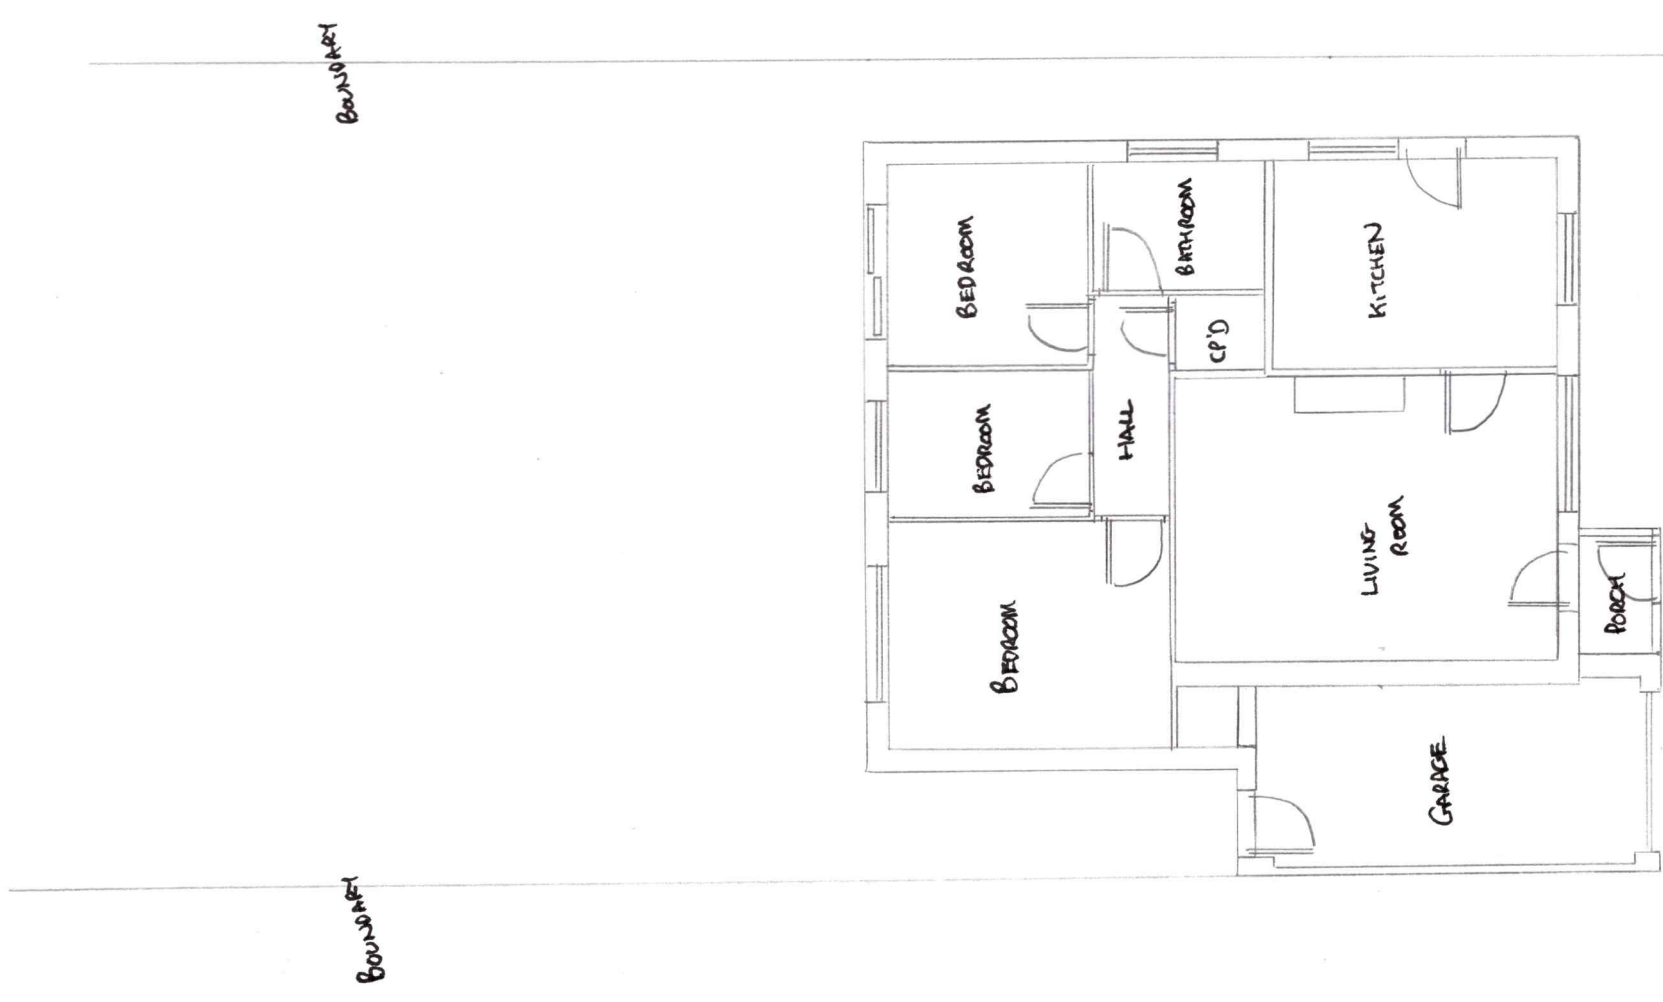

GROUND FLOOR PLAN
EXISTING