


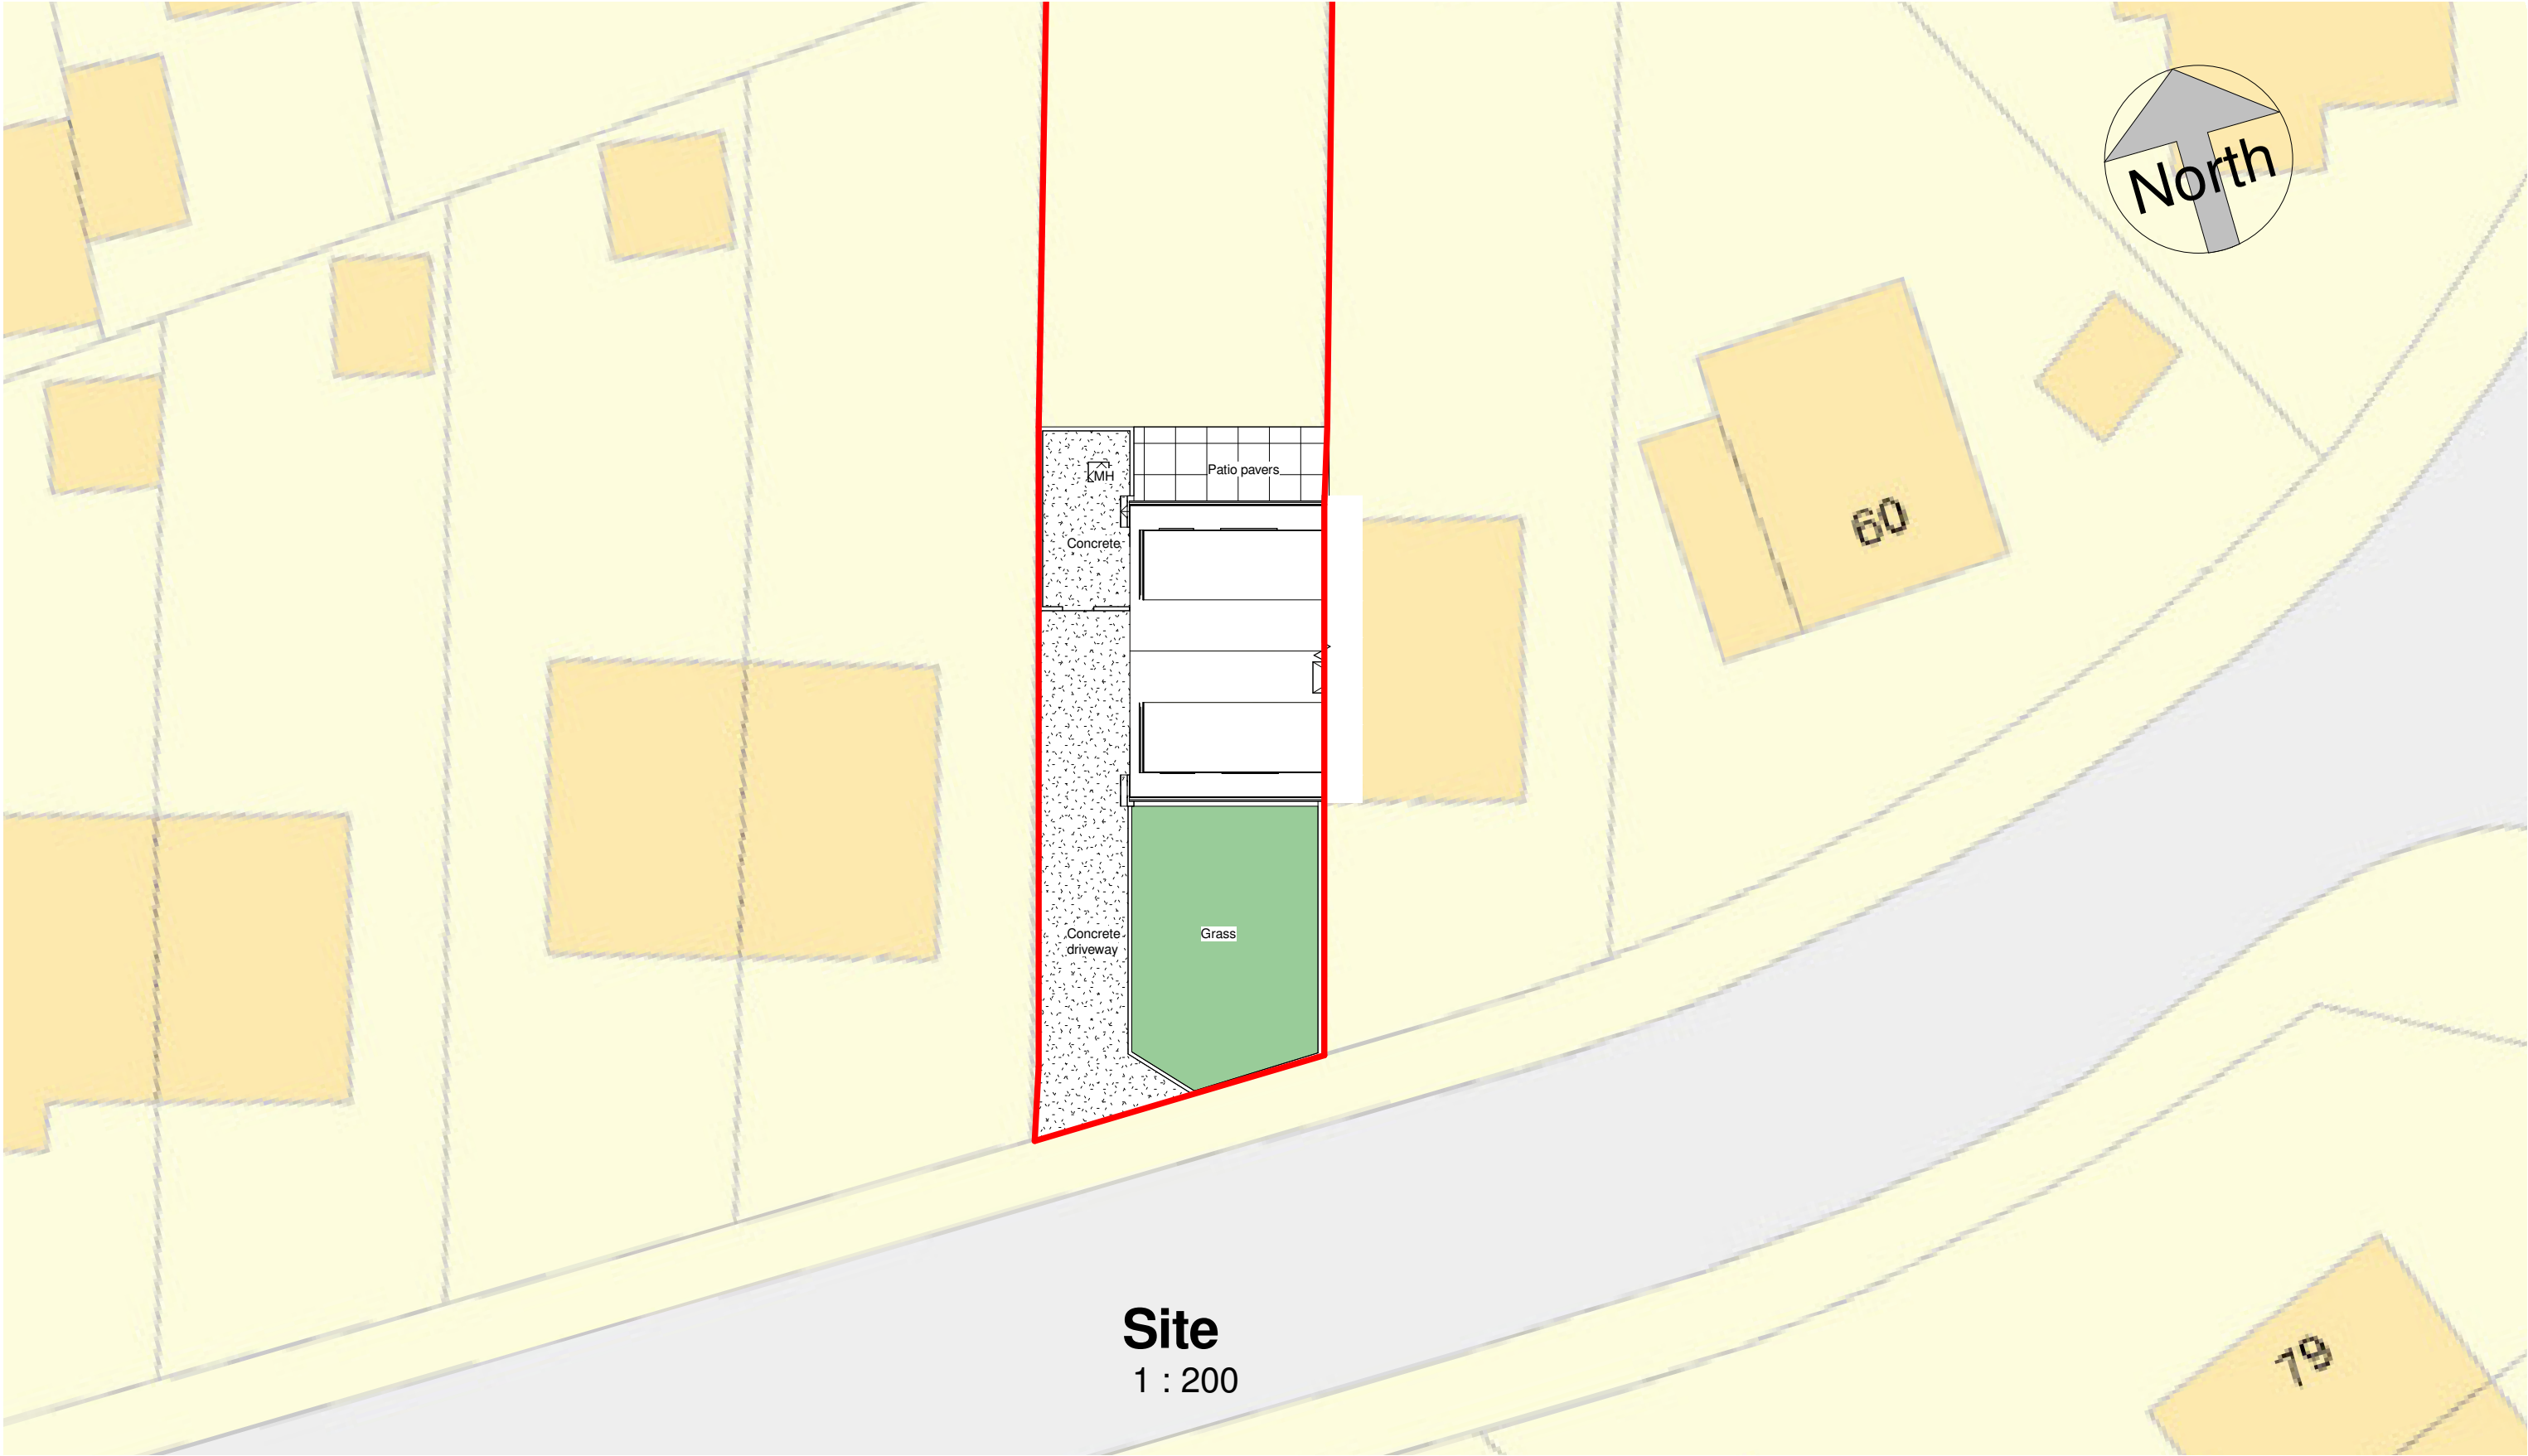

	No.	Description	Date	 www.ccs-solutions.co.uk				PROJECT 56 Glannant Way, Neath		CLIENT Mr Matthew Evans		
										Date 12/05/2023	Project number 06052023	Scale (@ A3) 1 : 200
				CODE	STATUS	SUITABILITY DESCRIPTION	PURPOSE OF ISSUE	SHEET Existing Site Plan		Drawn by CCS	DRAWING NUMBER A302	
										Checked by Client		REV B