



	NO.	NOTES
	1	All dimensions in millimetres unless otherwise stated.
	2	Do not scale off drawing. All dimensions to be checked on site by contractor.
	3	Drawings to be used for purposes of Planning Application only.
	4	These are not Construction Drawings.
	5	The contractor is to set out, check and co-ordinate all dimensions on site during the course of works.

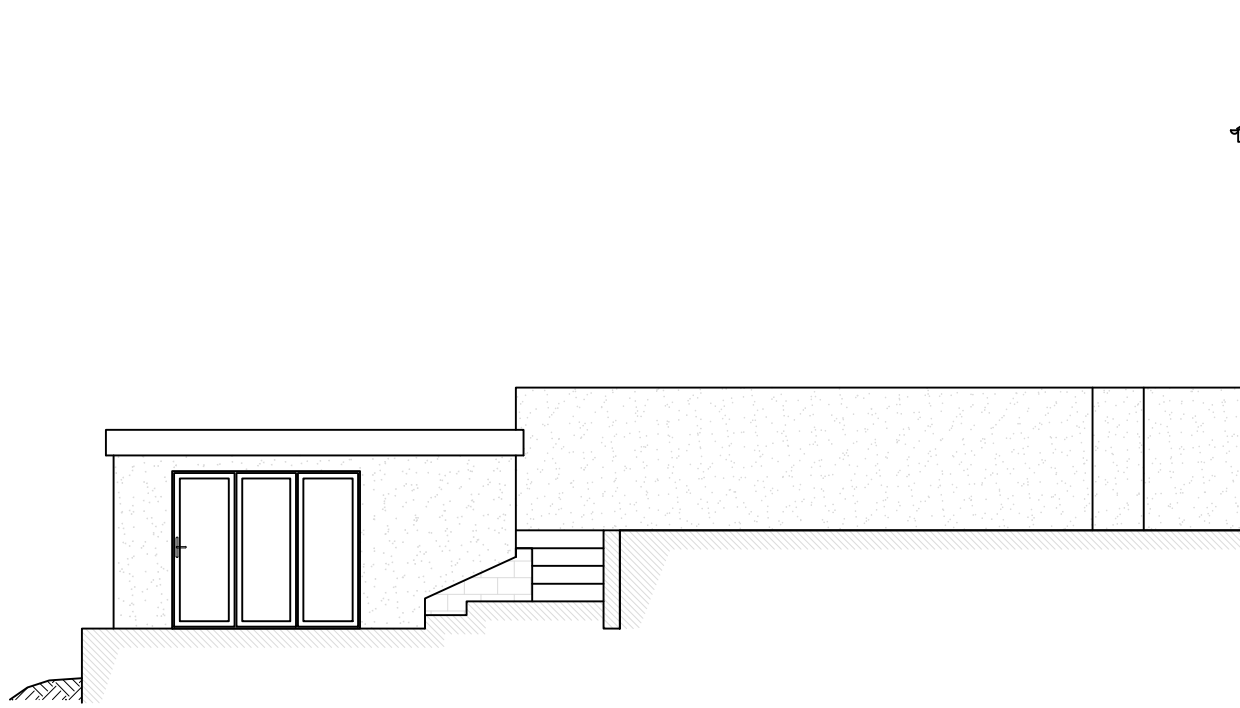

PROPOSED REAR ELEVATION
SCALE 1:100




PROPOSED LEFT ELEVATION
SCALE 1:100

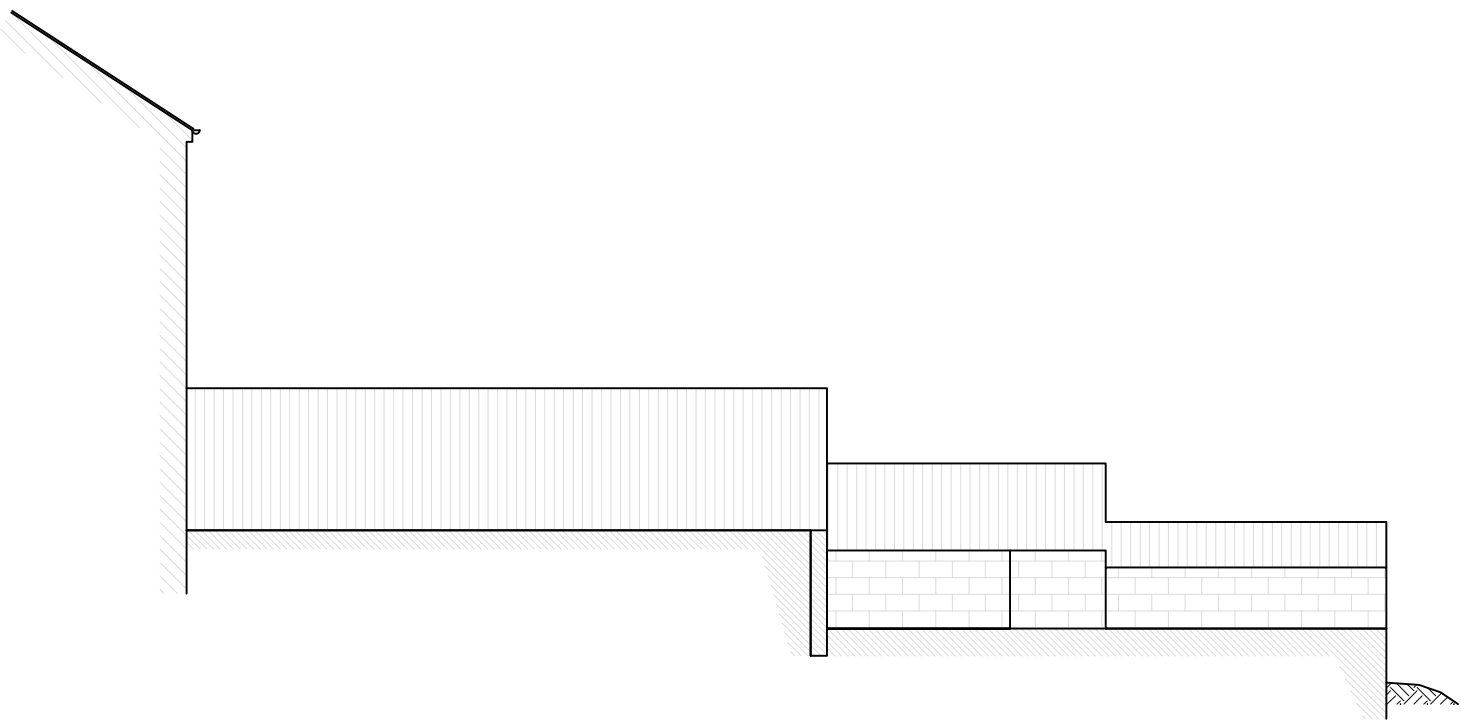

PROPOSED RIGHT ELEVATION
SCALE 1:100



PROPOSED FRONT ELEVATION
SCALE 1:100

 



REVISIONS:

SHEET TITLE:
PROPOSED ELEVATIONS

PROJECT DESCRIPTION:
8 LLYS Y DDRAENOG,
MARGAM



DATE:
June 2023

SCALE:
1:100

SHEET:
A-2