






NO.	NOTES
1	All dimensions in millimetres unless otherwise stated.
2	Do not scale off drawing. All dimensions to be checked on site by contractor.
3	Drawings to be used for purposes of Planning Application only.
4	These are not Construction Drawings.
5	The contractor is to set out, check and co-ordinate all dimensions on site during the course of works

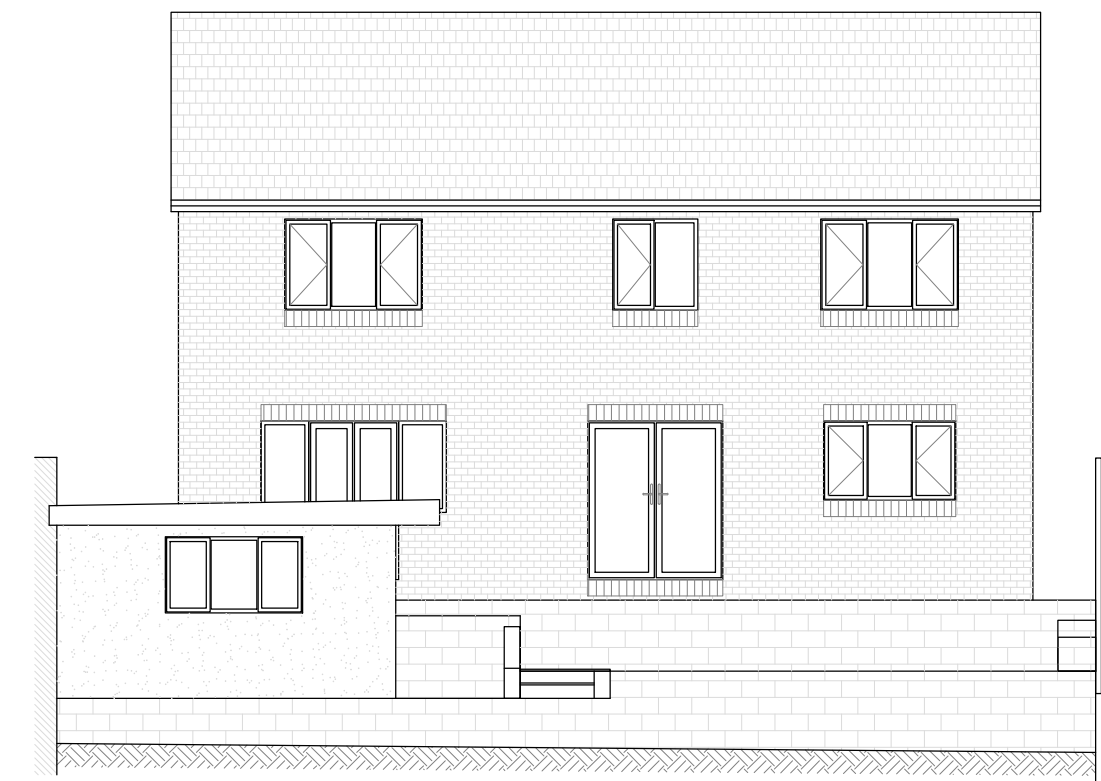

EXISTING REAR ELEVATION
SCALE 1:100

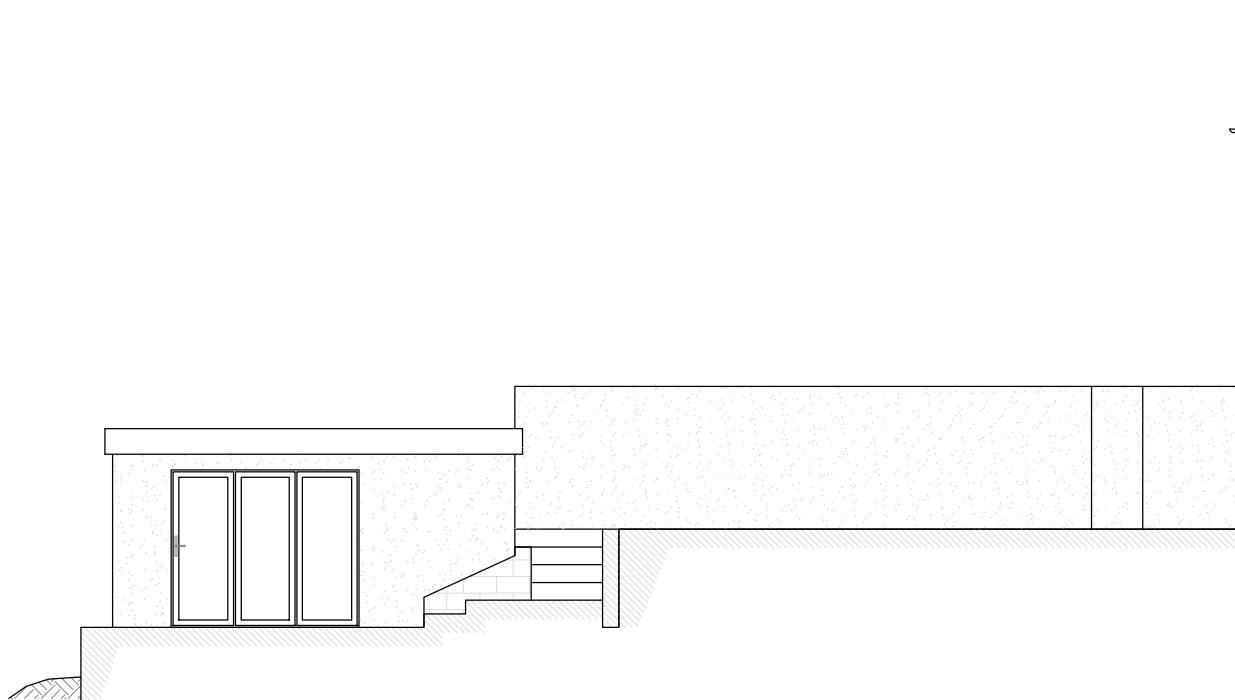


EXISTING LEFT ELEVATION
SCALE 1:100

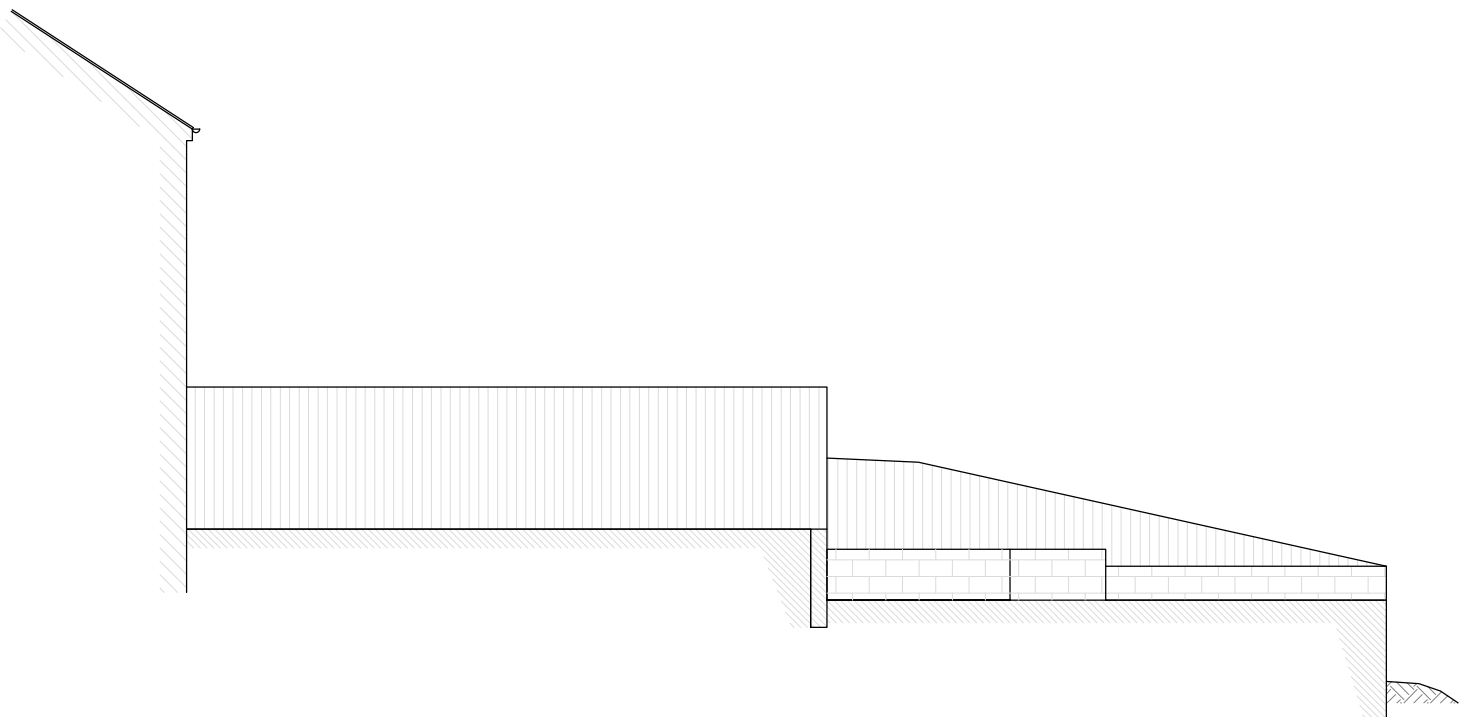

EXISTING RIGHT ELEVATION
SCALE 1:100



EXISTING FRONT ELEVATION
SCALE 1:100

 

REVISIONS:

Rev A

SHEET TITLE:

EXISTING ELEVATIONS

PROJECT DESCRIPTION:

8 LLYS Y DDRAENOG,
MARGAM

DATE:

Jan 2023

SCALE:

1:100

SHEET:

A-2