

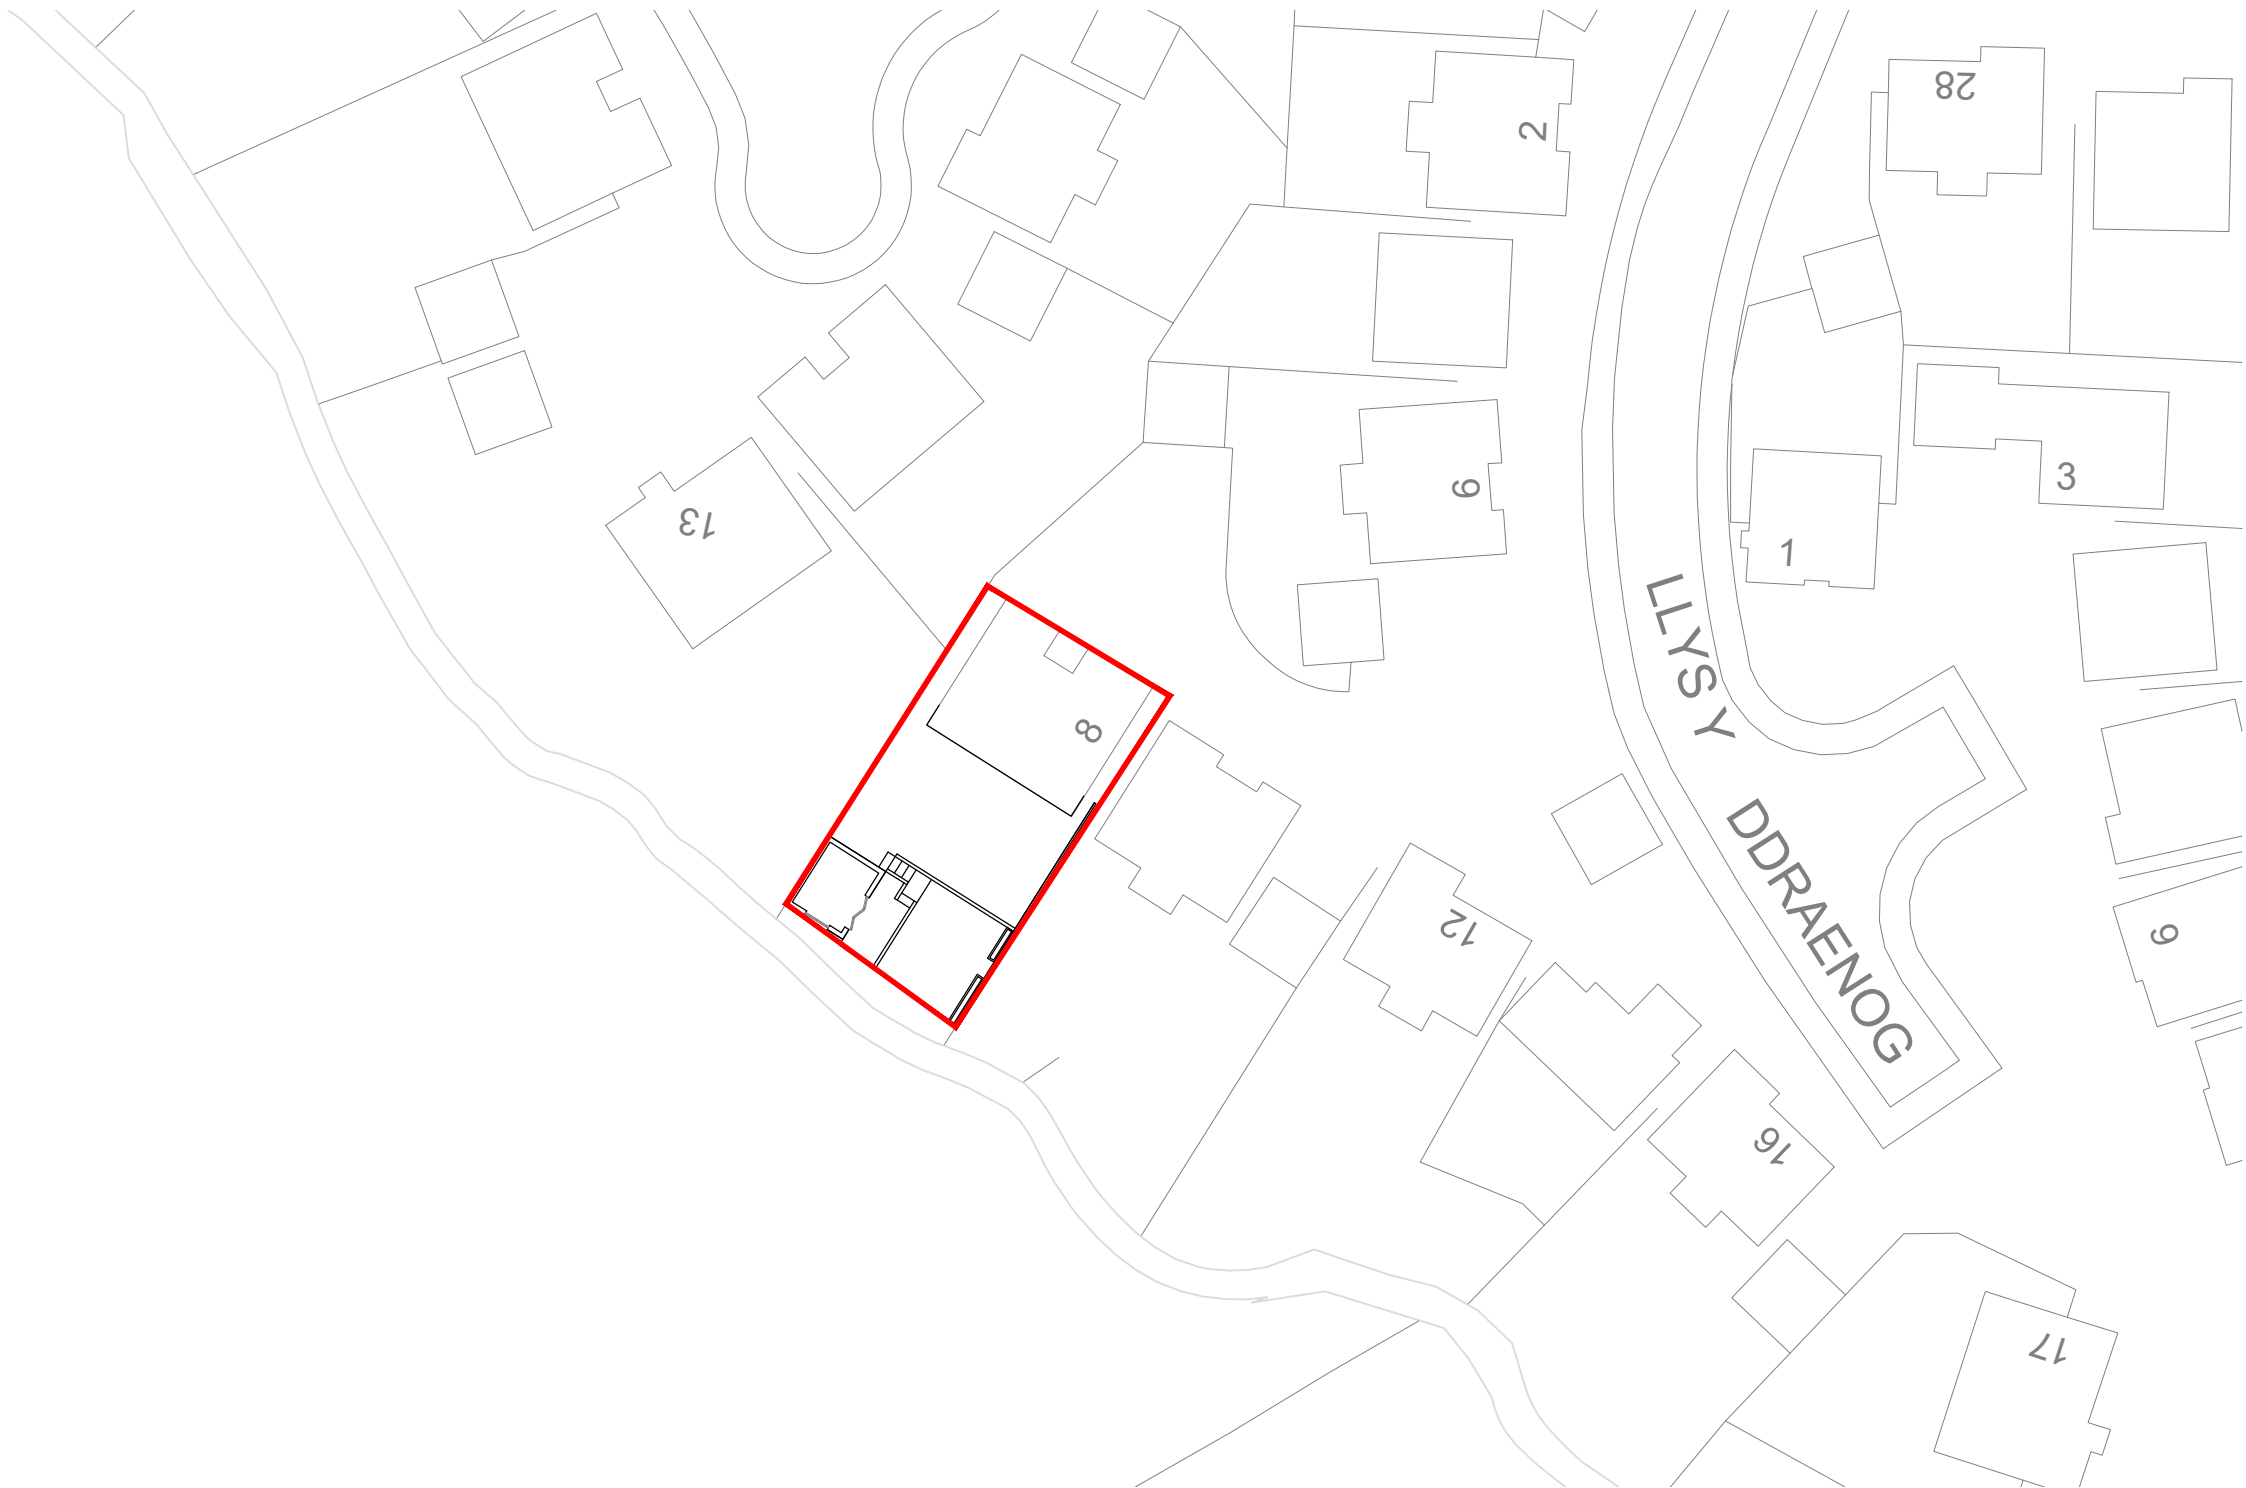


NO.	NOTES
1	All dimensions in millimetres unless otherwise stated.
2	Do not scale off drawing. All dimensions to be checked on site by contractor.
3	Drawings to be used for purposes of Planning Application only.
4	These are not Construction Drawings.
5	The contractor is to set out, check and co-ordinate all dimensions on site during the course of works.

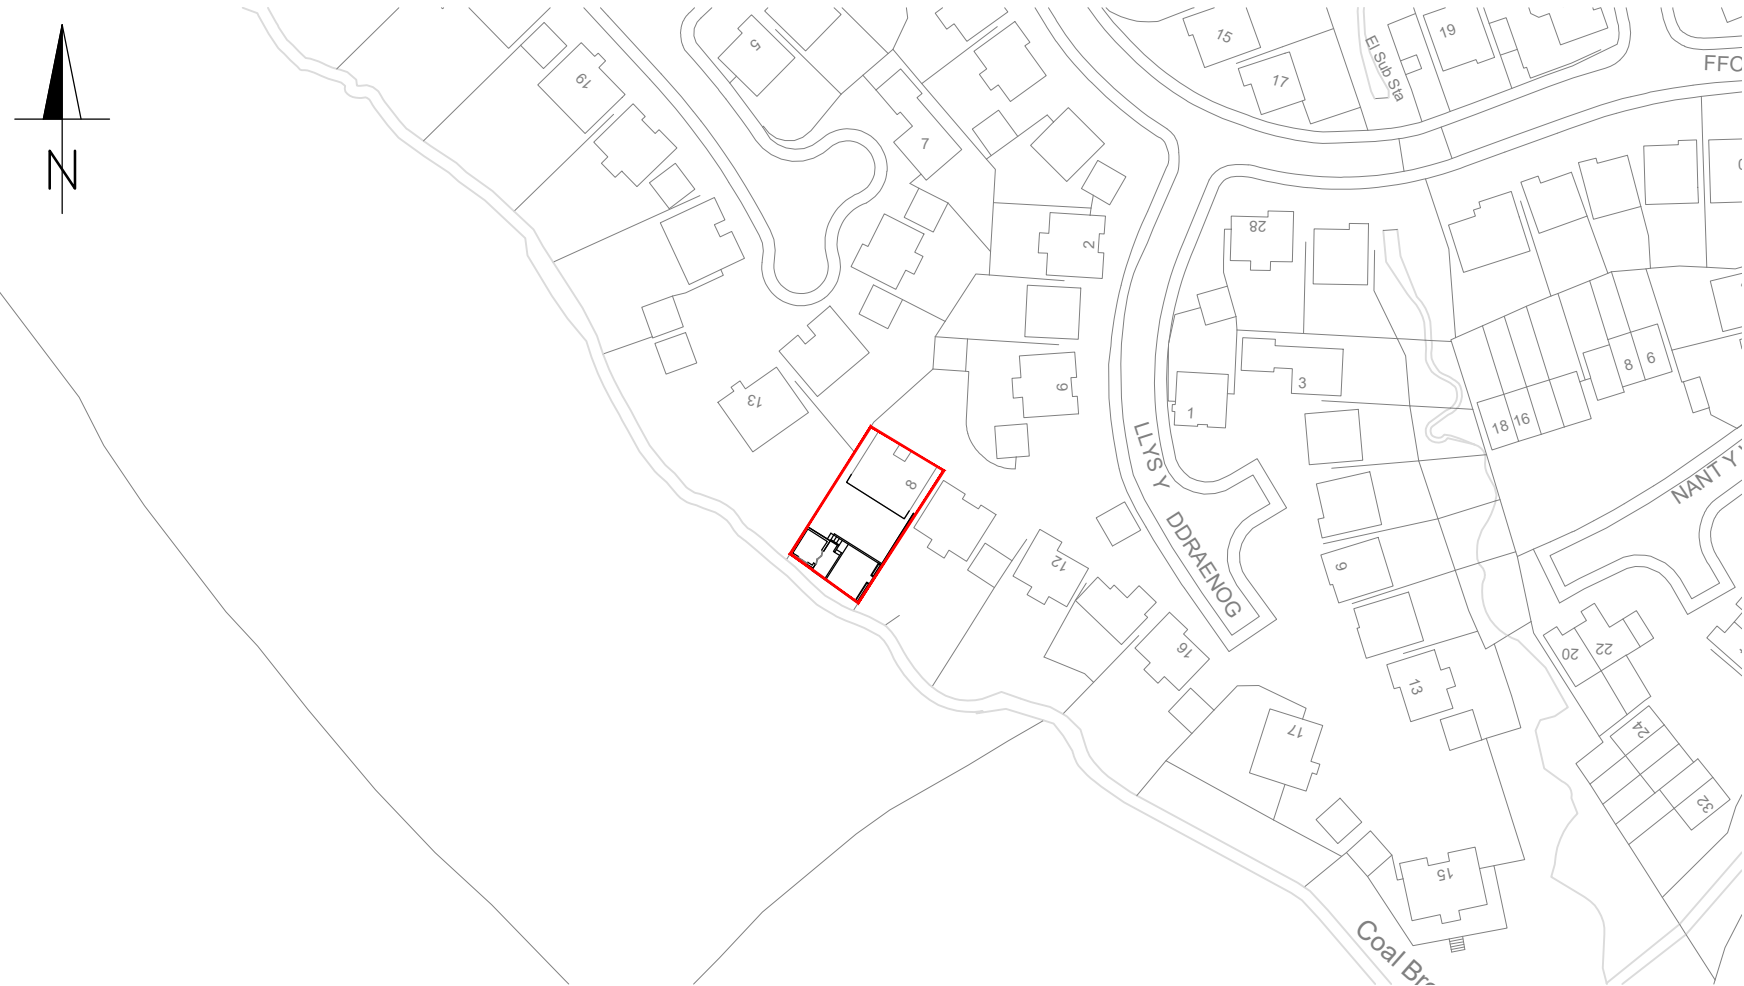

EXISTING LOCATION PLAN
SCALE 1:500

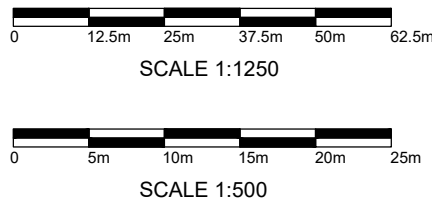

EXISTING SITE PLAN
SCALE 1:1250

UNIVERSITY OF SOUTH WALES
BSc City and Regional Planning
RTPI
Accredited Engineers

REVISIONS:

SHEET TITLE:

EXISTING SITE & LOCATION PLAN

PROJECT DESCRIPTION:

8 LLYS Y DDRAENOG, MARGAM

DATE:

Jan 2023

SCALE:

AS SHOWN

SHEET:

A-2